

Note:
All dimensions must be checked on site
and not scaled from this drawing.

A		
	Date	Revision

© copyright

Client
MR E & MRS I WILLIAMS

Job Title
PROPOSED ALTERATIONS
& EXTENSION
41 HIGHFIELD AVENUE
COMPLAIN WATERLOOVILLE
PO7 7PY

Drawing Title
GROUND & FIRST FLOOR
PLANS AS EXISTING


Scale
1-50

Date AUGUST 2014 Drawn by


Drg. No.

14:07/06

Rev.

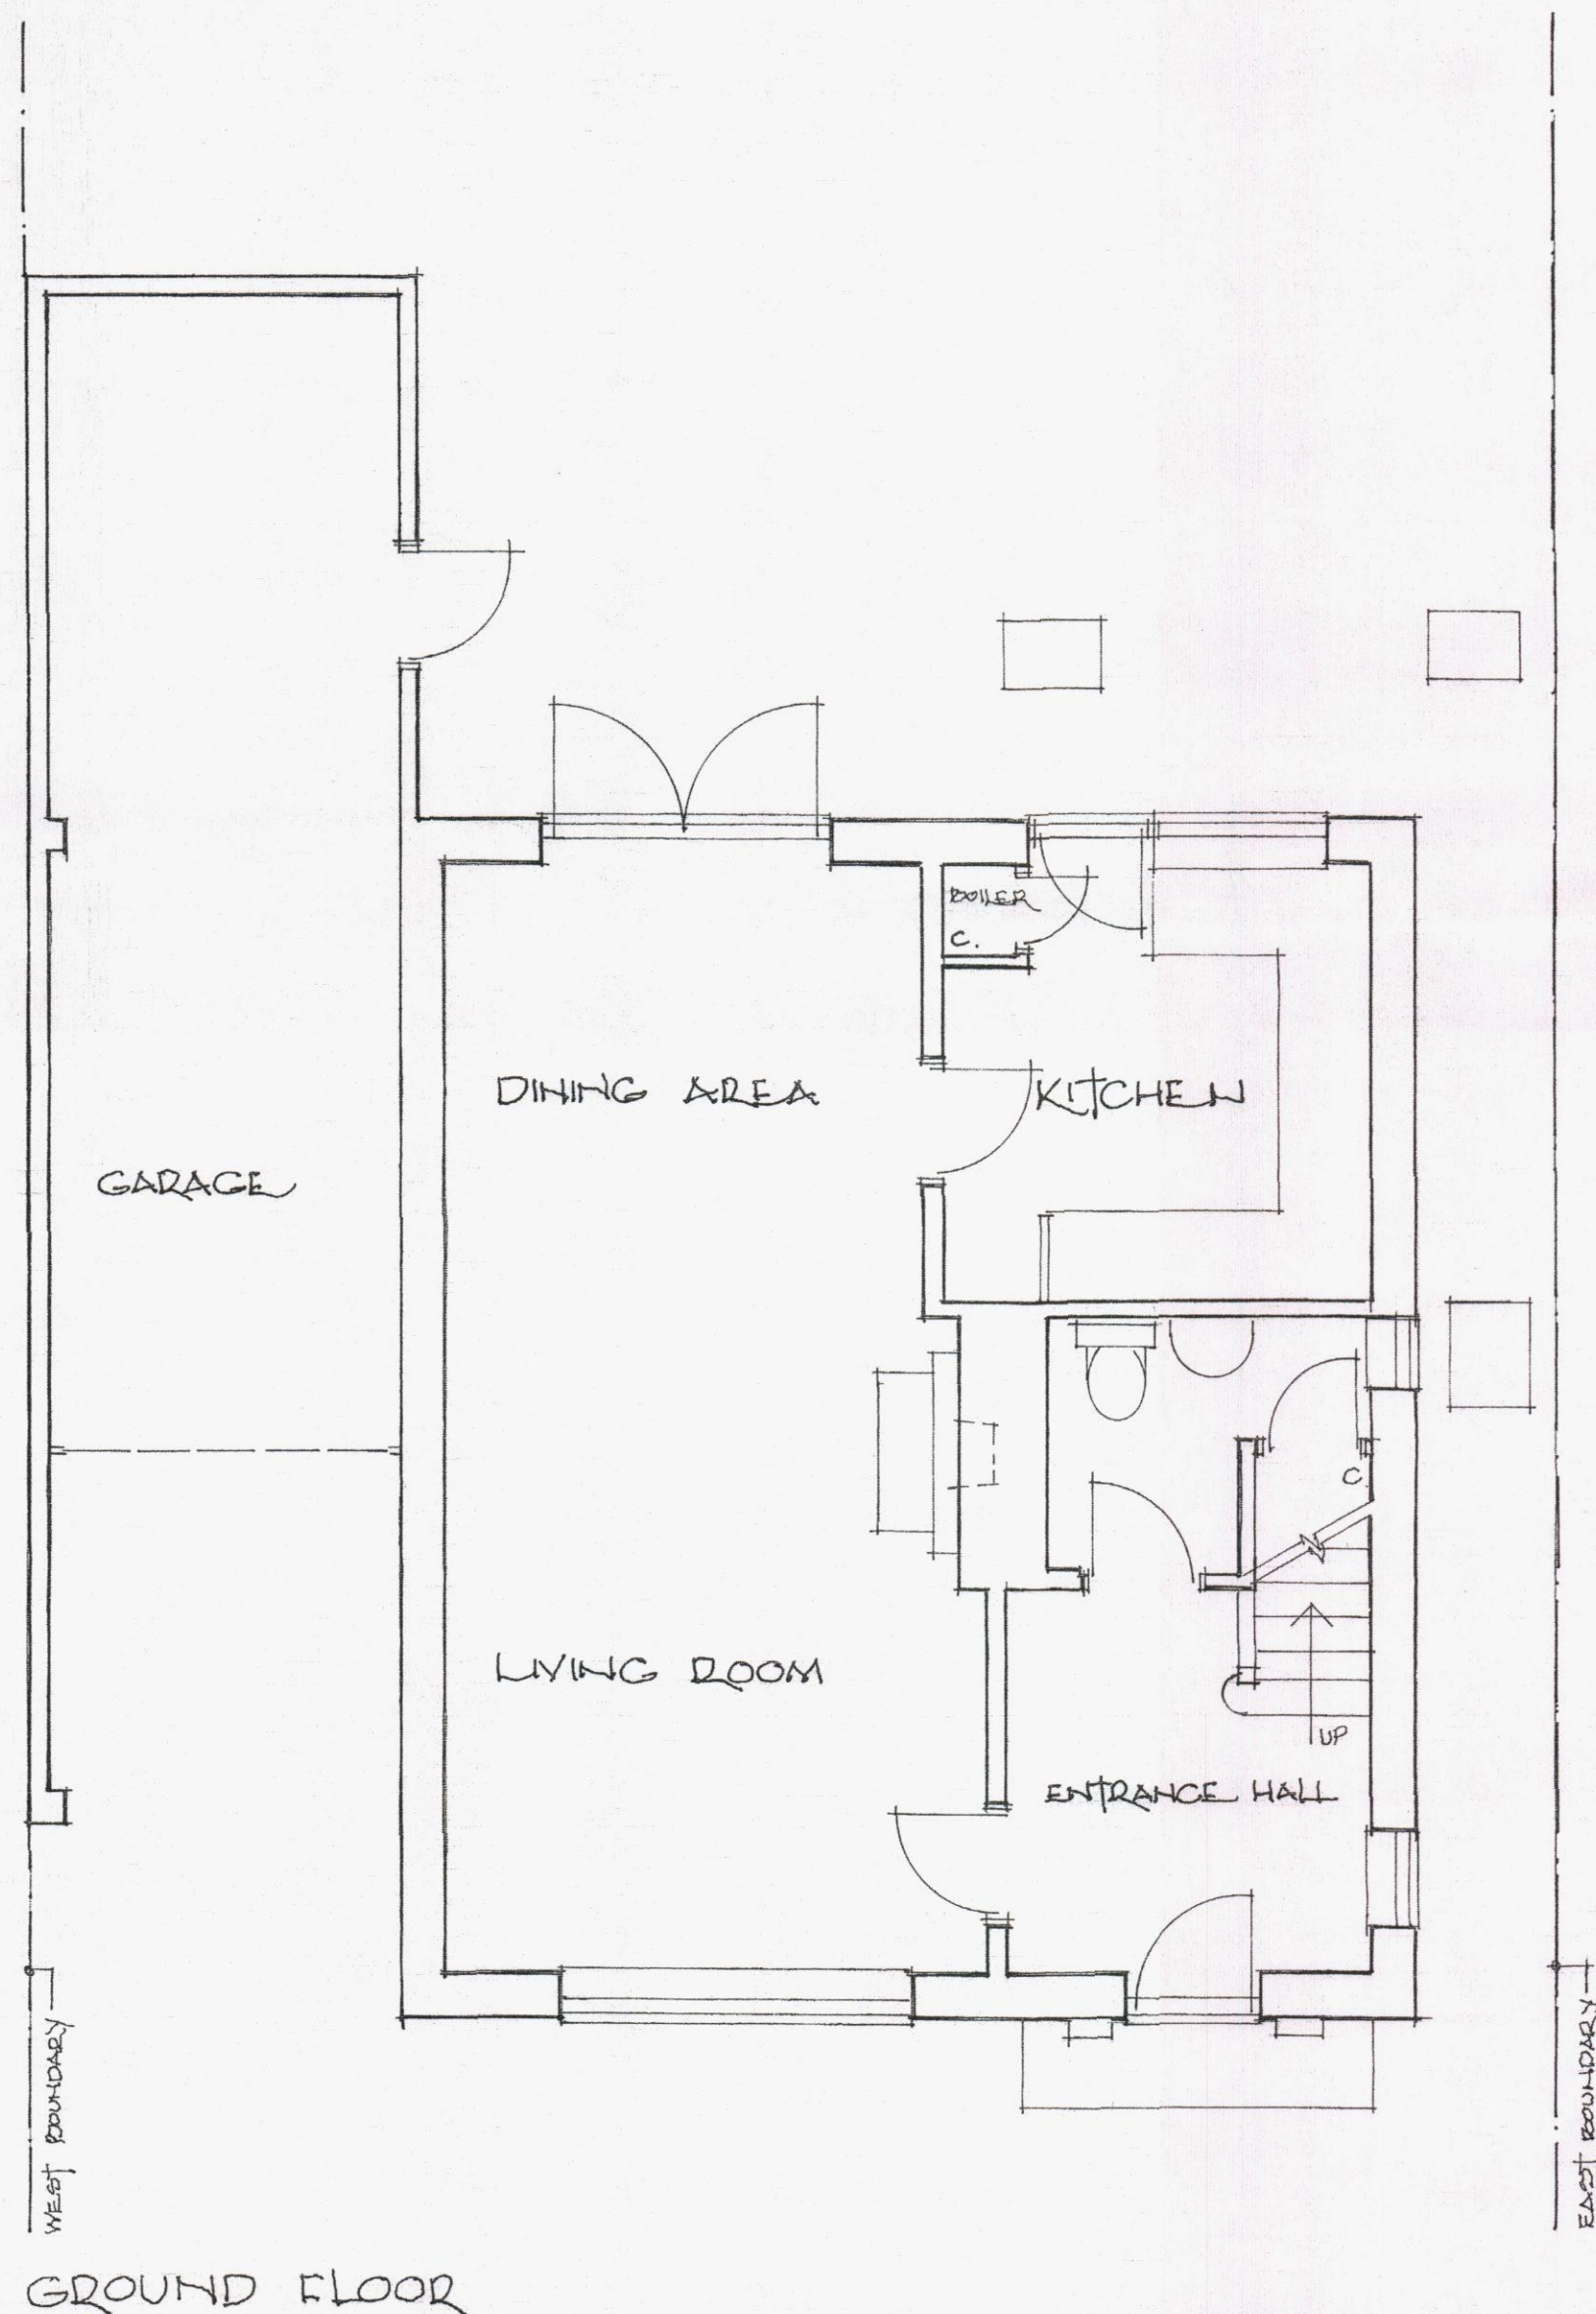

GROUND FLOOR

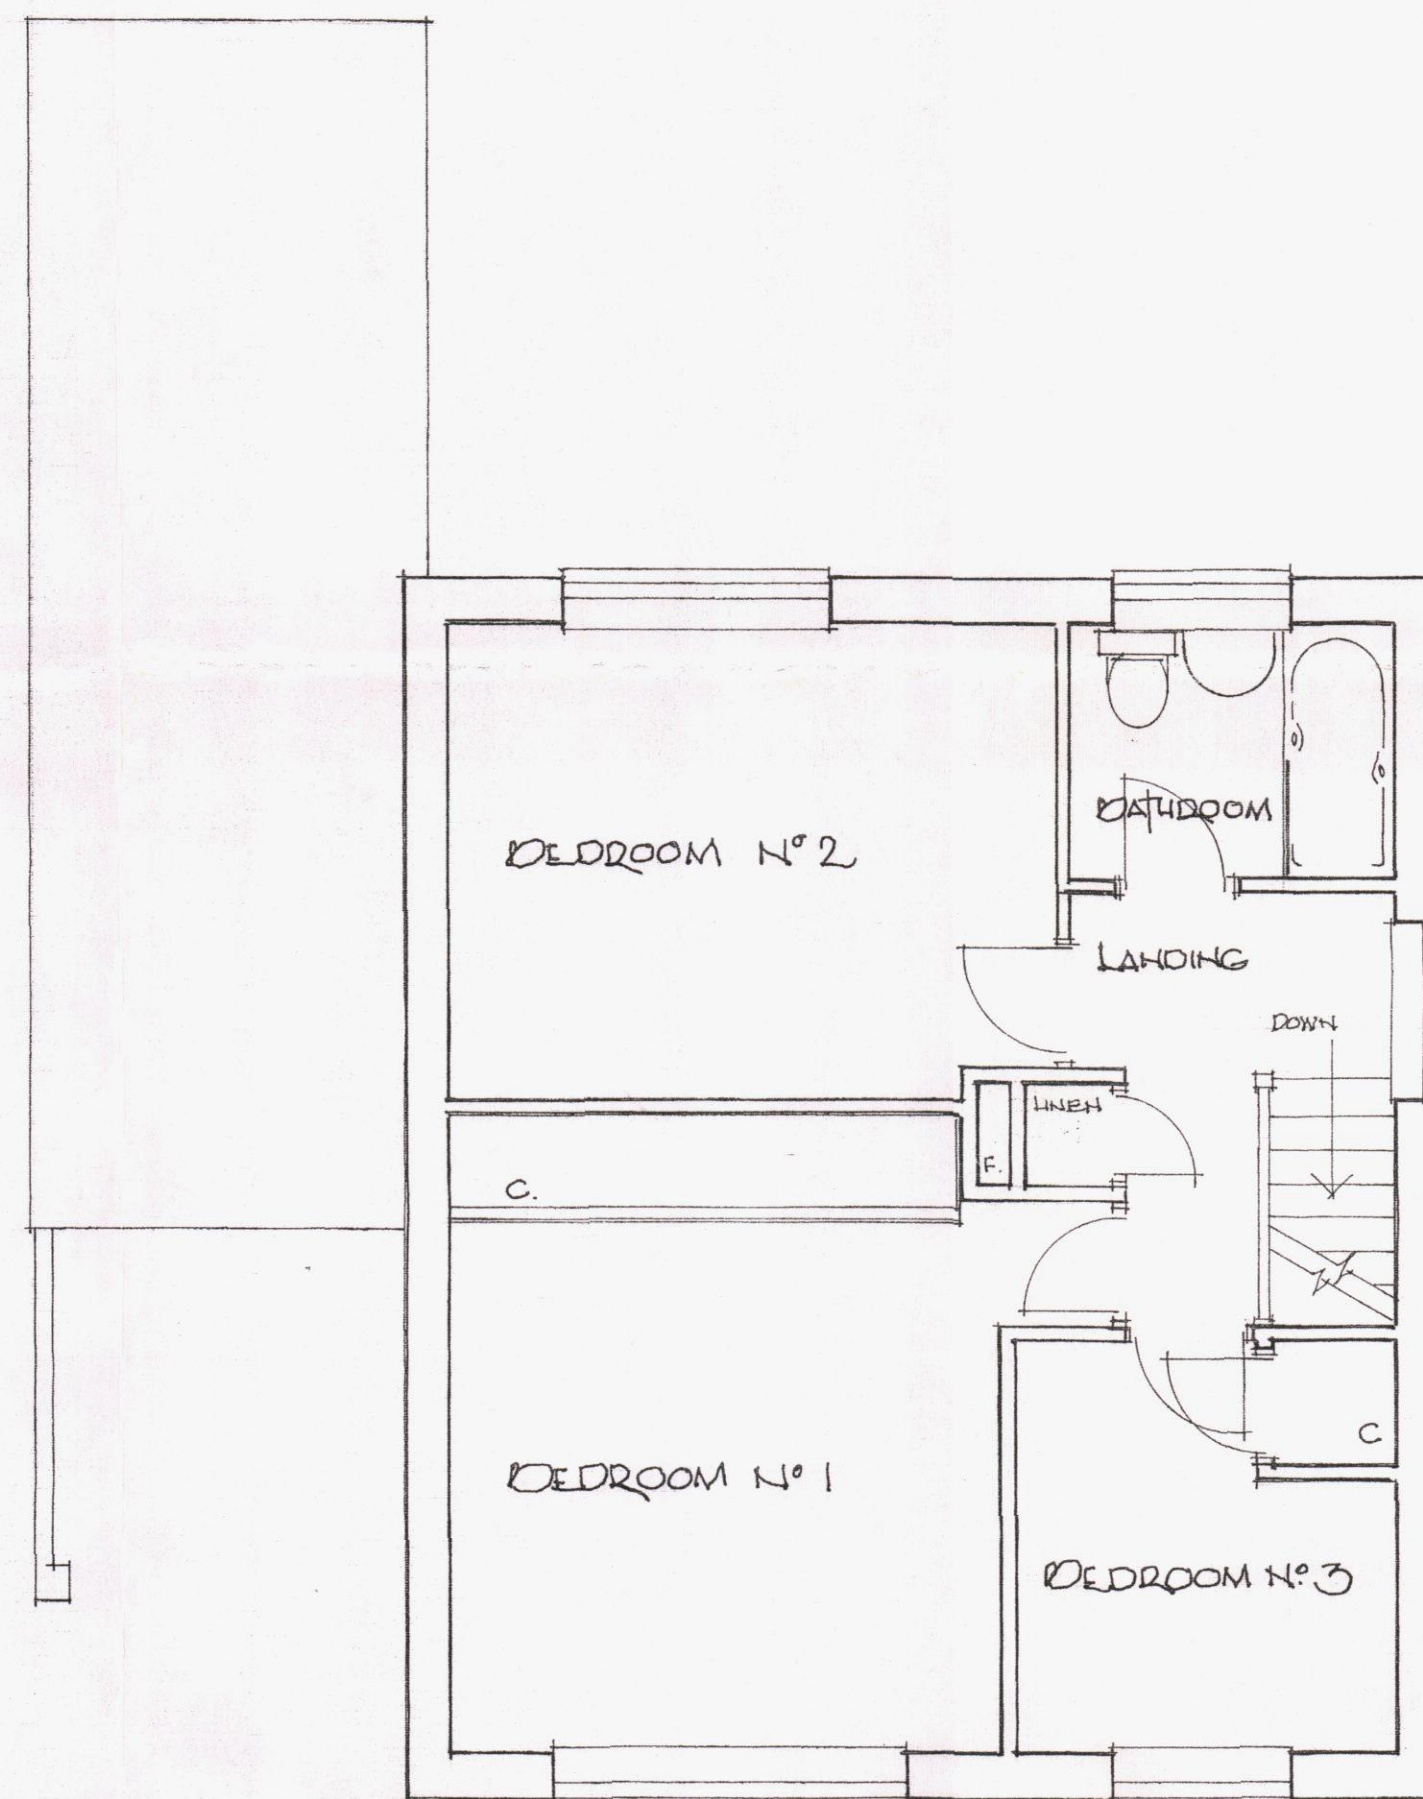

FIRST FLOOR

HAVANT BOROUGH
COUNCIL
08 OCT 2014
RECEIVED