




01 Section A-A
11 scale - 1:200

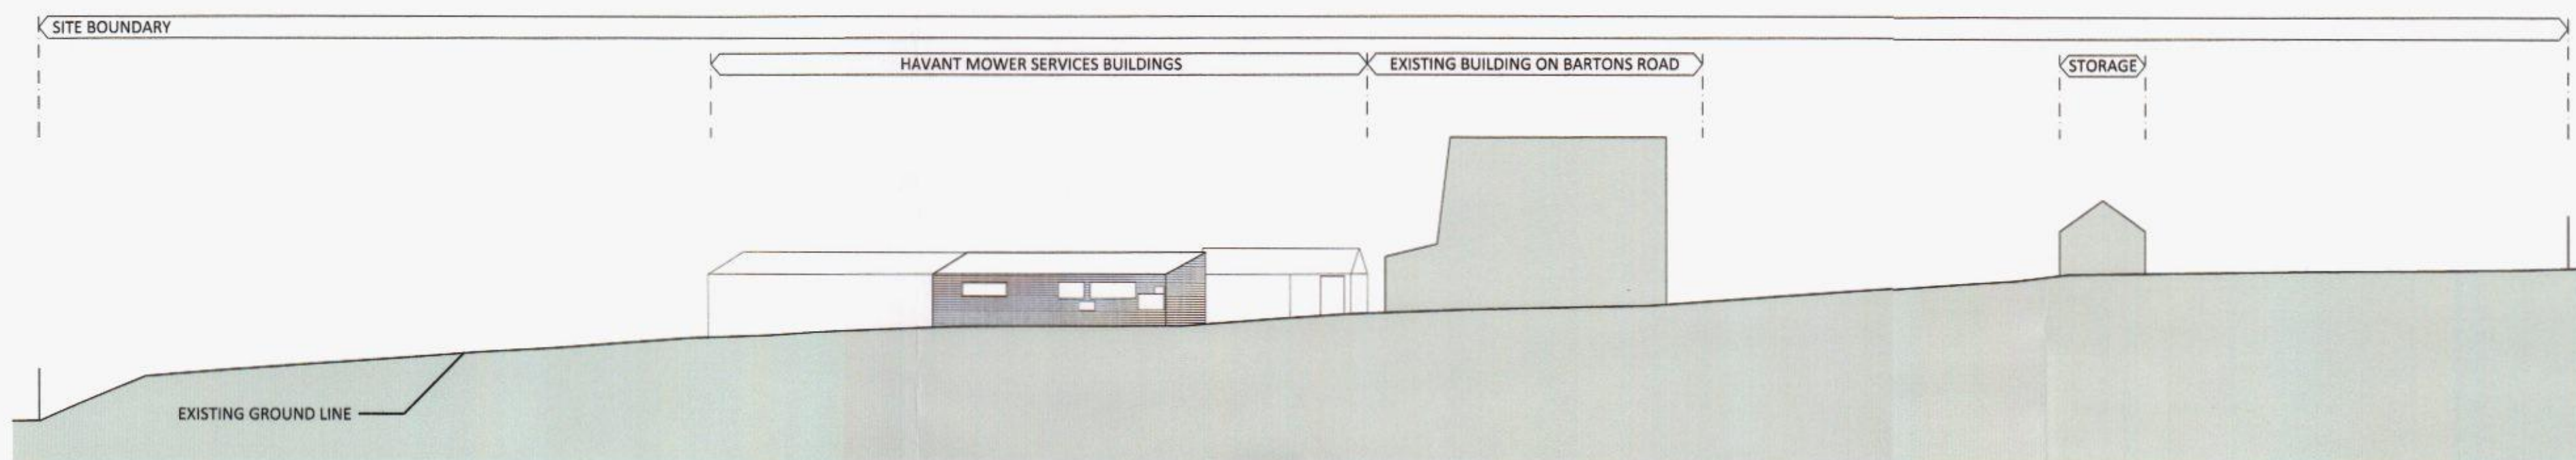

02 Section B-B
11 scale - 1:200

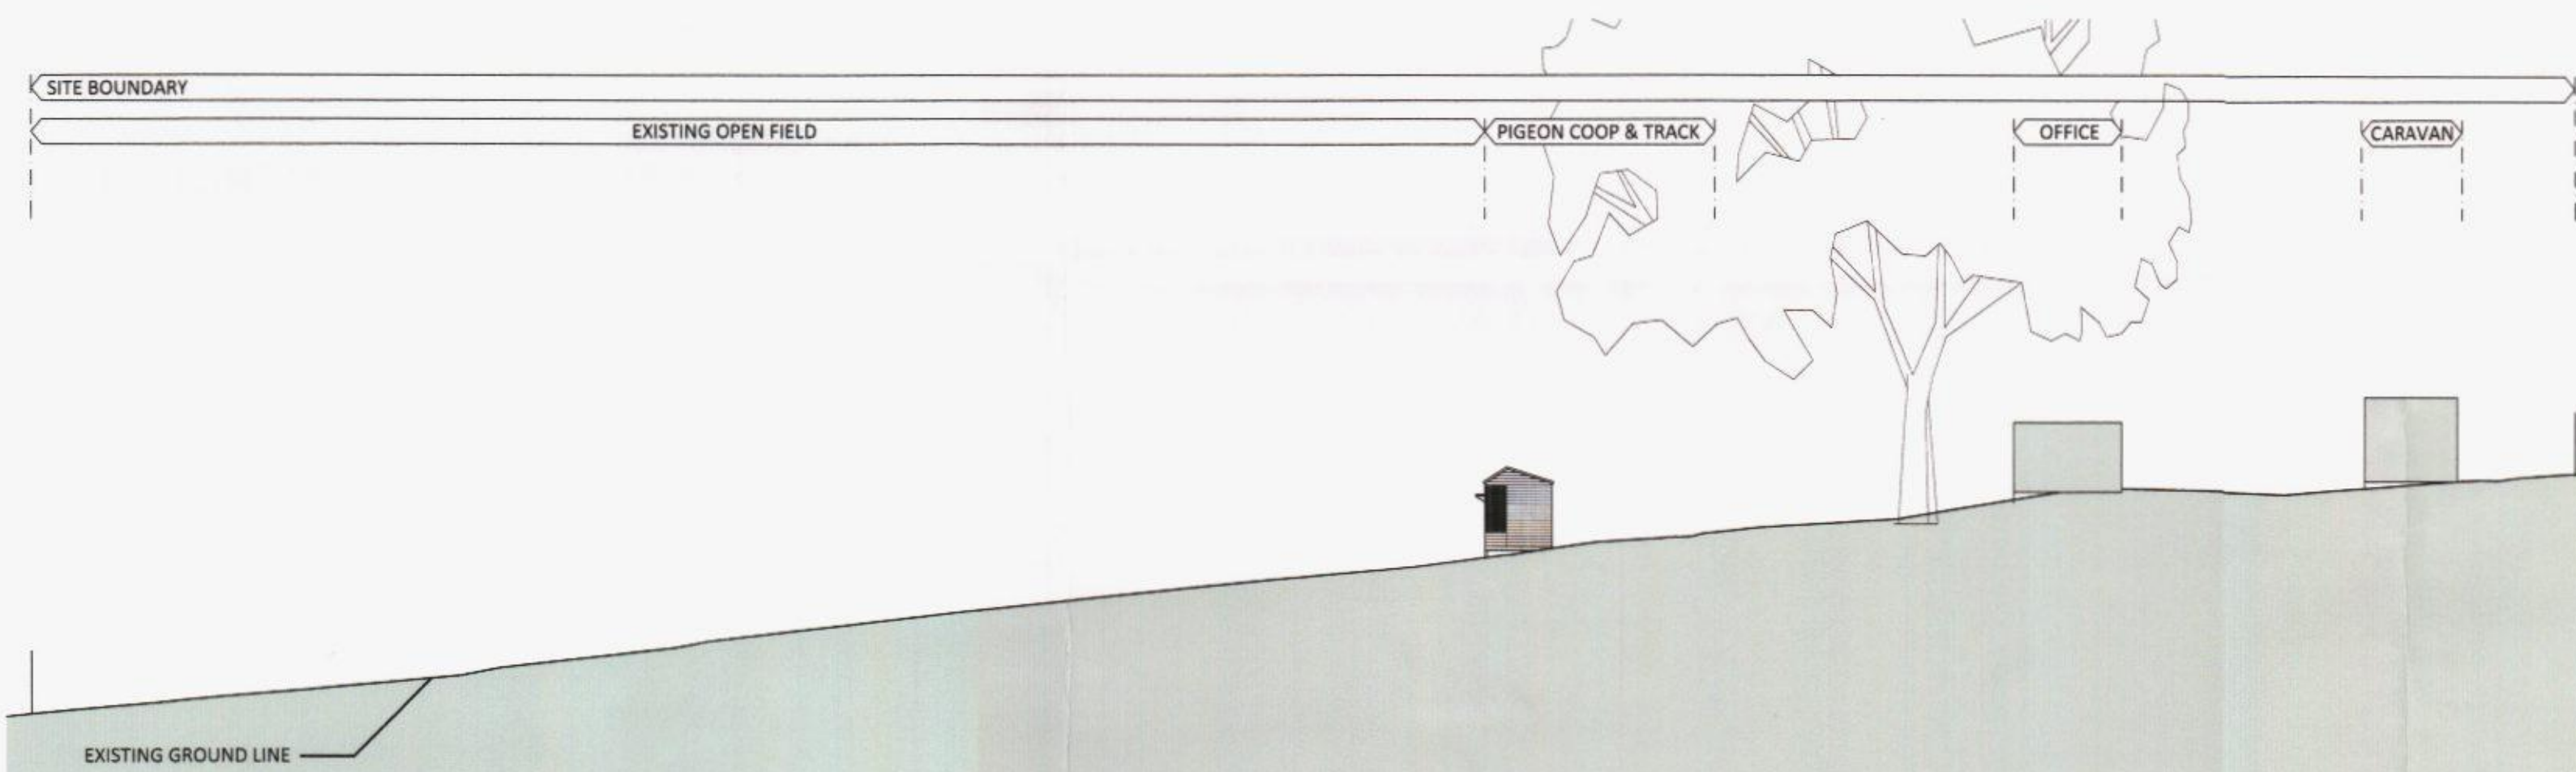

03 Section C-C
11 scale - 1:200

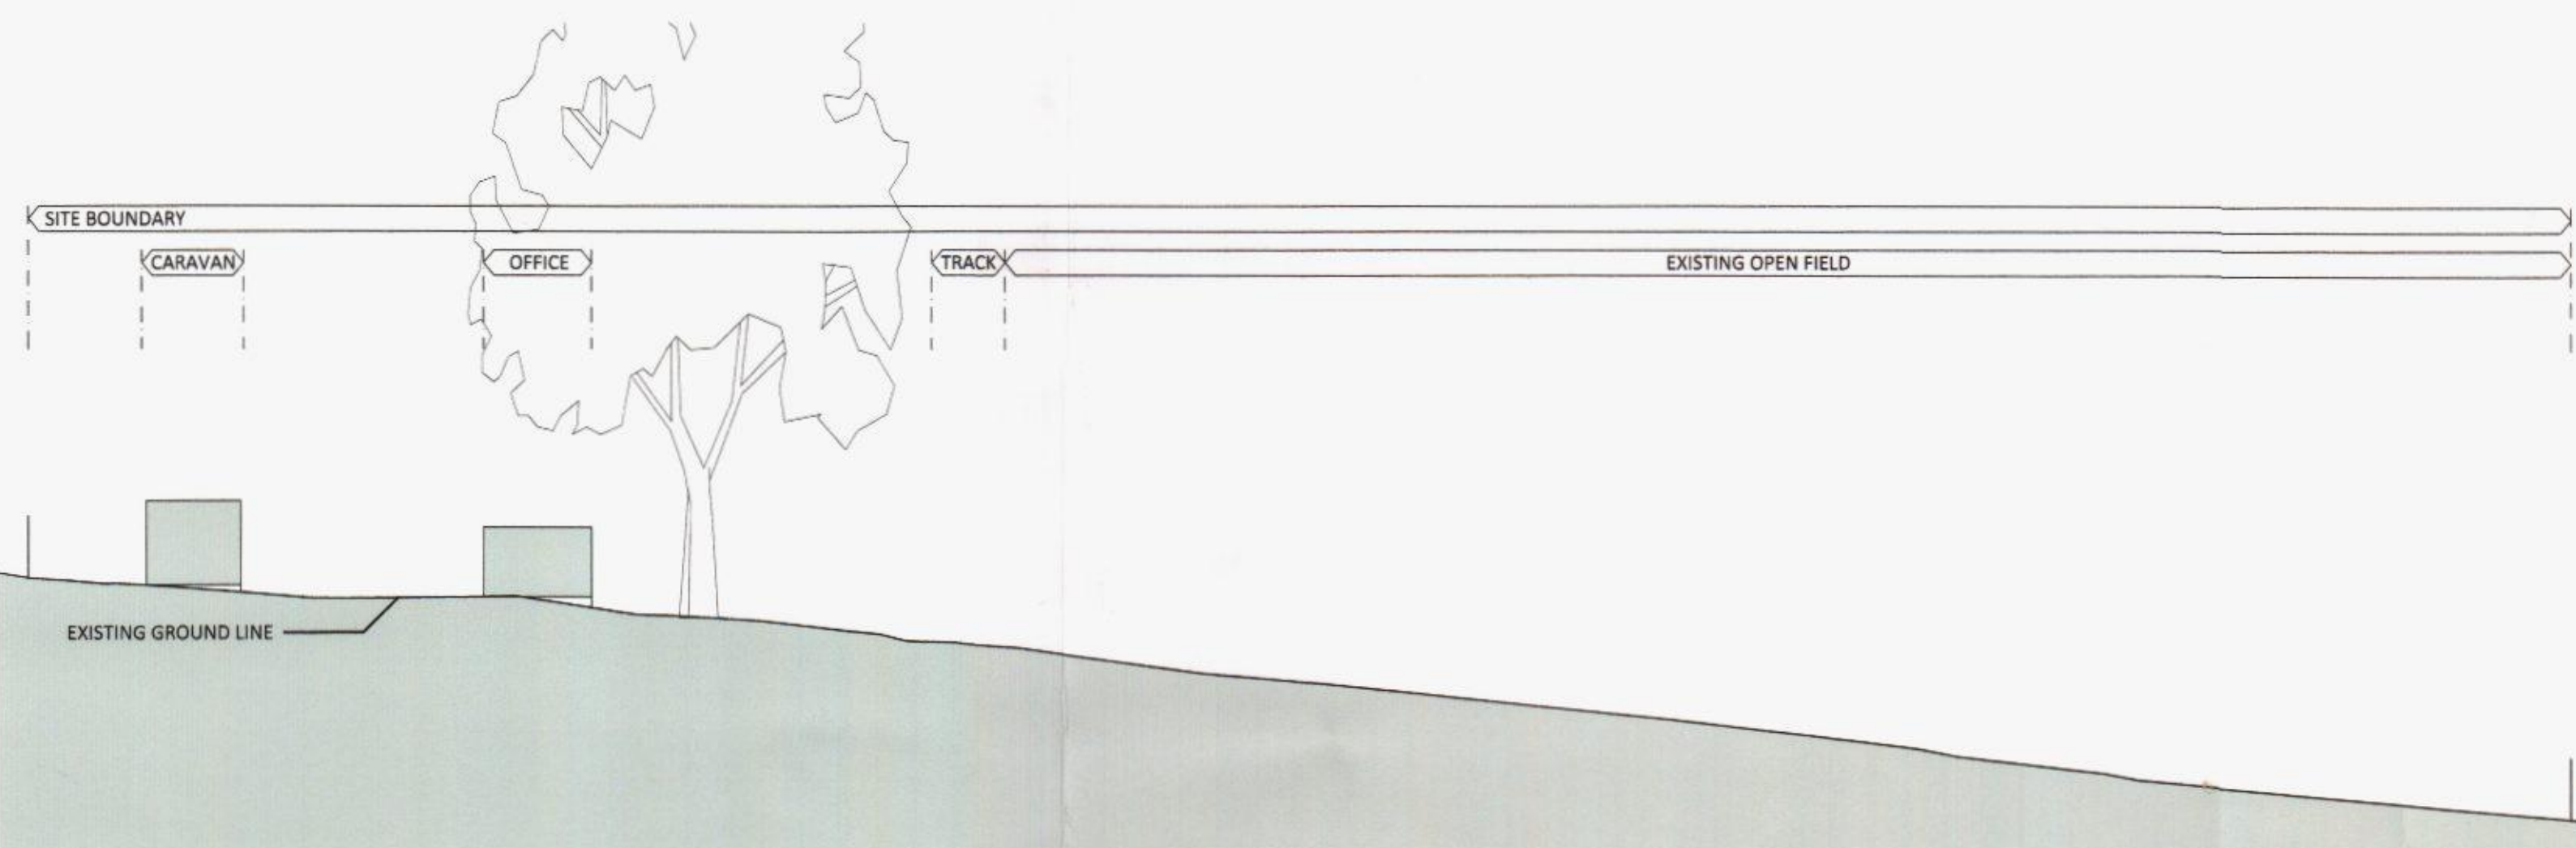


04 Section D-D
11 scale - 1:200

General Notes
Survey of the site and existing buildings as per survey drawings received from Hampshire Land Surveys Ltd received April 2013.
OS data reference licence number 100022432 received July 2014, valid for 12 months only.
All drawings are subject to Local Authority consent.
The details shown are for design intent purposes only and are subject to further design development with suppliers and sub-contractors.
Do not scale off drawings, if in doubt ask.

HAVANT BOROUGH COUNCIL
18 AUG 2014
RECEIVED

Key Plan:

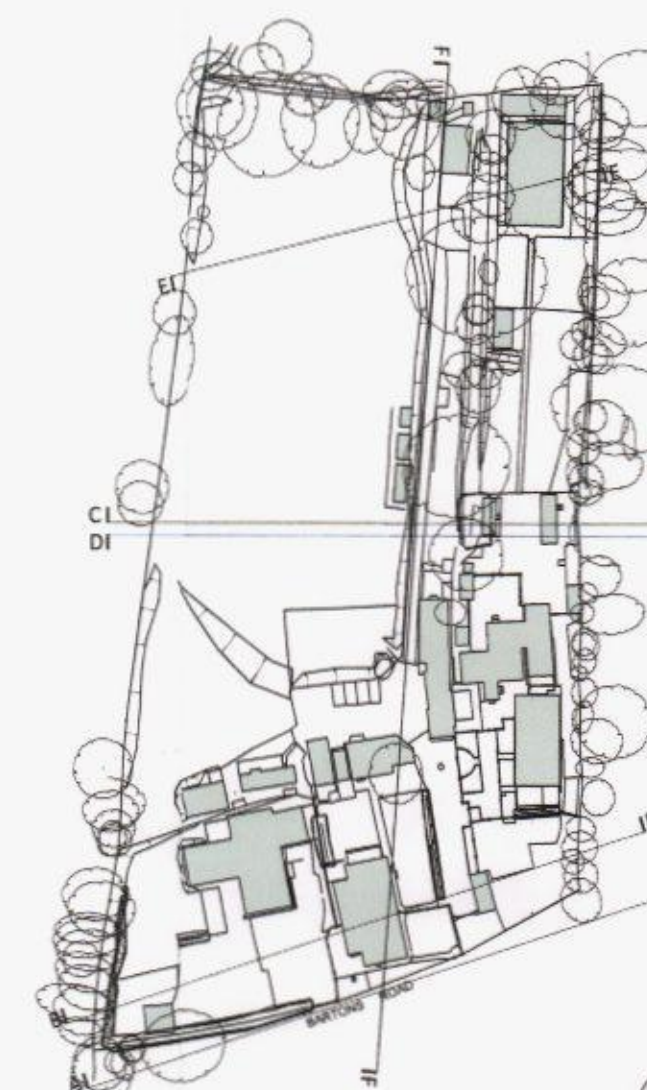

0 2 4 6 8 10m
Scale 1:200

A 15.08.14 Issued for planning			LC	MD
Rev:	Date	Details	Drawn	Checked
Issued for:				
PLANNING				
Project/Client:	Project No:		14021	
Bartons Road	Dwg No:		11	
Havant	Rev:		A	
Linden Homes (Southern)	Scale:		1:200 @A1	
Drawn:	Drawn By:	Date:	19.05.14	
Existing Site Sections	LC	19.05.14		
Sheet 1	Checked By:	Date:	19.05.14	
	MD	19.05.14		

BrightSpace
architects

15 Glasshouse Studios, Fryern Court Road, Fordingbridge
Hampshire, SP6 1QX
T: (01425) 655806/653635

© BrightSpace Architects Ltd. Contractors must work only to figured dimensions which are to be checked on site.
Registered Office - 17 Northover Rd, Pennington, Lymington, Hampshire, SO41 8BQ. Registered Number - 0723