



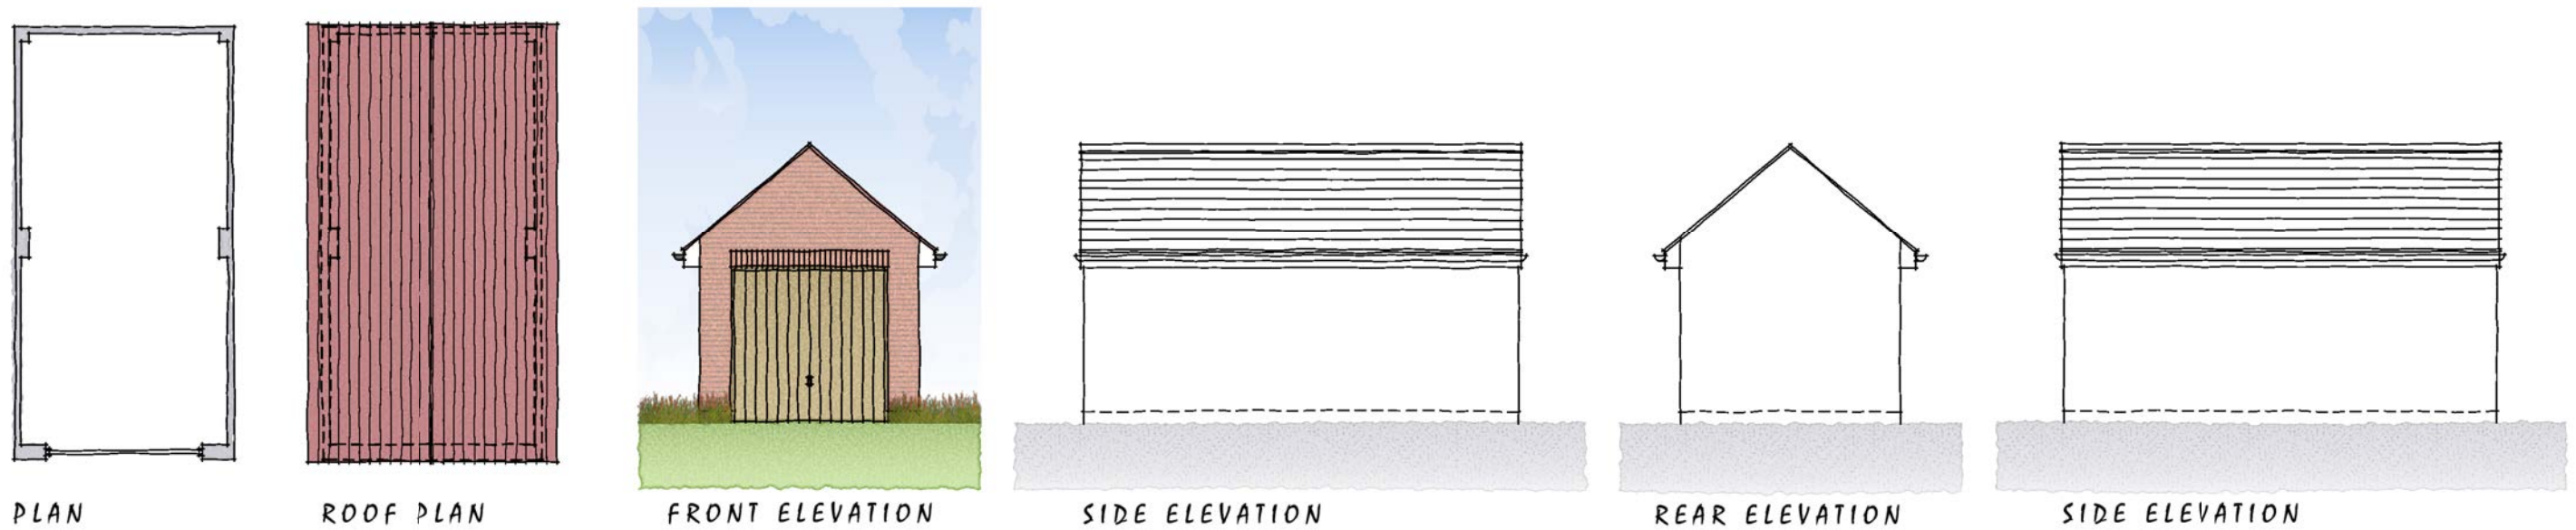

GARAGES

Rev.	Date	Description	Scale	Drawn	Checked
Client			1:100 @ A3	MCN	DGP
Project			Date	File	
Phase 2, Re-plan, Manor Farm, Havant.	March 2014			Garages	
Drawing Title			Drg.No.	Rev.	Drawing Status
Single Garages			P974.RP.GAR.01	-	PLANNING
Plans & Elevations					

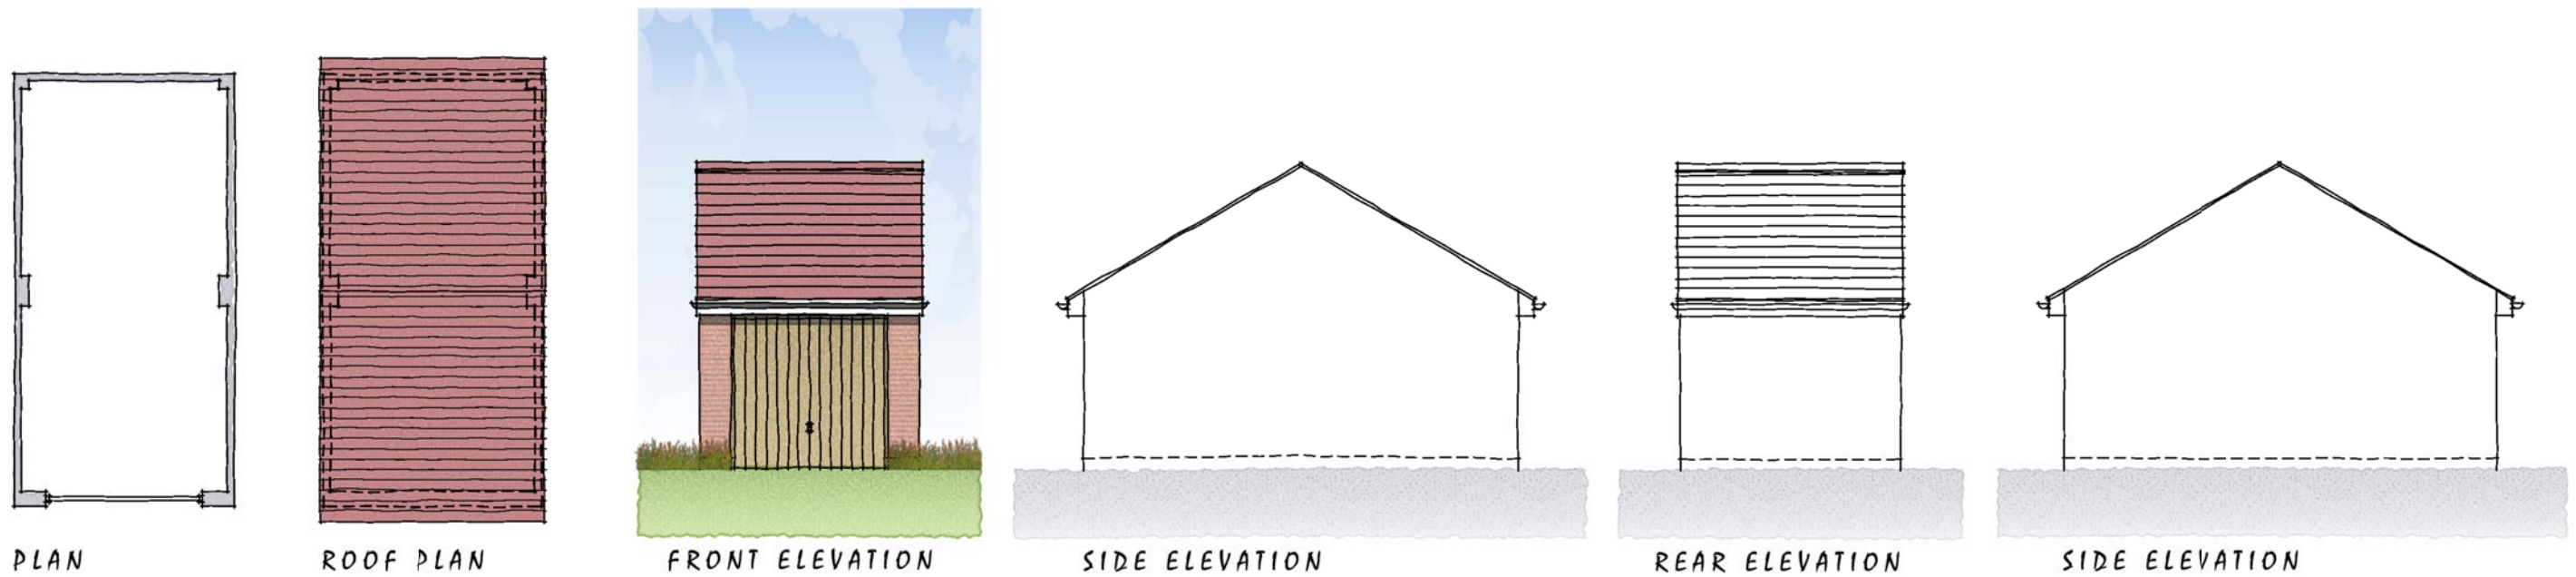

AAP Architecture Ltd, Unit A, Monument Business Centre, Monument Way East, Woking,
Surrey GU21 5LY. Tel: 01483 727345 Fax: 01483 727375
Web: www.aap-arc.co.uk E-mail: projects@aap-arc.co.uk

This drawing is the copyright of AAP Architecture Ltd.