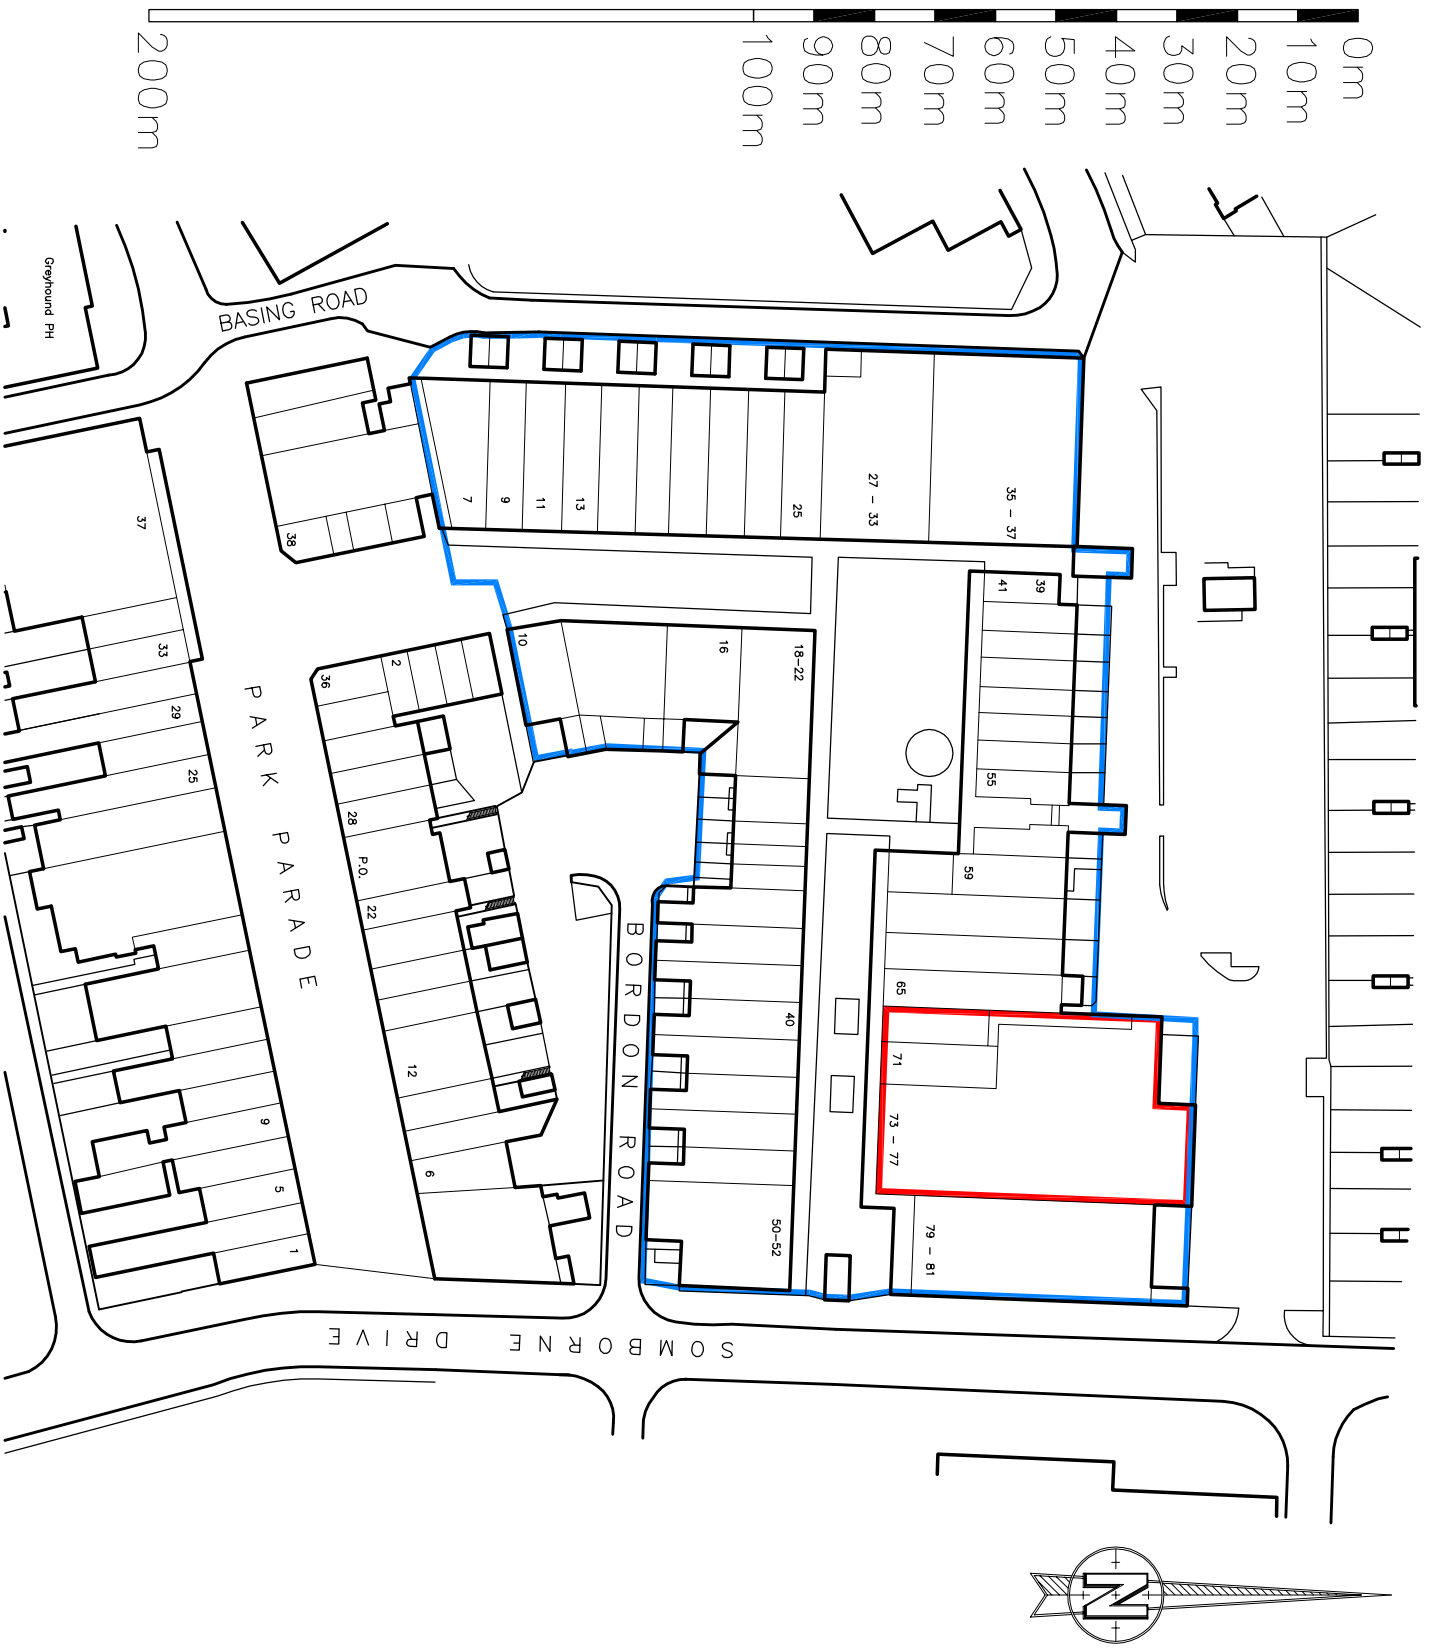


K

NIGHT

A

ARCHITECTURAL

D

DESIGN

K.A.D. Ltd

The Gatehouse, Admirals Wood

7 Cocklesea Way

Saisbury Green

Southampton

SO31 7AT

m: 07801 346 479

t: 01489 860 194

e: ian@k-a-d.co.uk

Client
SINCLAIR CLARK ALLEGRA LTD

Project
69-77 GREYWELL SHOPPING CENTRE
LEIGH PARK, HAVANT

Drawing
BLOCK PLAN

Scale	1:1250@A4	Date	DEC 2014	
Project no.	Sequential	Bldg Floor	Detail	Rev
KAD	13	A	EX	.