

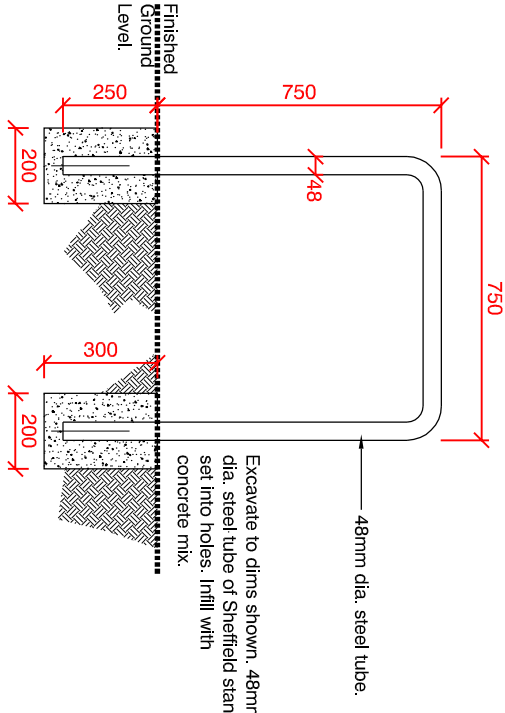


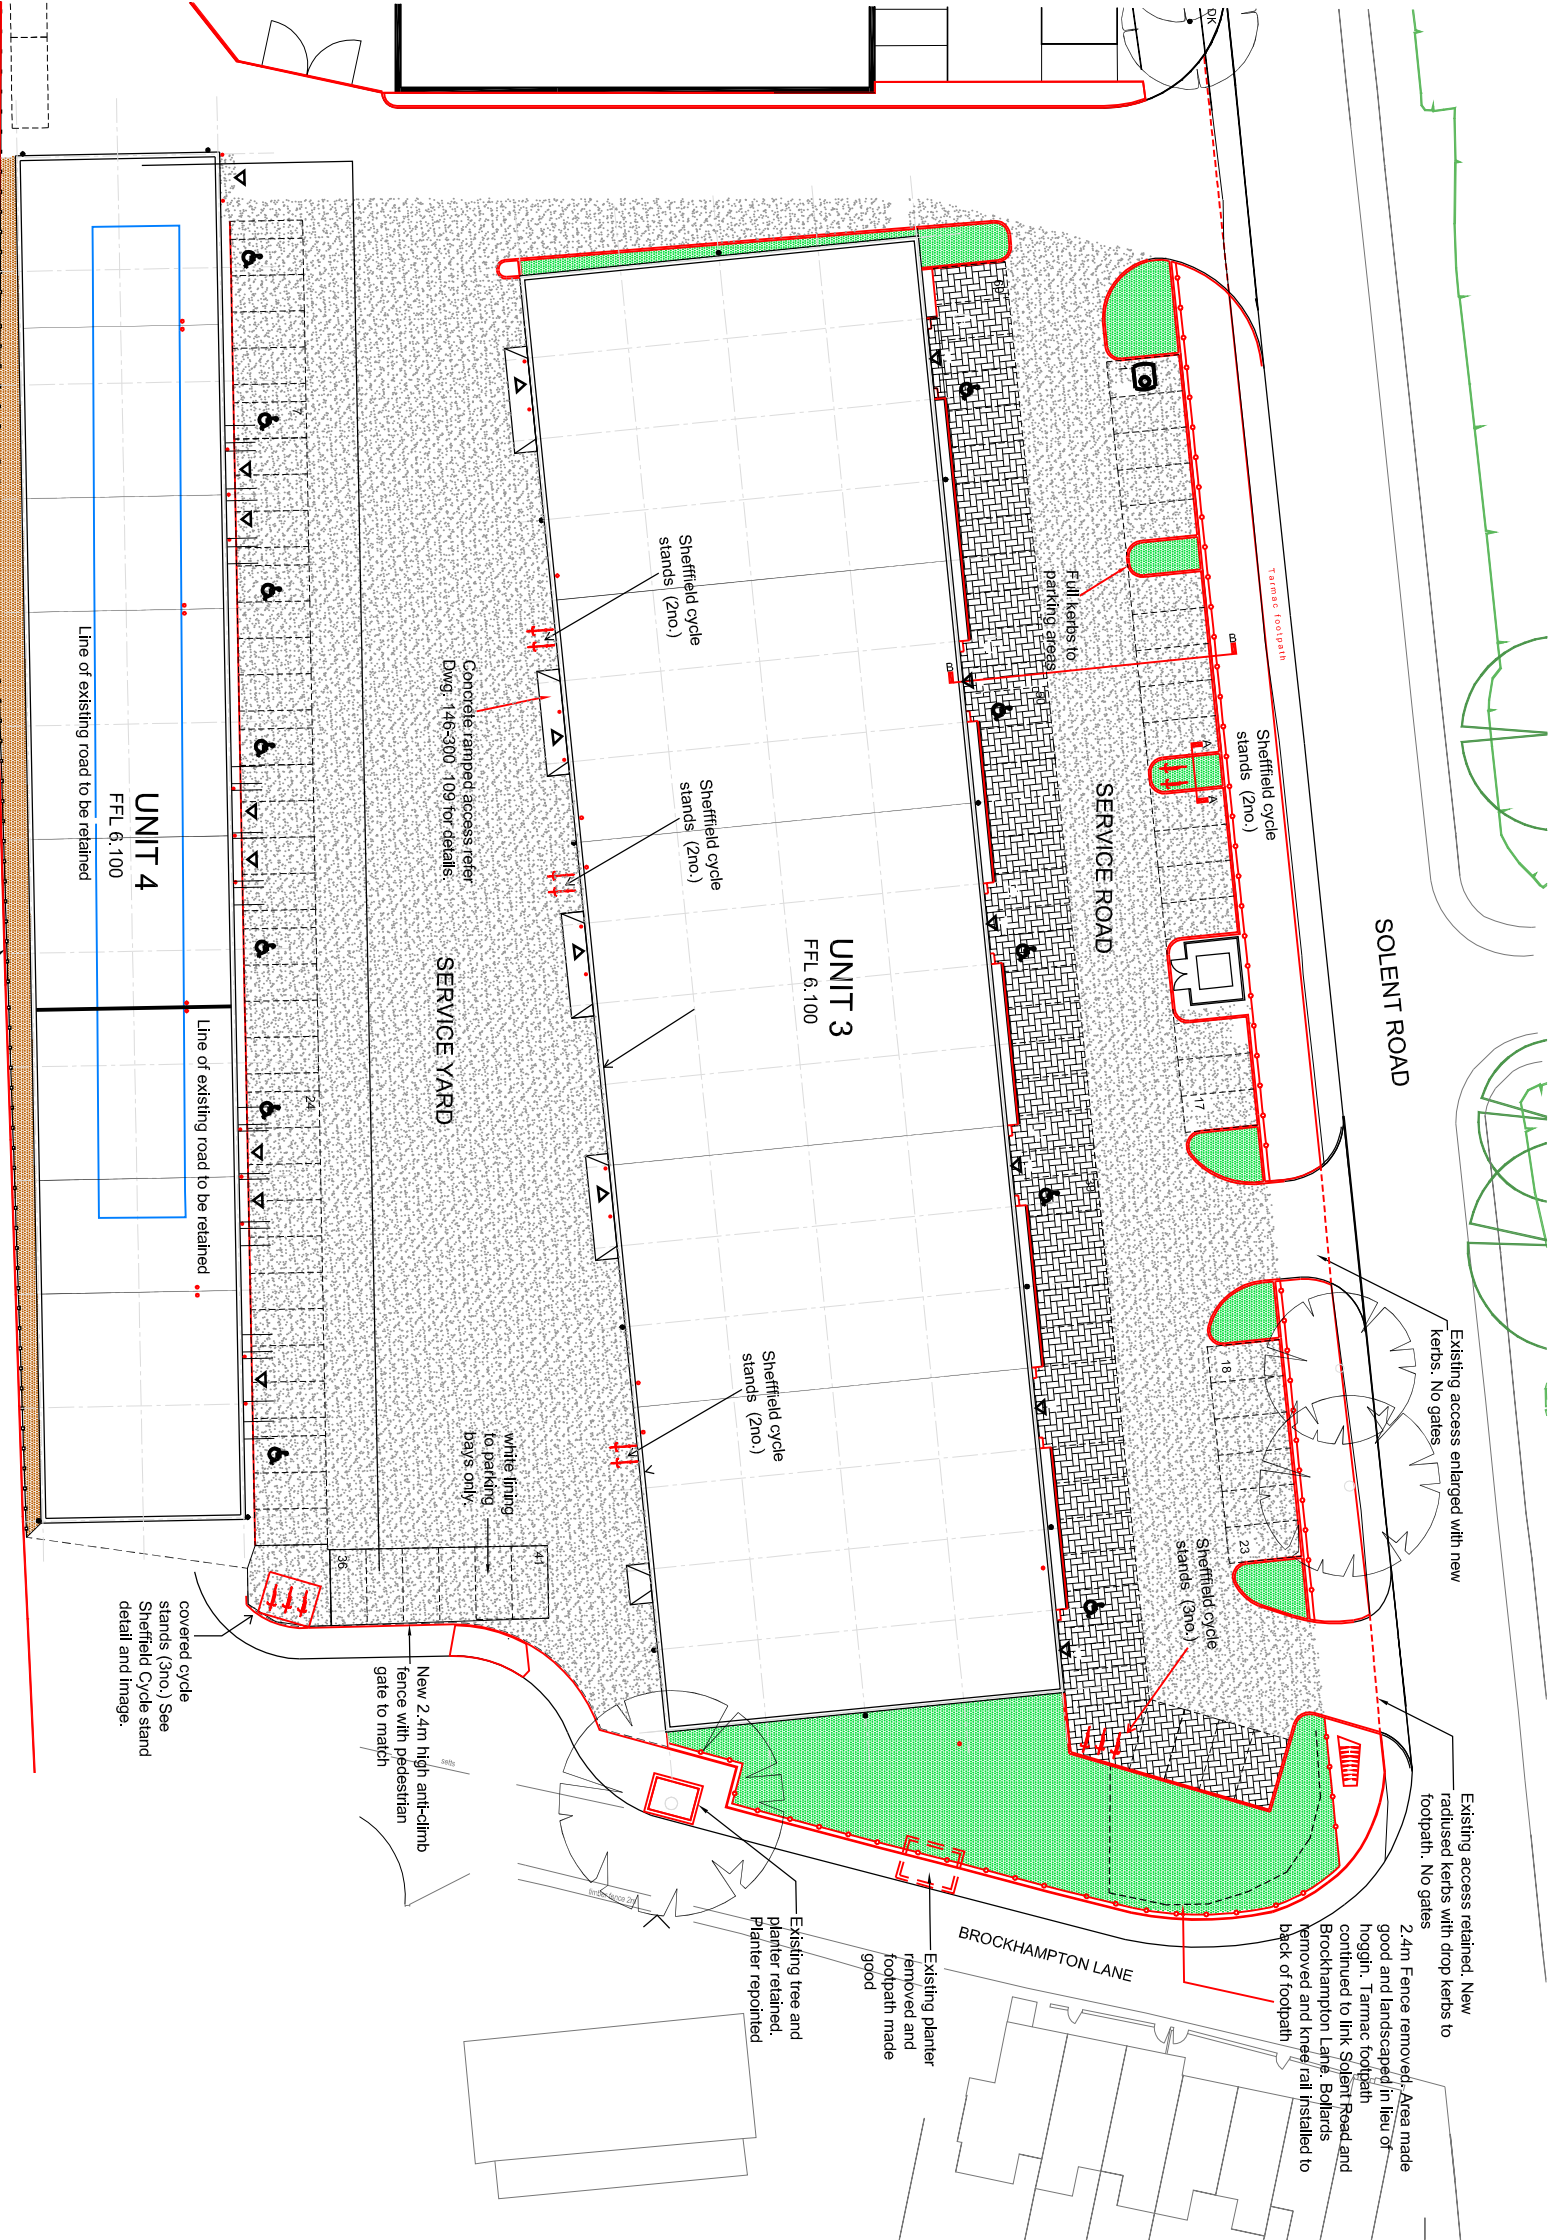


'SHEFFIELD' TYPE CYCLE STAND
1 : 20

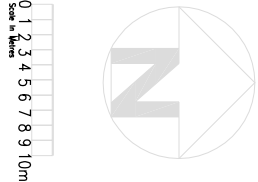

PLANNING

-	-	-
REV	DESCRIPTION	DATE
REVISION		
job no.	drawing no.	rev.
146-300	112	-
scale 1:500 @ A3	drawn by -	date 23.09.13

Solent Trade Park	HAVANT
Solent Road	
EXTERNAL WORKS AND CYCLE PROVISION	

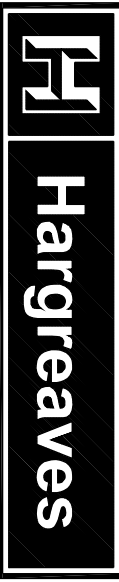

Rustington House, Worthing Road, Rustington, West Sussex, BN16 3PS
Tel No: (01903) 777777 Fax No: (01903) 777700



SHEFFIELD BIKE STAND HAVANT BYPASS (A27)



TYPICAL COVERED CYCLE STAND

LEGEND

- Concrete block paving
- New Tarmacadam road
- Landscaped Areas
- Area to receive rejects