



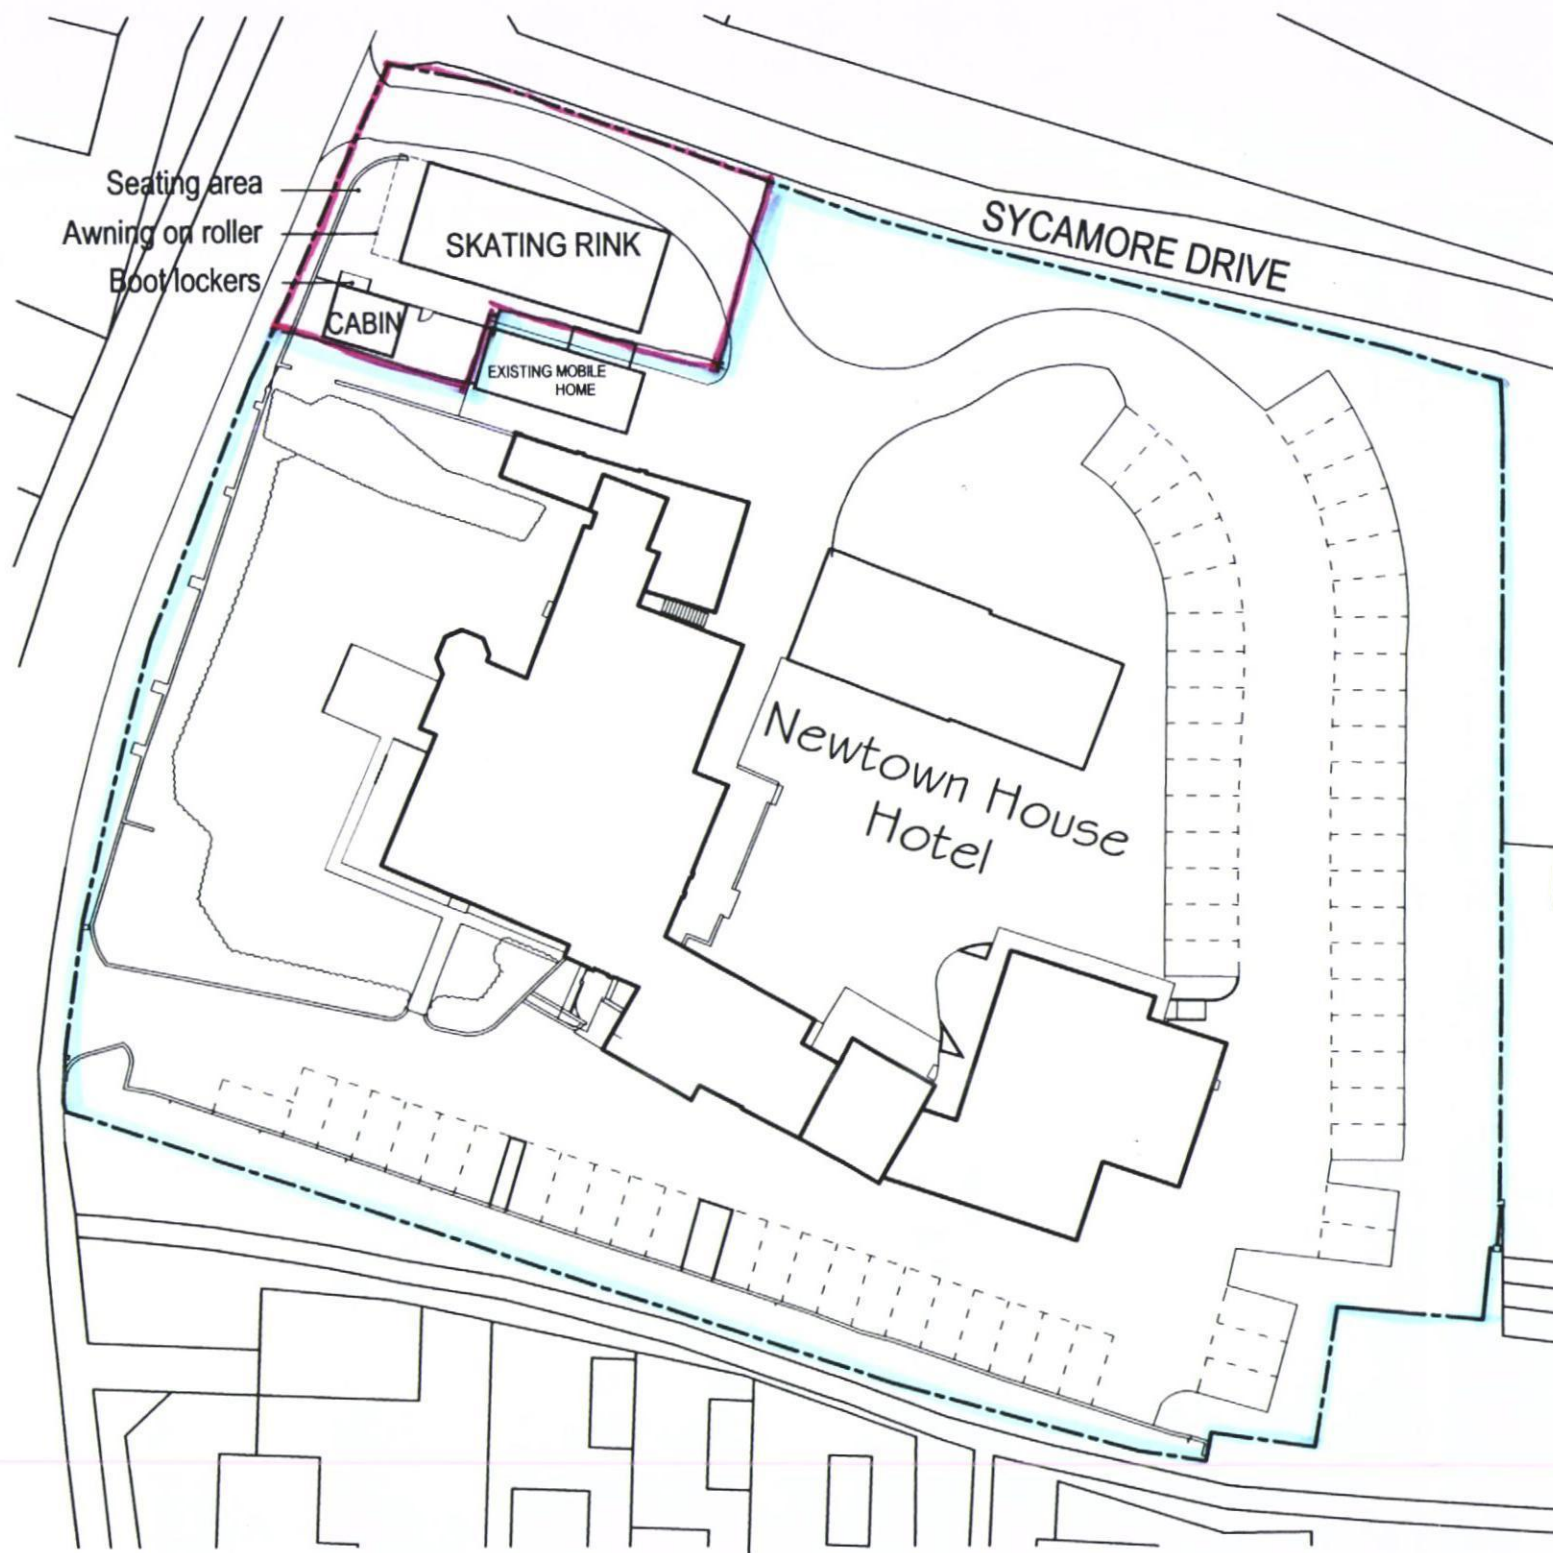

BLOCK PLAN @ 1:500

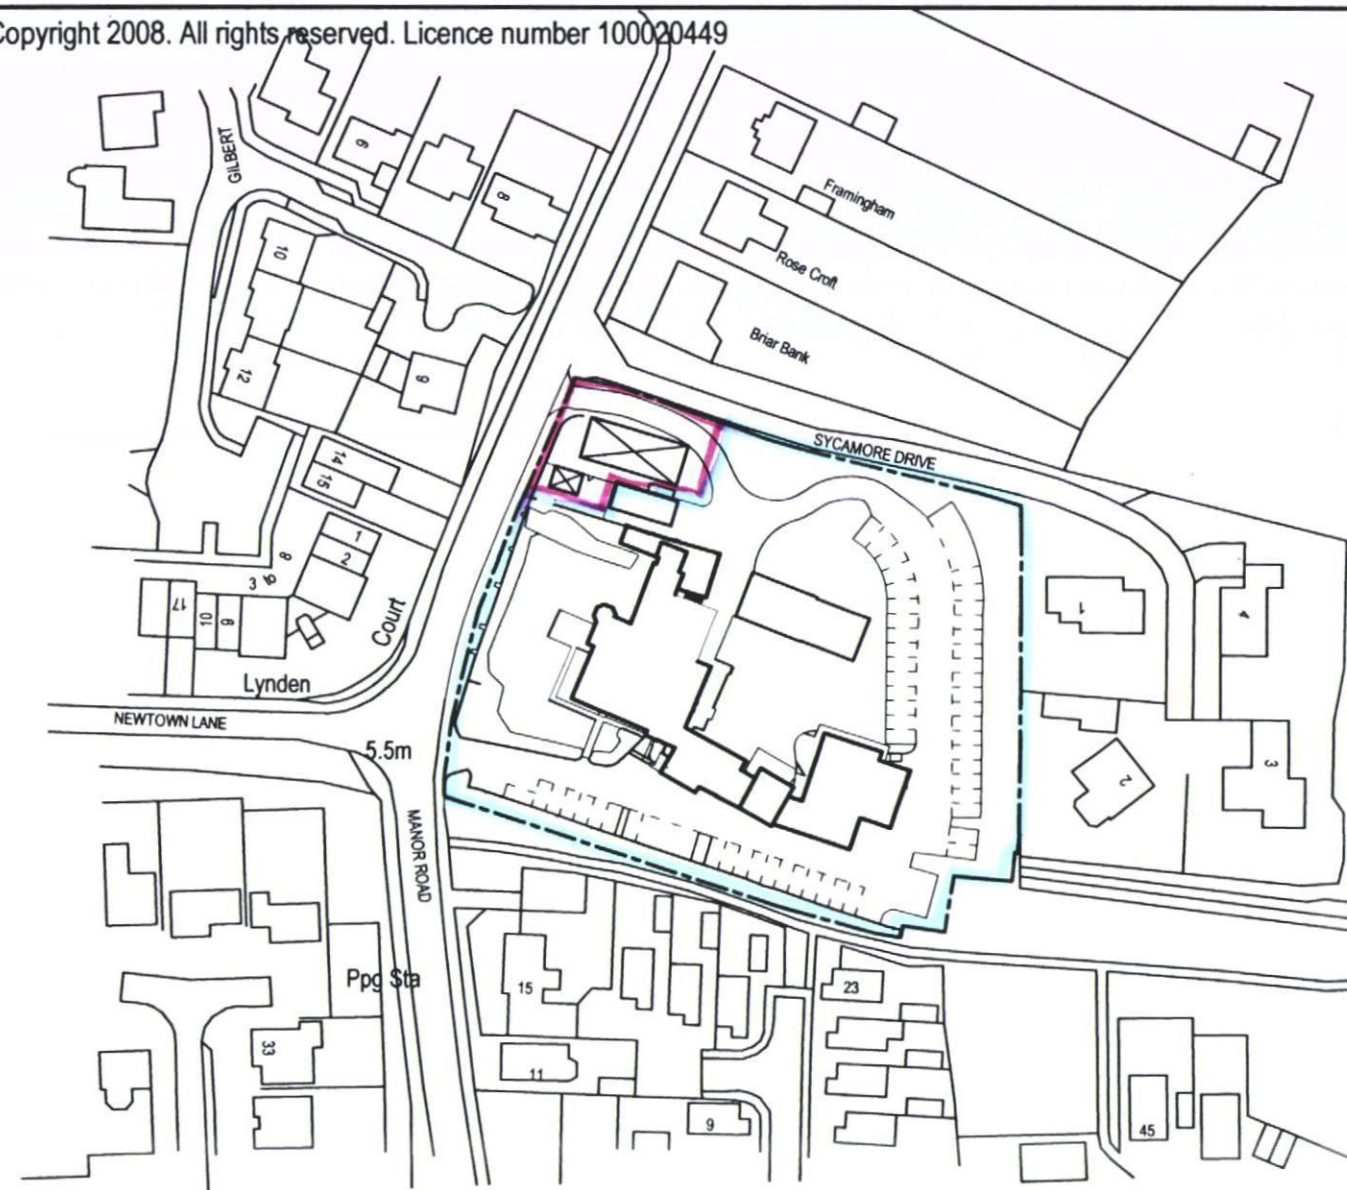

LOCATION PLAN @ 1:1250

HAVANT BOROUGH COUNCIL

02 APR 2015

RECEIVED

TITLE: Block / Location Plan			 GRAHAM ASH ARCHITECTS CHARTERED ARCHITECTS TOWN PLANNING CONSULTANTS Graham Ash Architects Ltd 65 Leigh Road, Eastleigh, Hampshire SO50 9DF TELEPHONE 01794 518706 Or 07768 453105 EMAIL: Info@grahamasharchitects.com WEBSITE: www.grahamasharchitects.com
DESIGNED BY GA	DATE 19-03-15	DRWN / DTALD BY: RASH	
SCALE 1:500	PLOTTED 19-03-15	REV.	CLIENT: Mr K Boothroyde
SCALE @ 1:500 			PROJECT: Proposed Skating Rink, Newtown House Hotel Hayling Island, PO11 0QR
PURPOSE OF ISSUE: ☒ information ☐ approval ☐ tender ☐ construction			
DWG. NO. 15:021:01			