




- angular ridge tiles
- concrete interlocking tiles
- steel gable frame, columns & balcony frame
- upvc rainwater goods
- upvc eaves & verge
- artificial timber weatherboarding
- sliding folding powder coated aluminium doors
- timber balcony decking & joists
- lead covered porch roof
- timber front door & fanlight
- glass balustrading with stainless steel posts & handrail
- timber veranda decking & joists

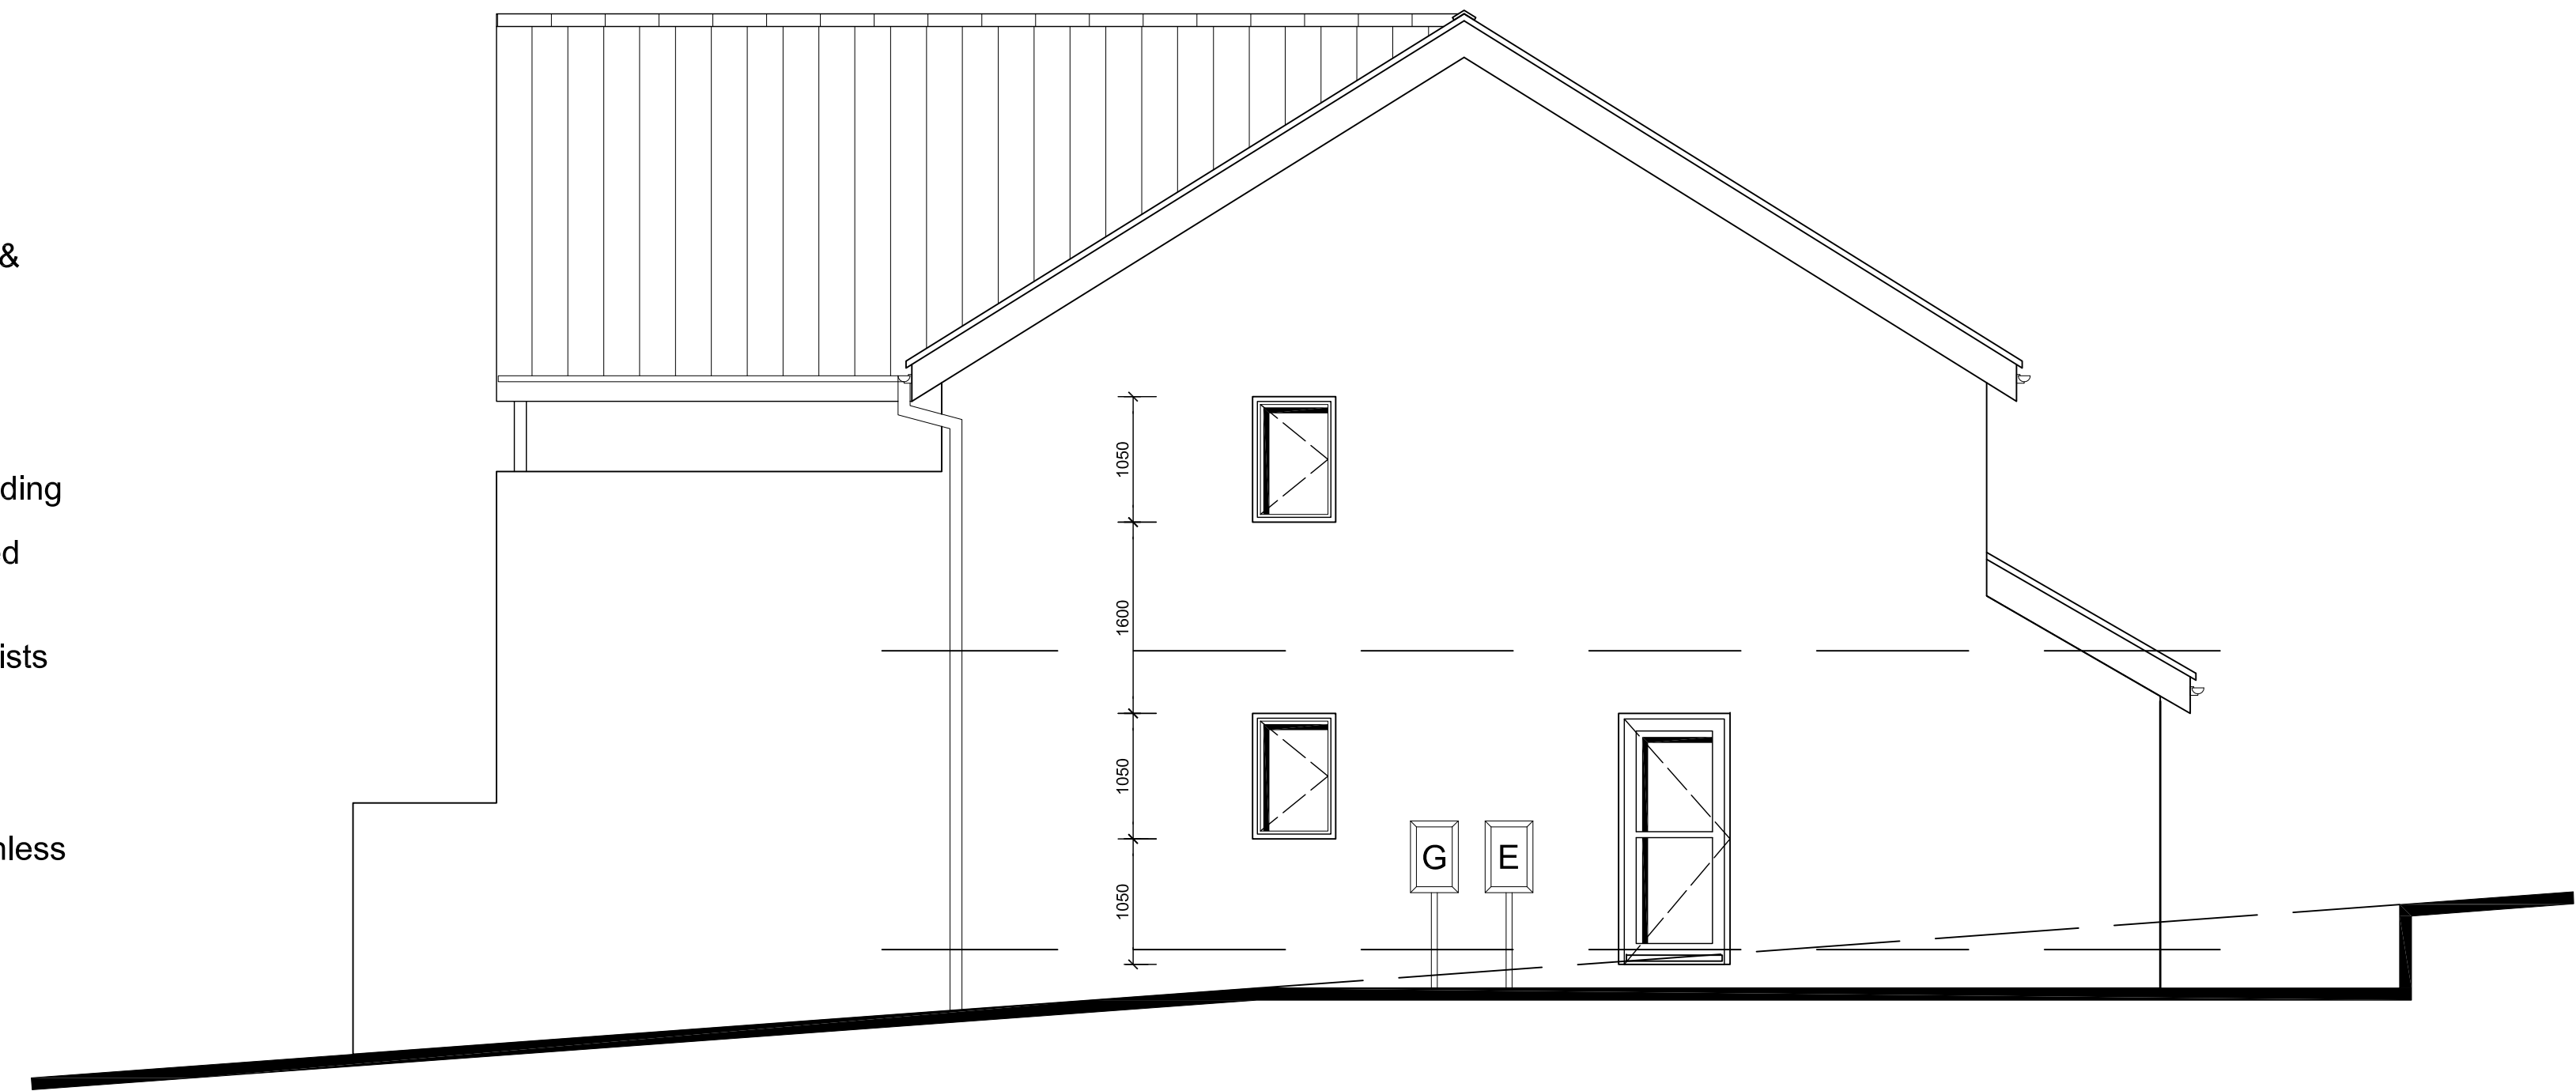


SIDE ELEVATION



upvc windows

clay facing brickwork

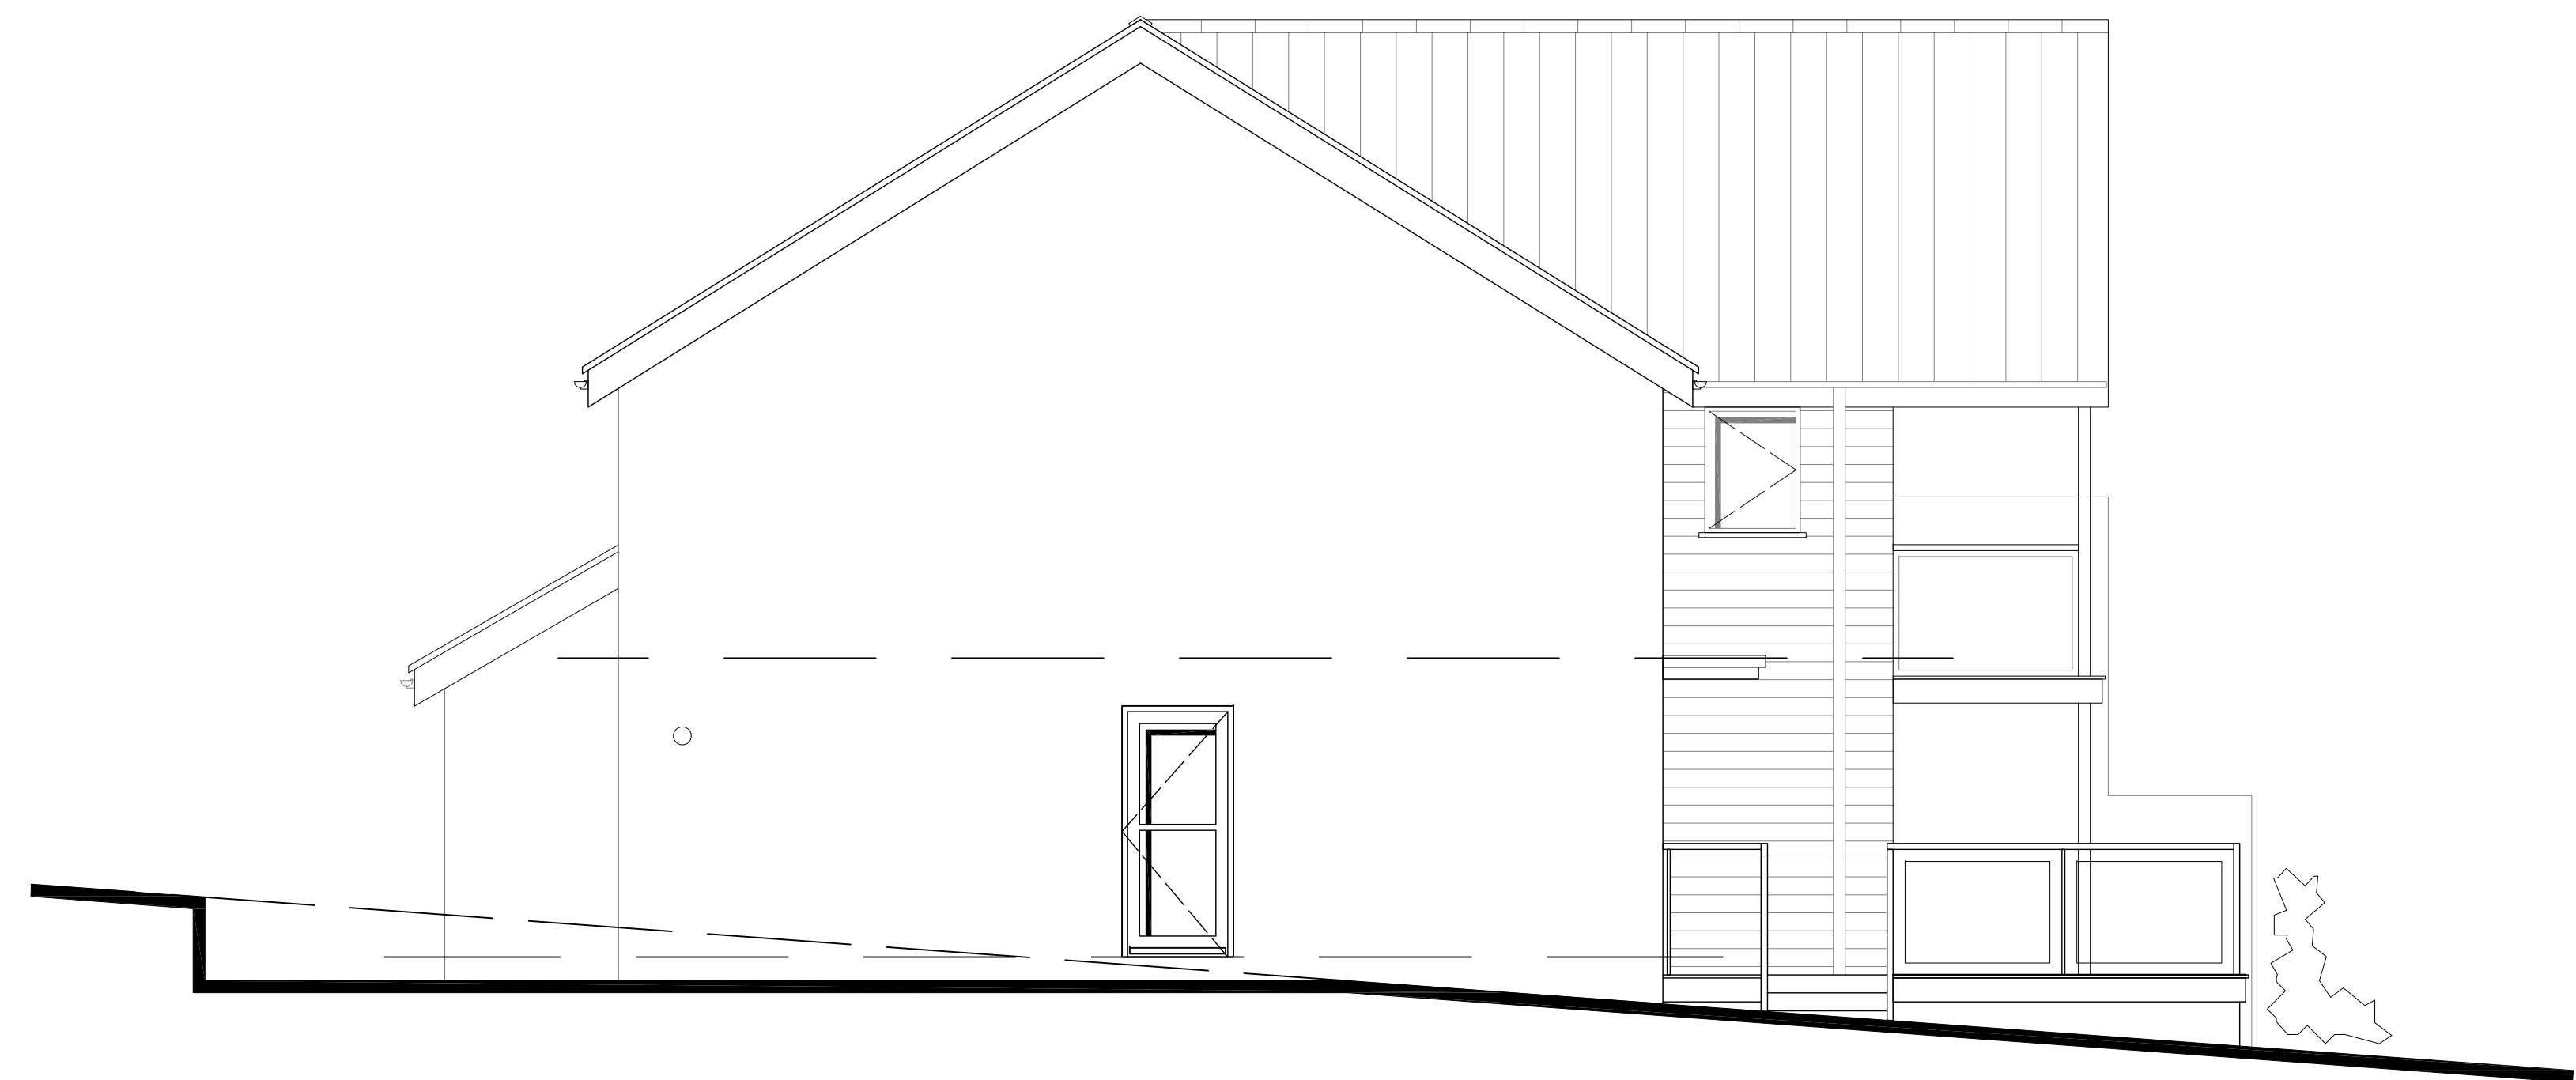


SIDE ELEVATION

SCALE BAR



REVISION	DATE	COMMENTS	AUTHOR / CHECKED
----------	------	----------	------------------

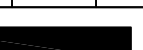

lhc

www.lhc.net

architecture

urbanism

safety

TITLE	HOUSE H454 (PORTSDOWN) FRONT ASPECT		
DETAIL	PLANNING 2 of 2		
DATE	FEB 2014		SCALE
			1:50 @ A1 1:100 @ A3
DRAWING NO.	10774 - P.01.33	REV.	AUTHOR / CHECKED
			AC/PF
DRAWING STATUS	PLANNING		