




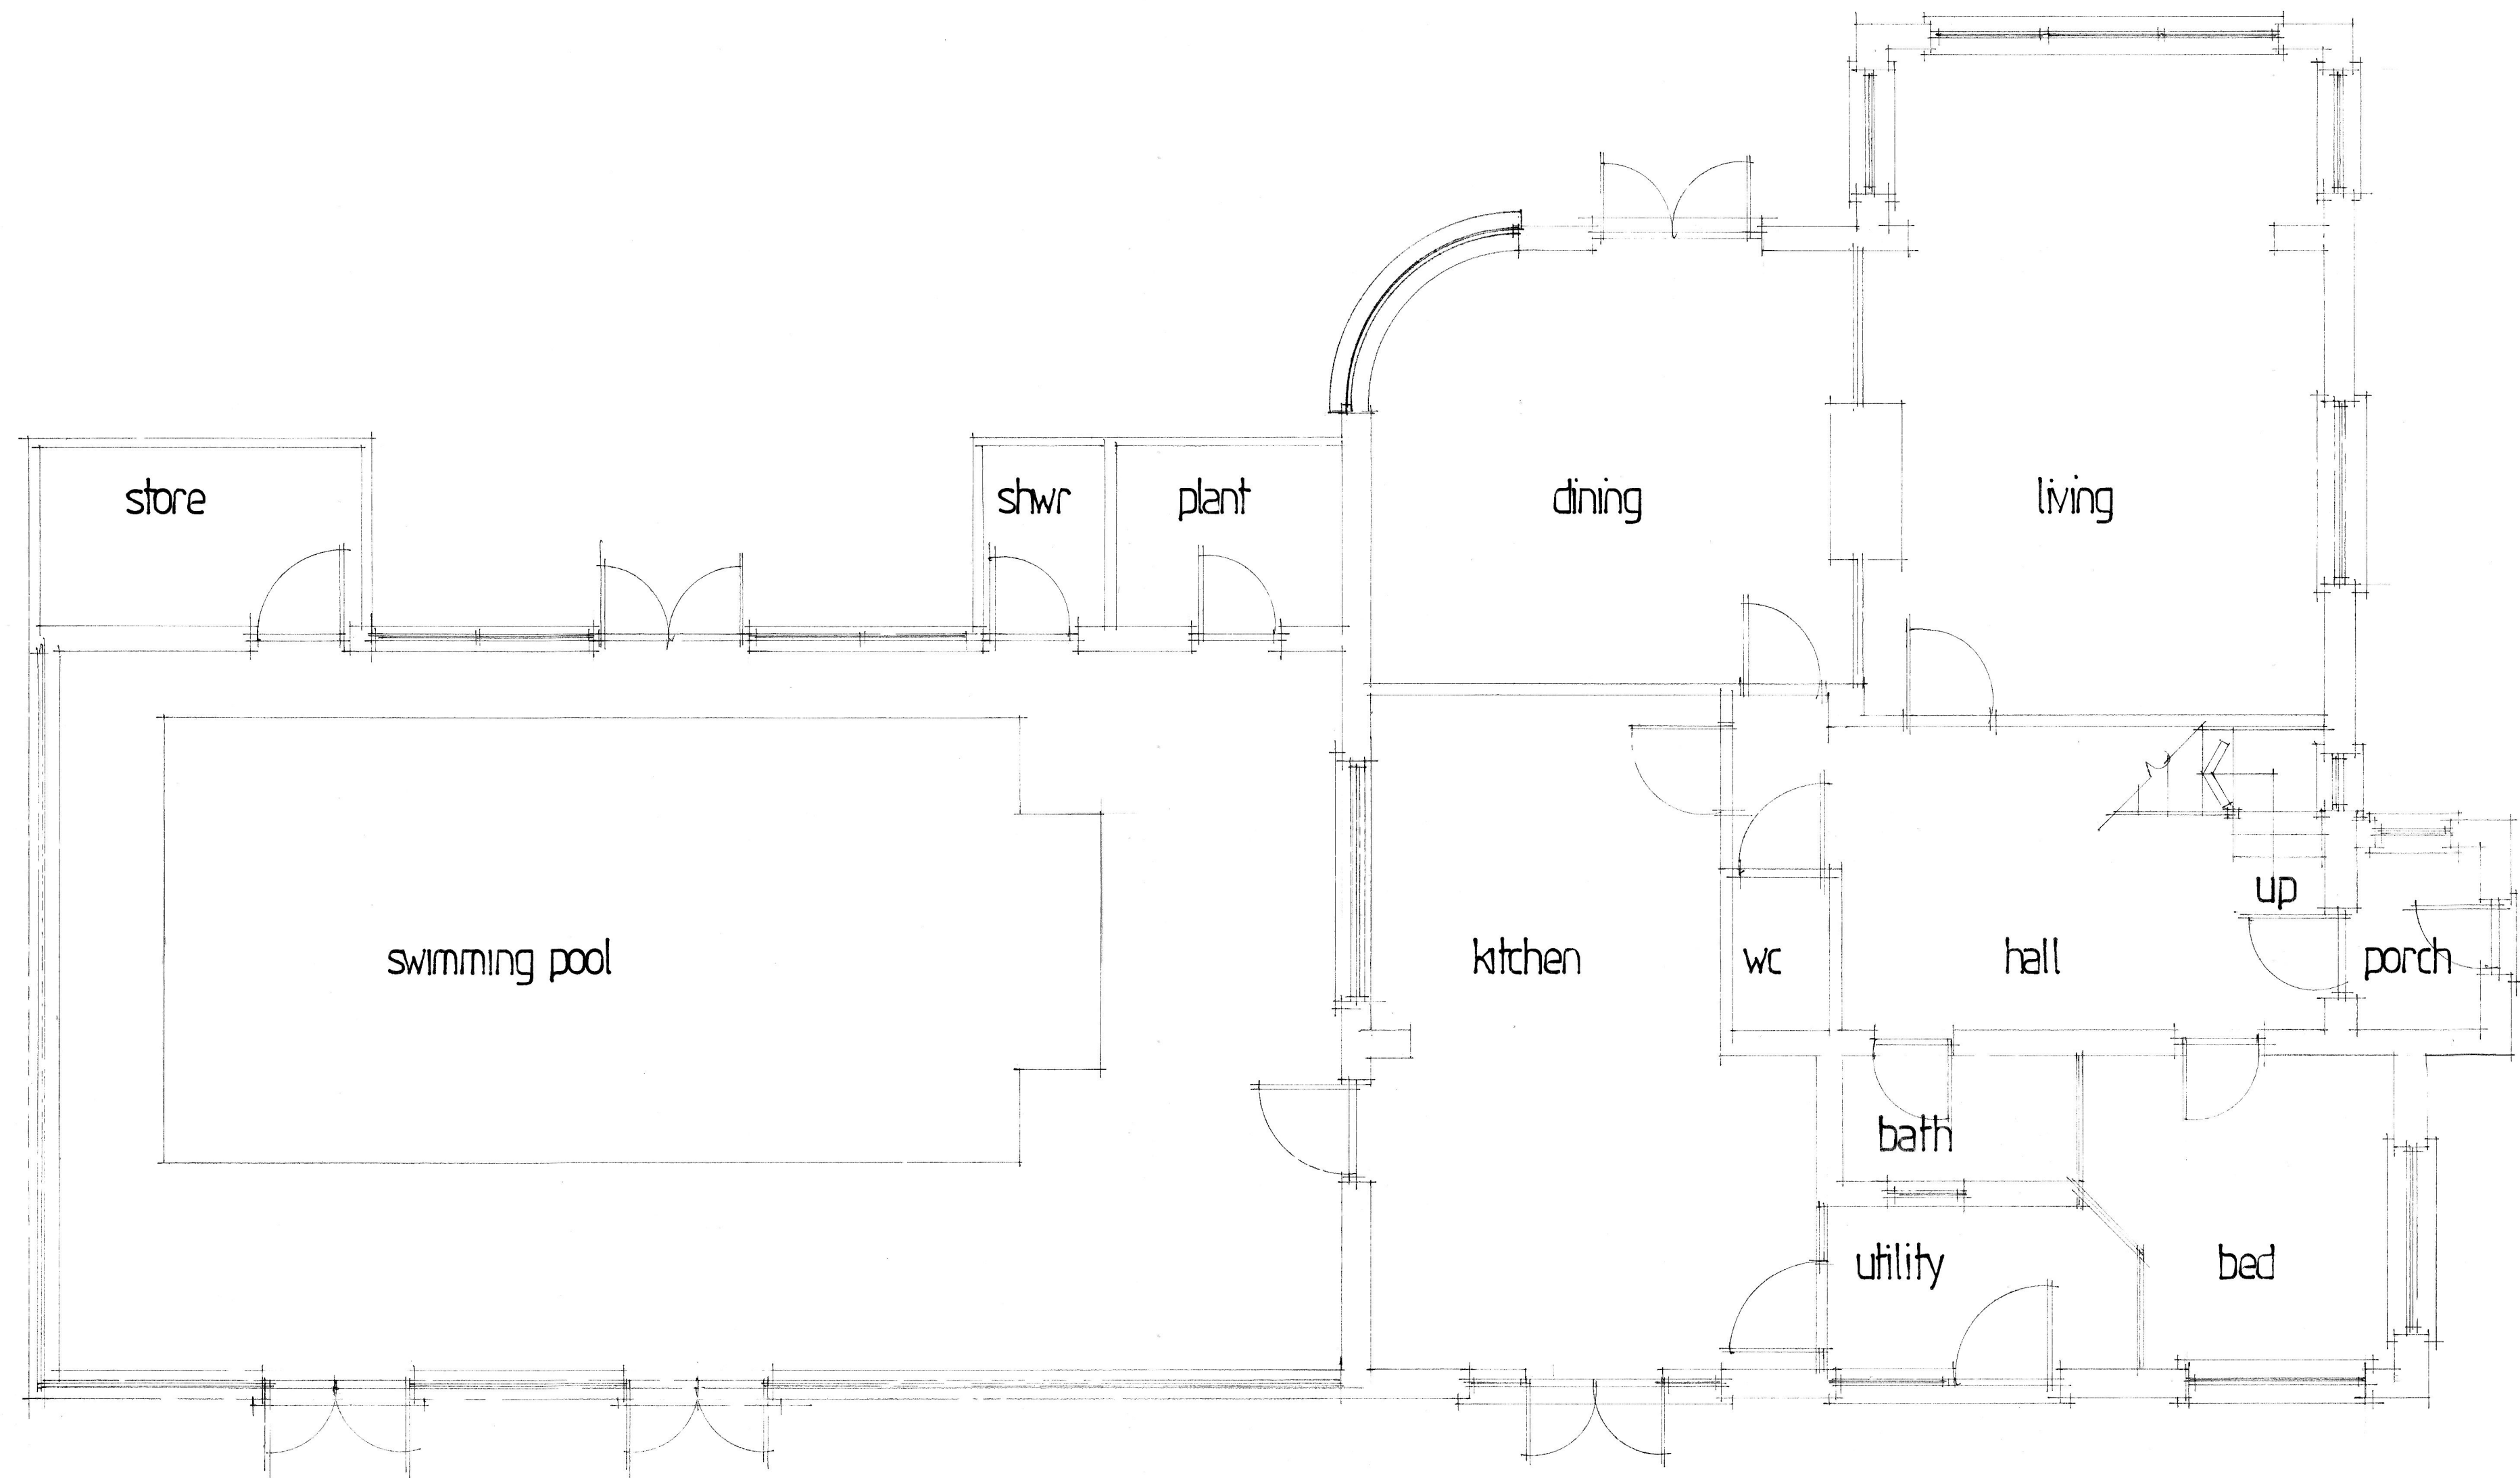


existing ground floor

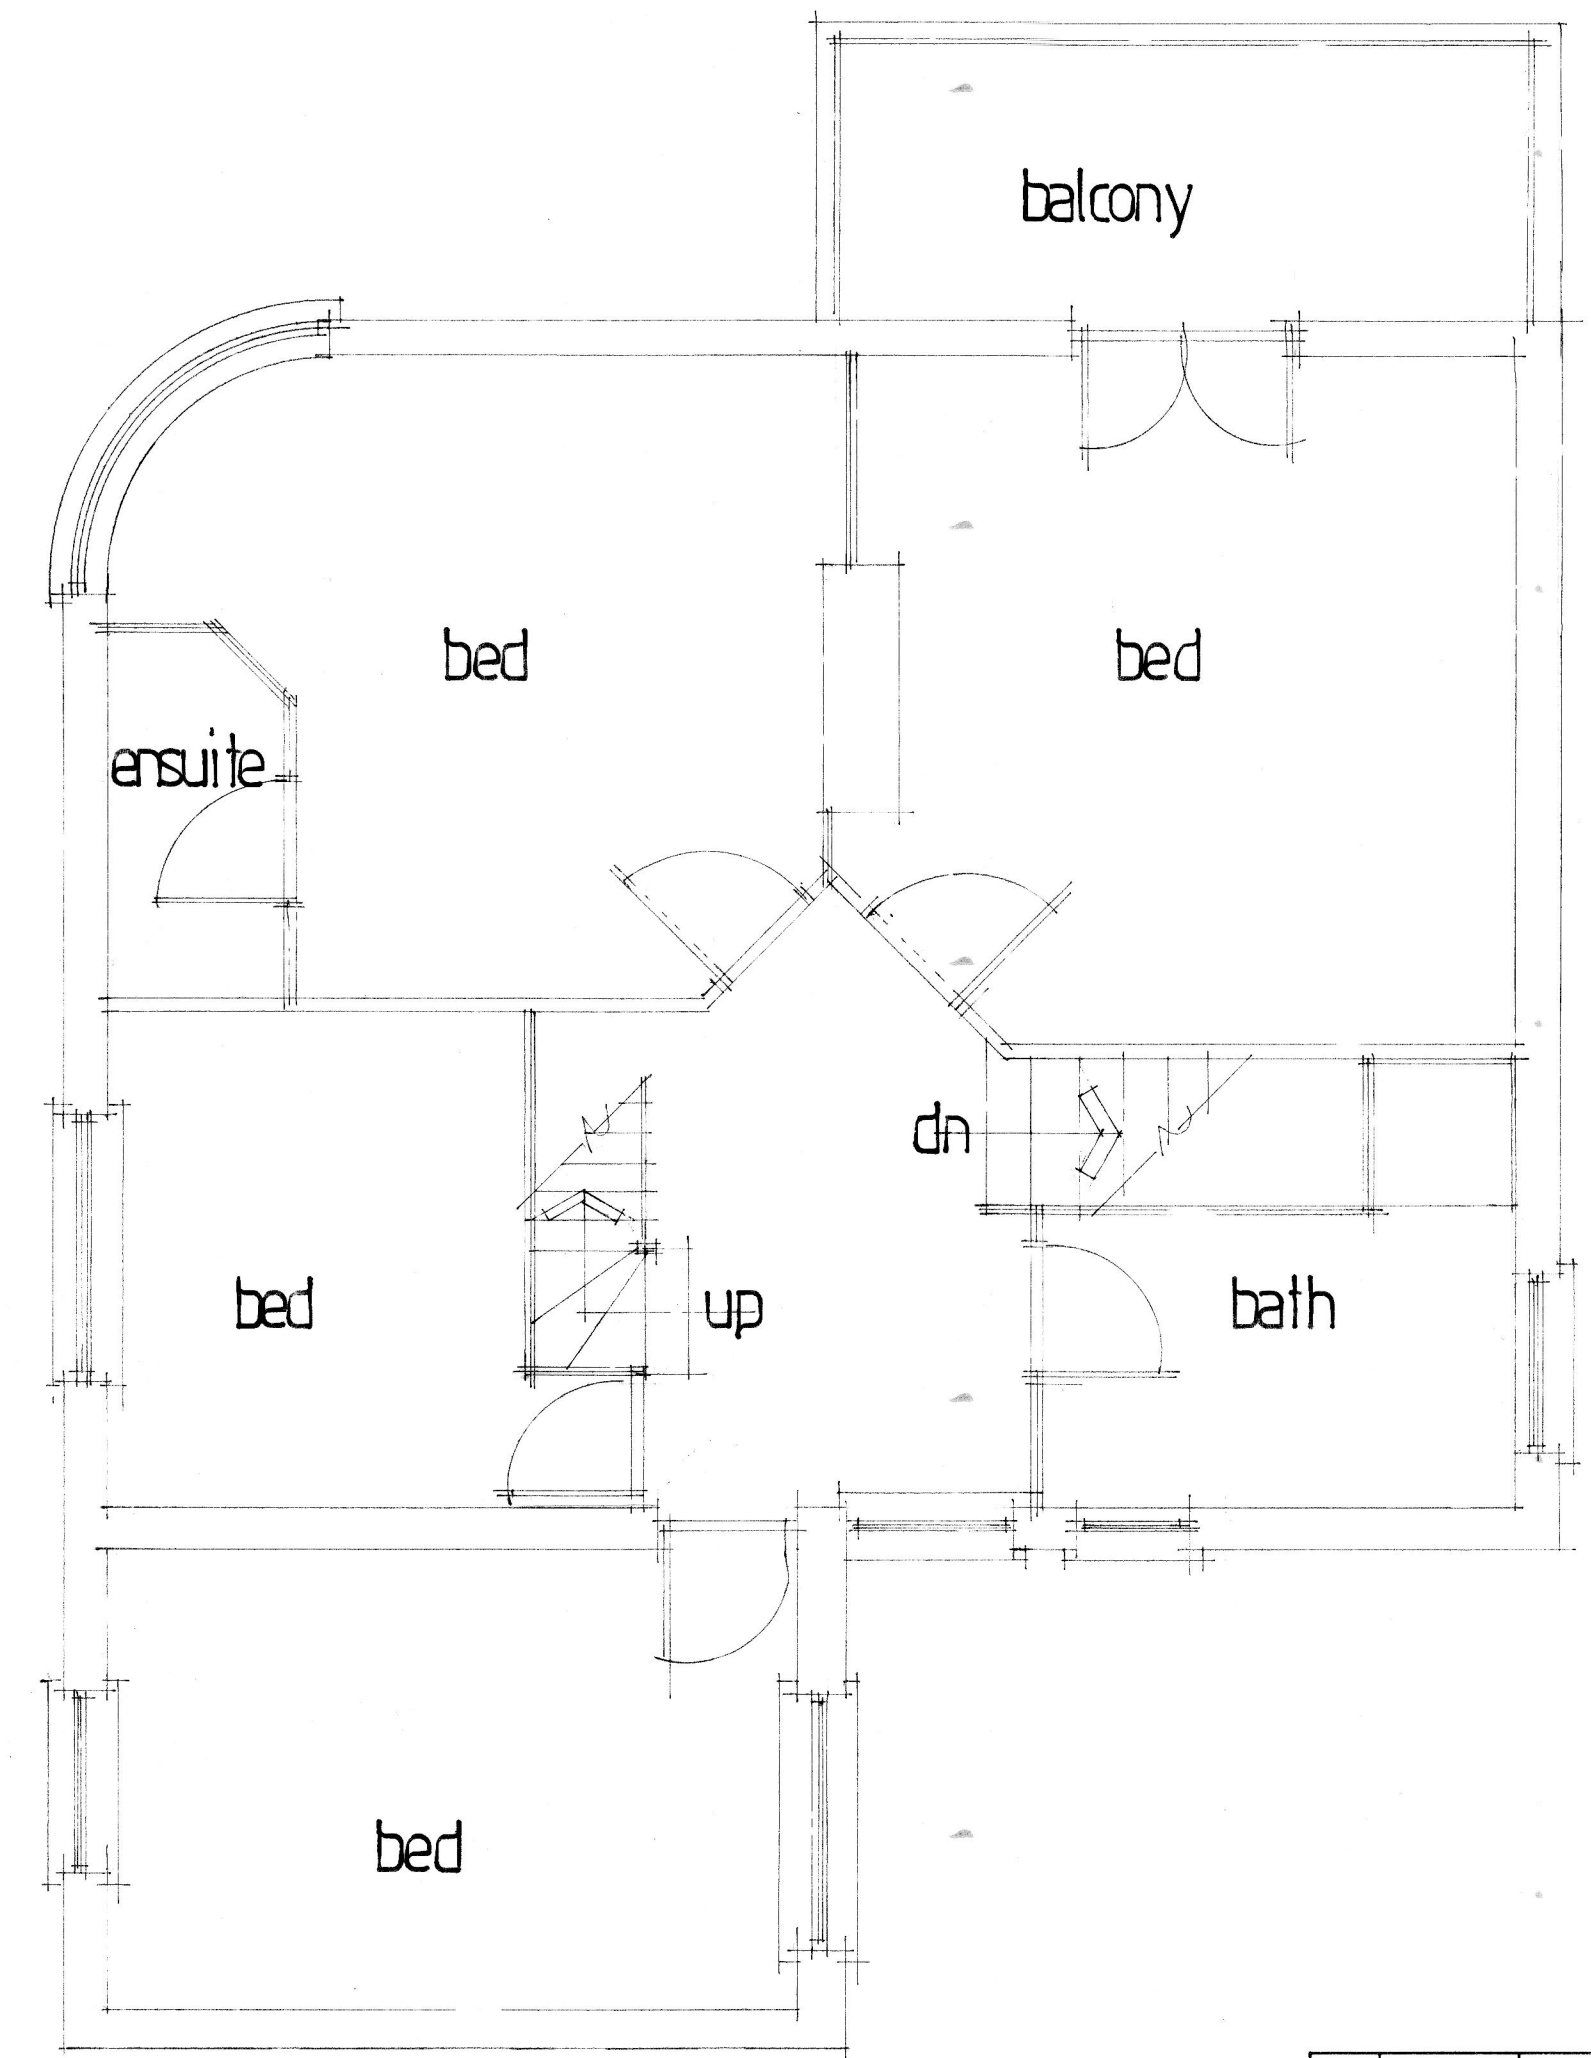


existing first floor

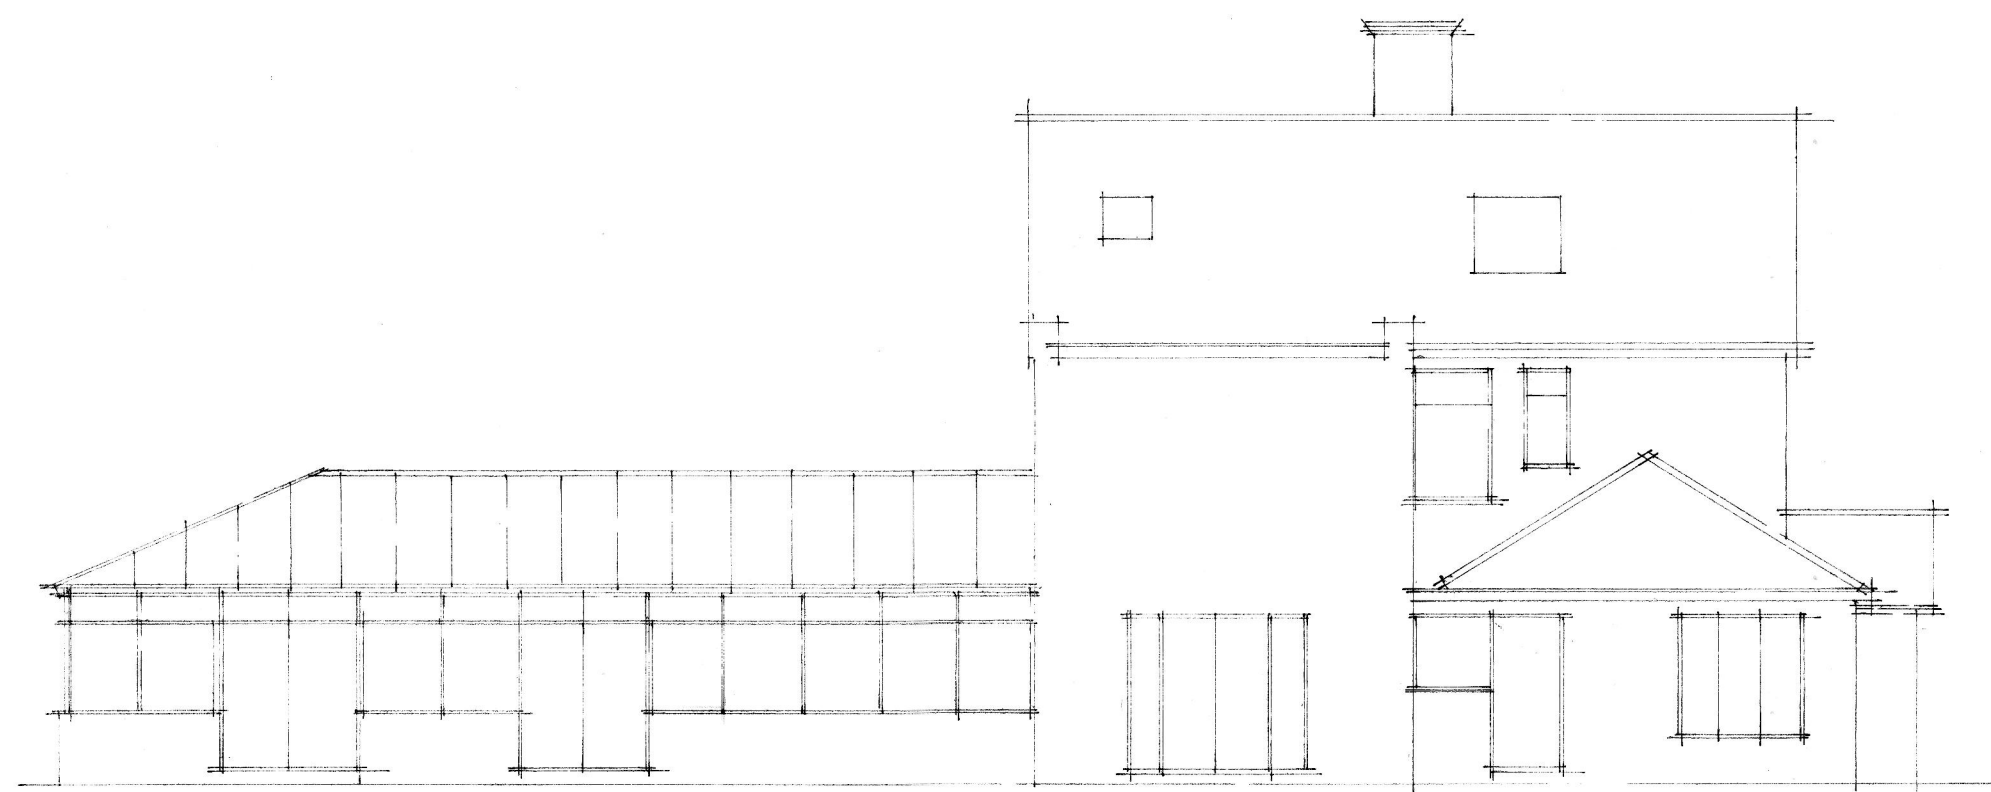


north

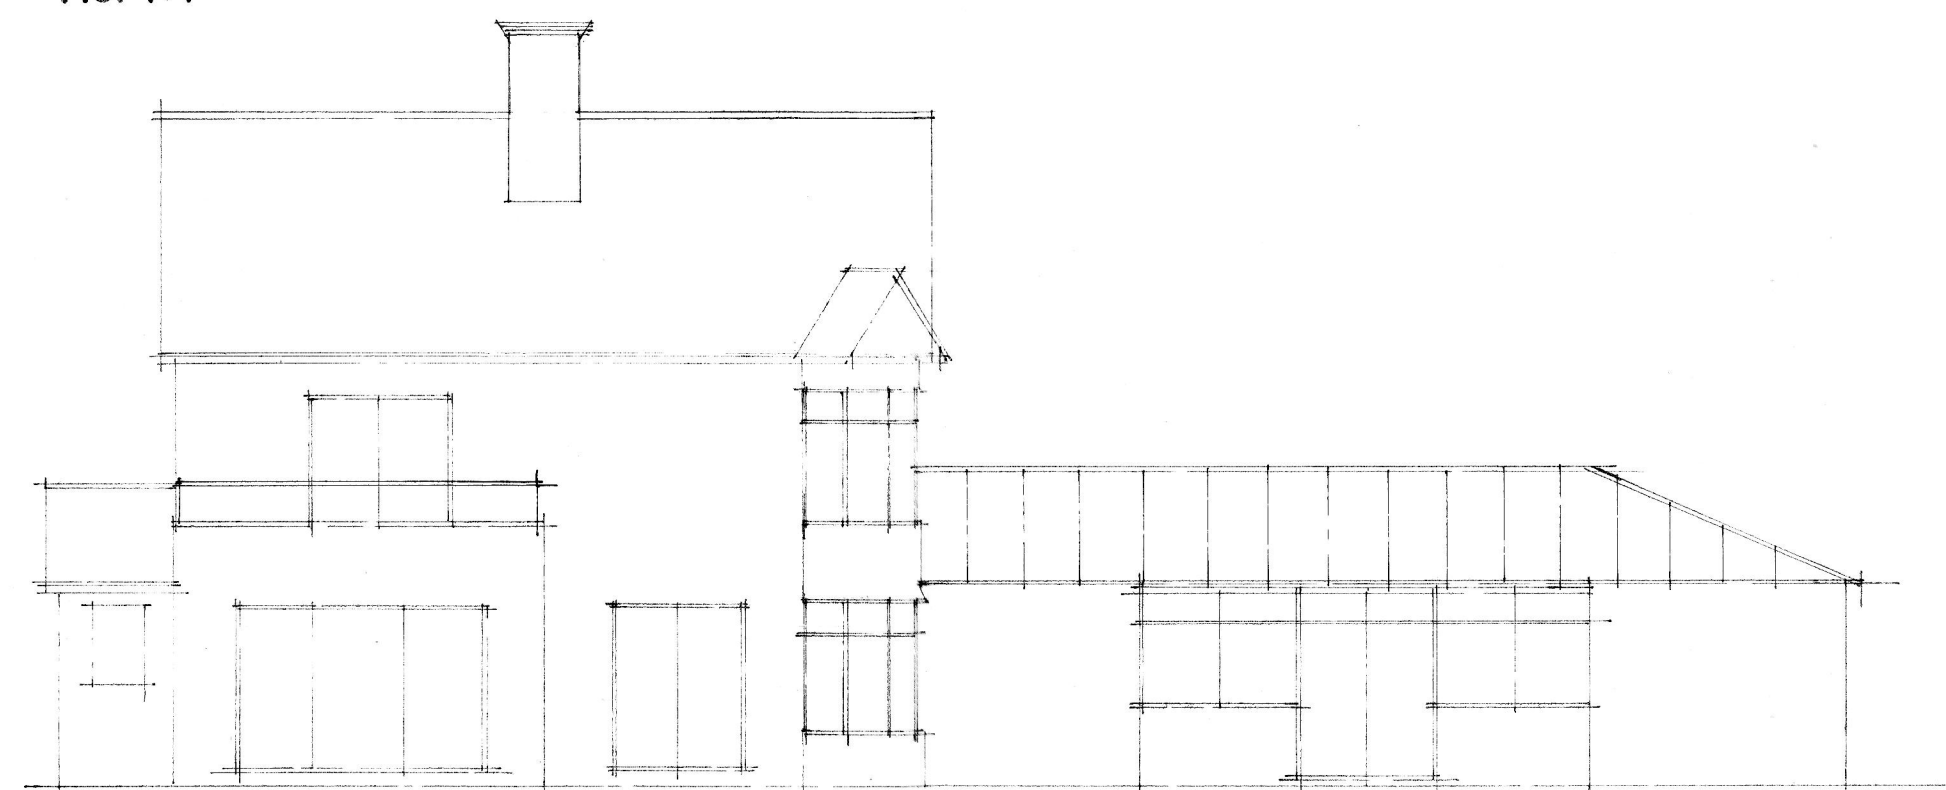


south

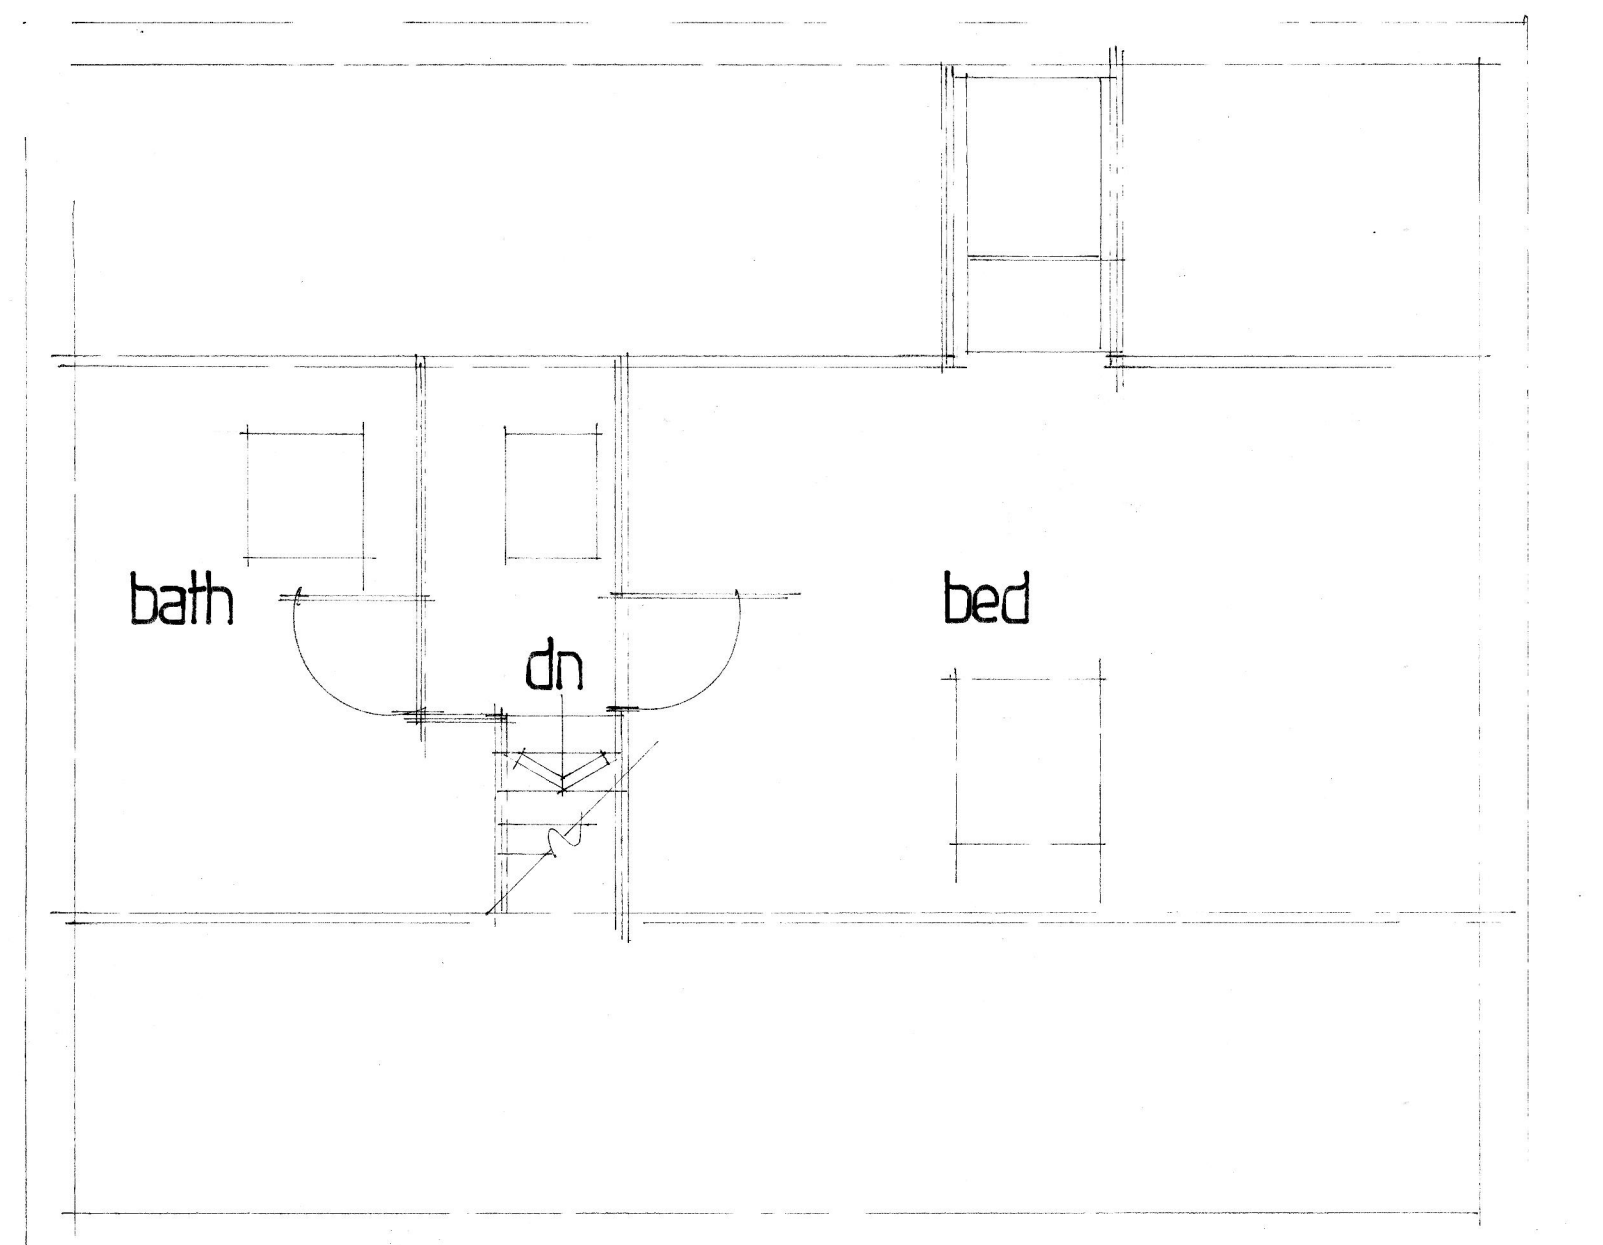

existing loft

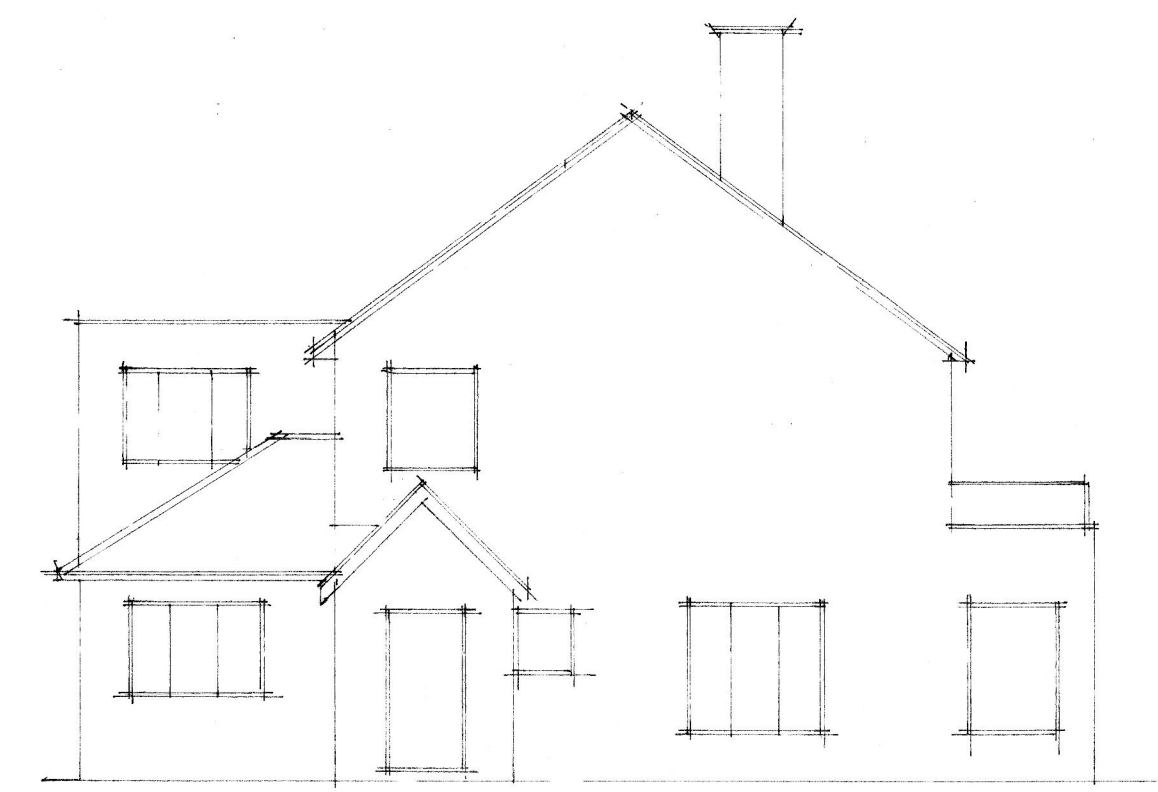

west

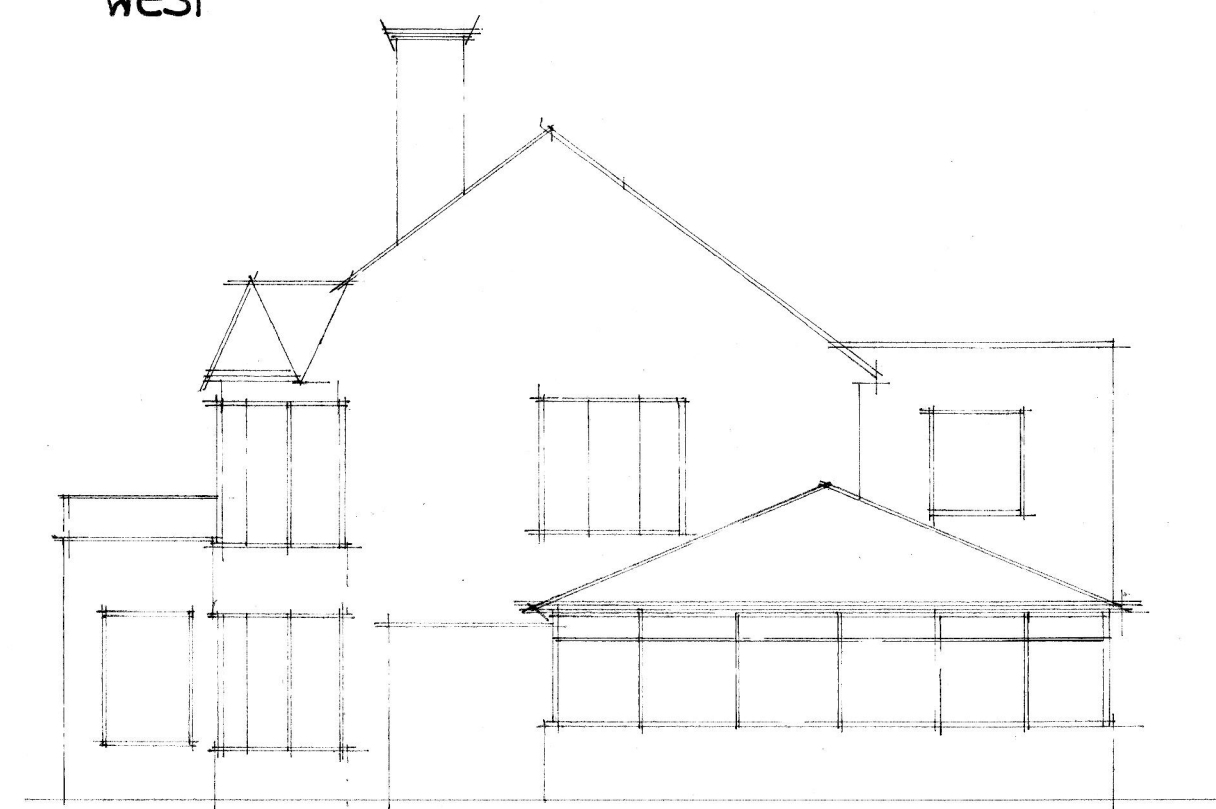

east

A	Date	Revision
---	------	----------

© copyright

THORNS-YOUNG
ARCHITECTURAL

THORNS-YOUNG LTD
CHARTERED BUILDING CONSULTANTS
232 London Road, North End, Portsmouth PO2 9JQ
Tel: (023) 9267 2883 Fax: (023) 9266 3457
Website: www.thornsyoun.co.uk

Client
MRS. W. KING

Job Title
3, EASTERN ROAD
HAYWARD

Drawing Title
EXISTING PLANS
AND ELEVATIONS

Scale 1:50 + 1:100

Date OCT. 2013 Drawn by CMC

Drg. No. 6180:13:1 Rev.