



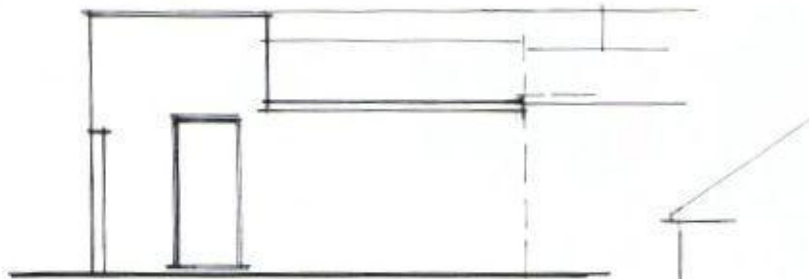


SIDE ELEVATION (NORTH) EXG



REAR EXG

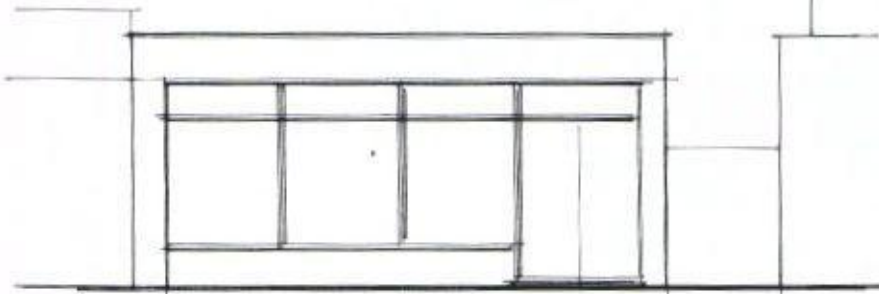

FRONT EXG

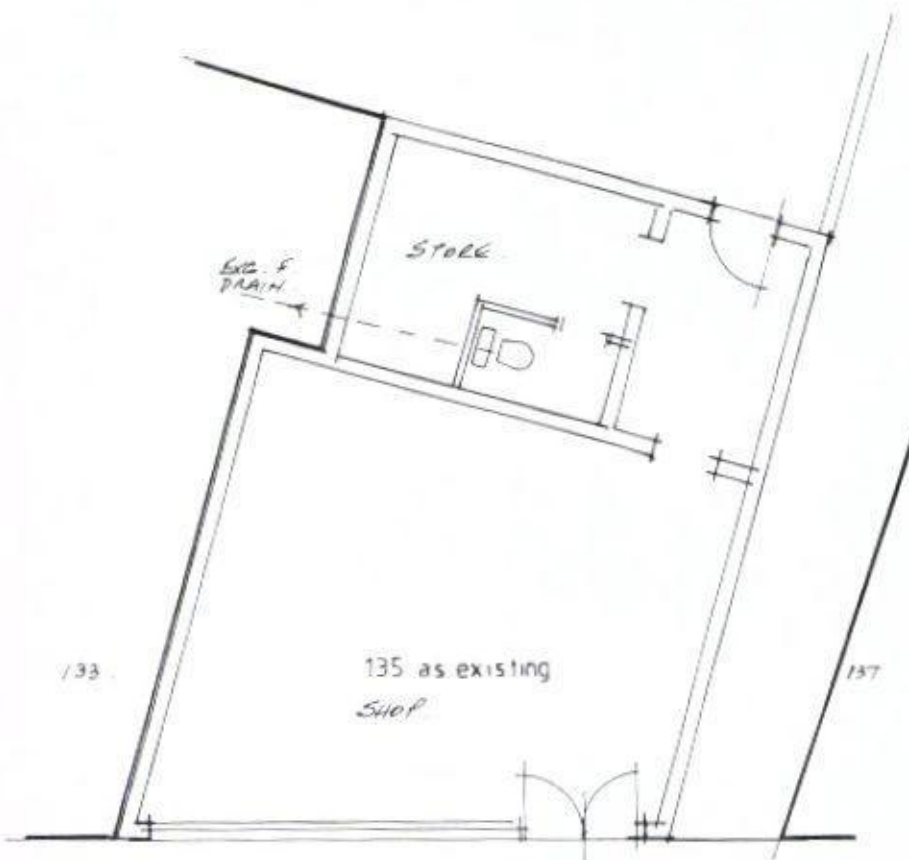

PLAN

No. 135 ELM GROVE, HAYLING ISLAND
HANTS. PO11 9ED.

PLAN & ELEVATIONS AS EXISTING.
SCALE 1:100

for
D. J. & D. J. WILSON. DWG. NO.
470-06

GEOFFREY J. DUFFETT TEL. 01593 462261..