
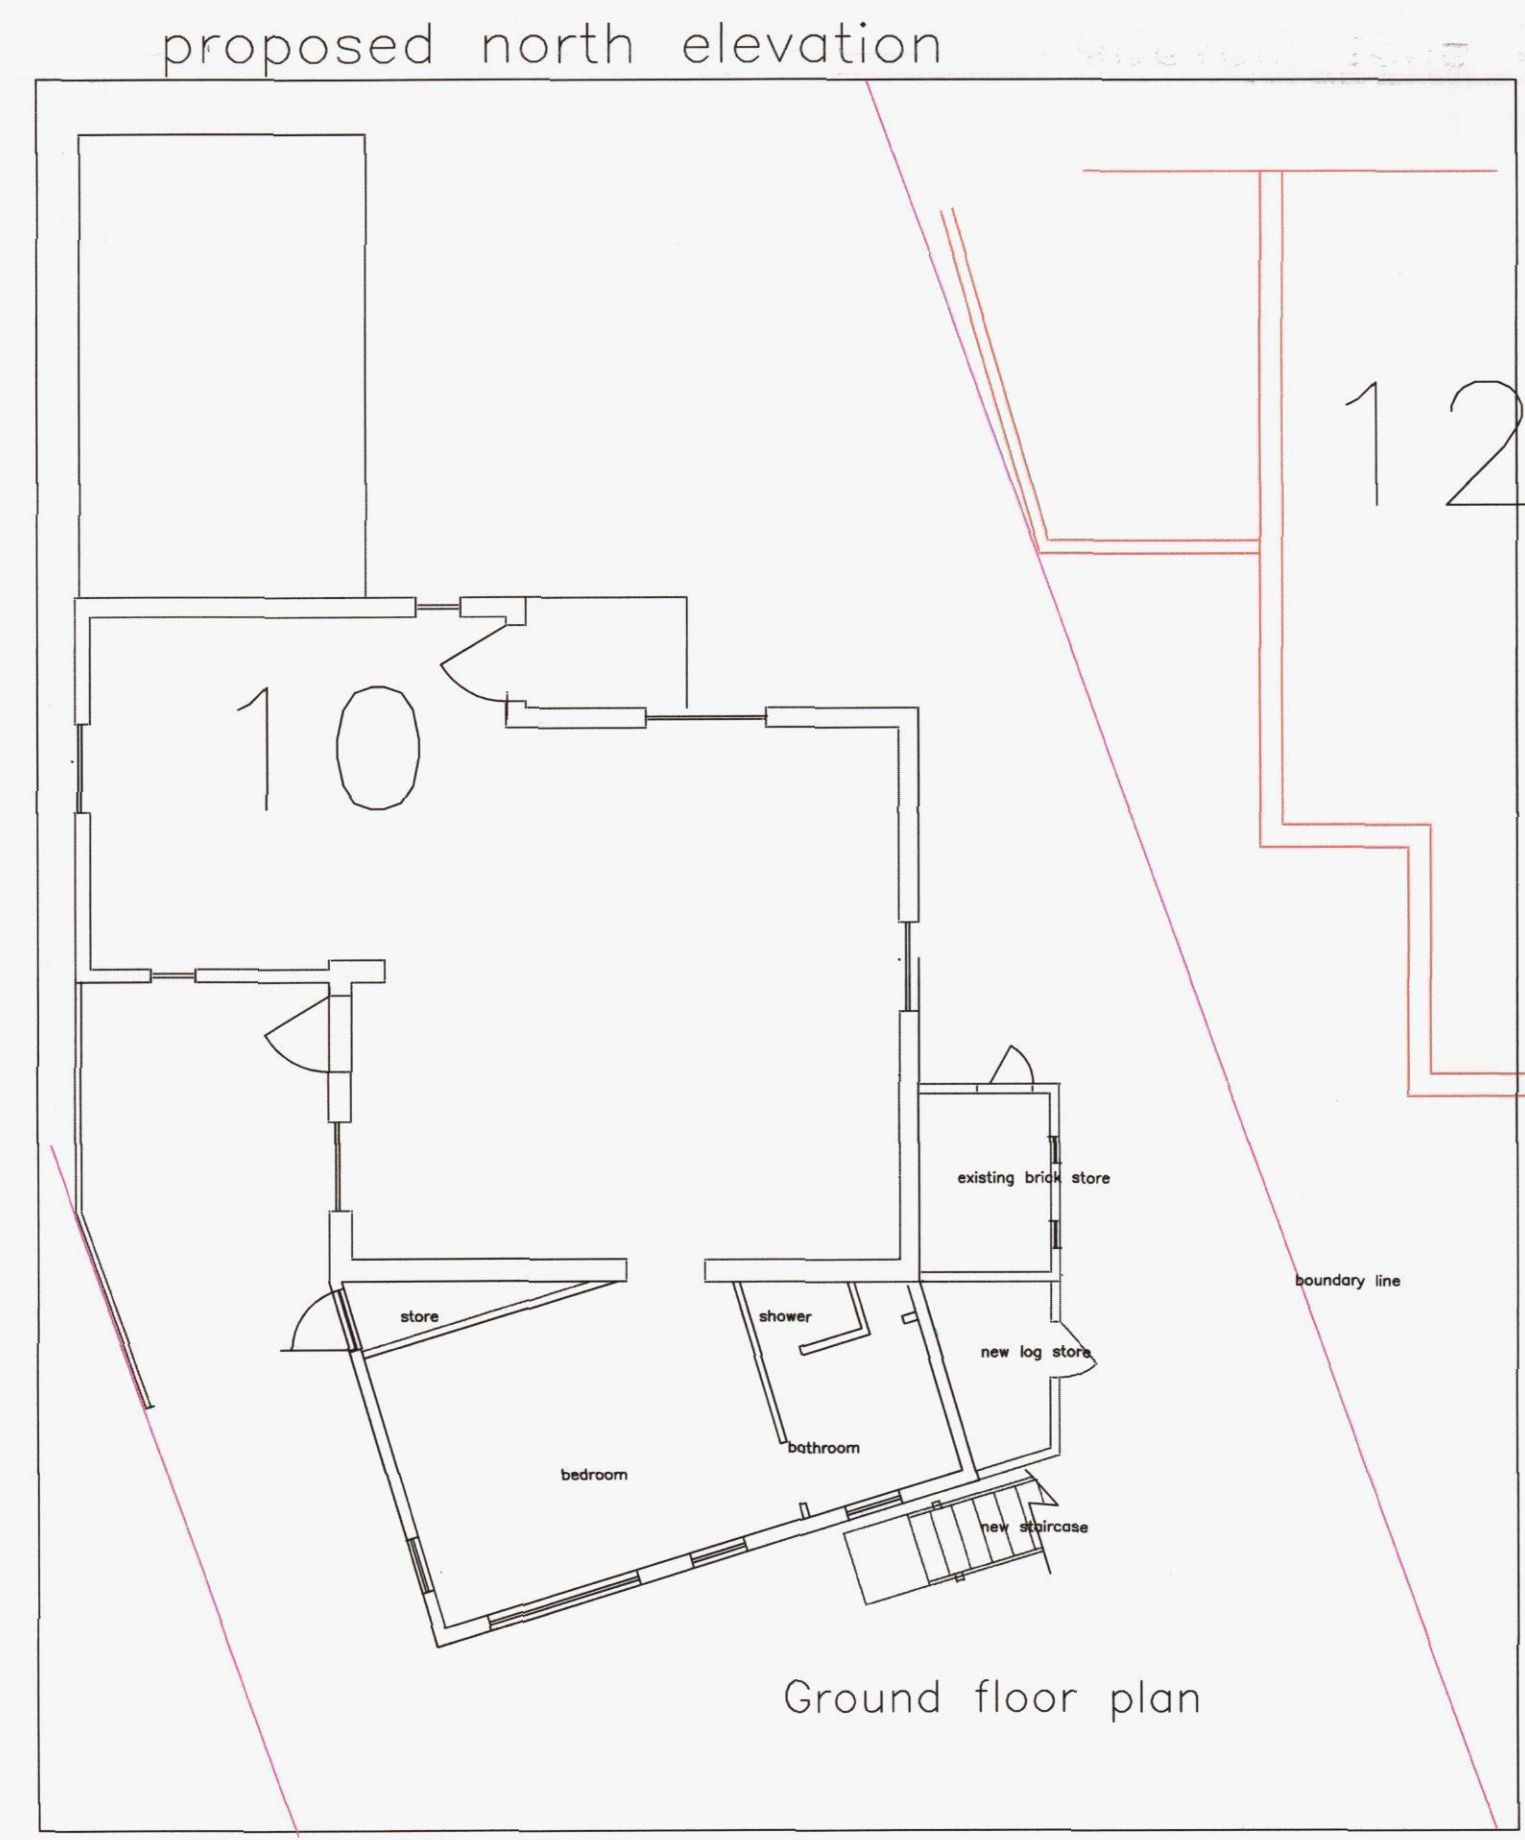
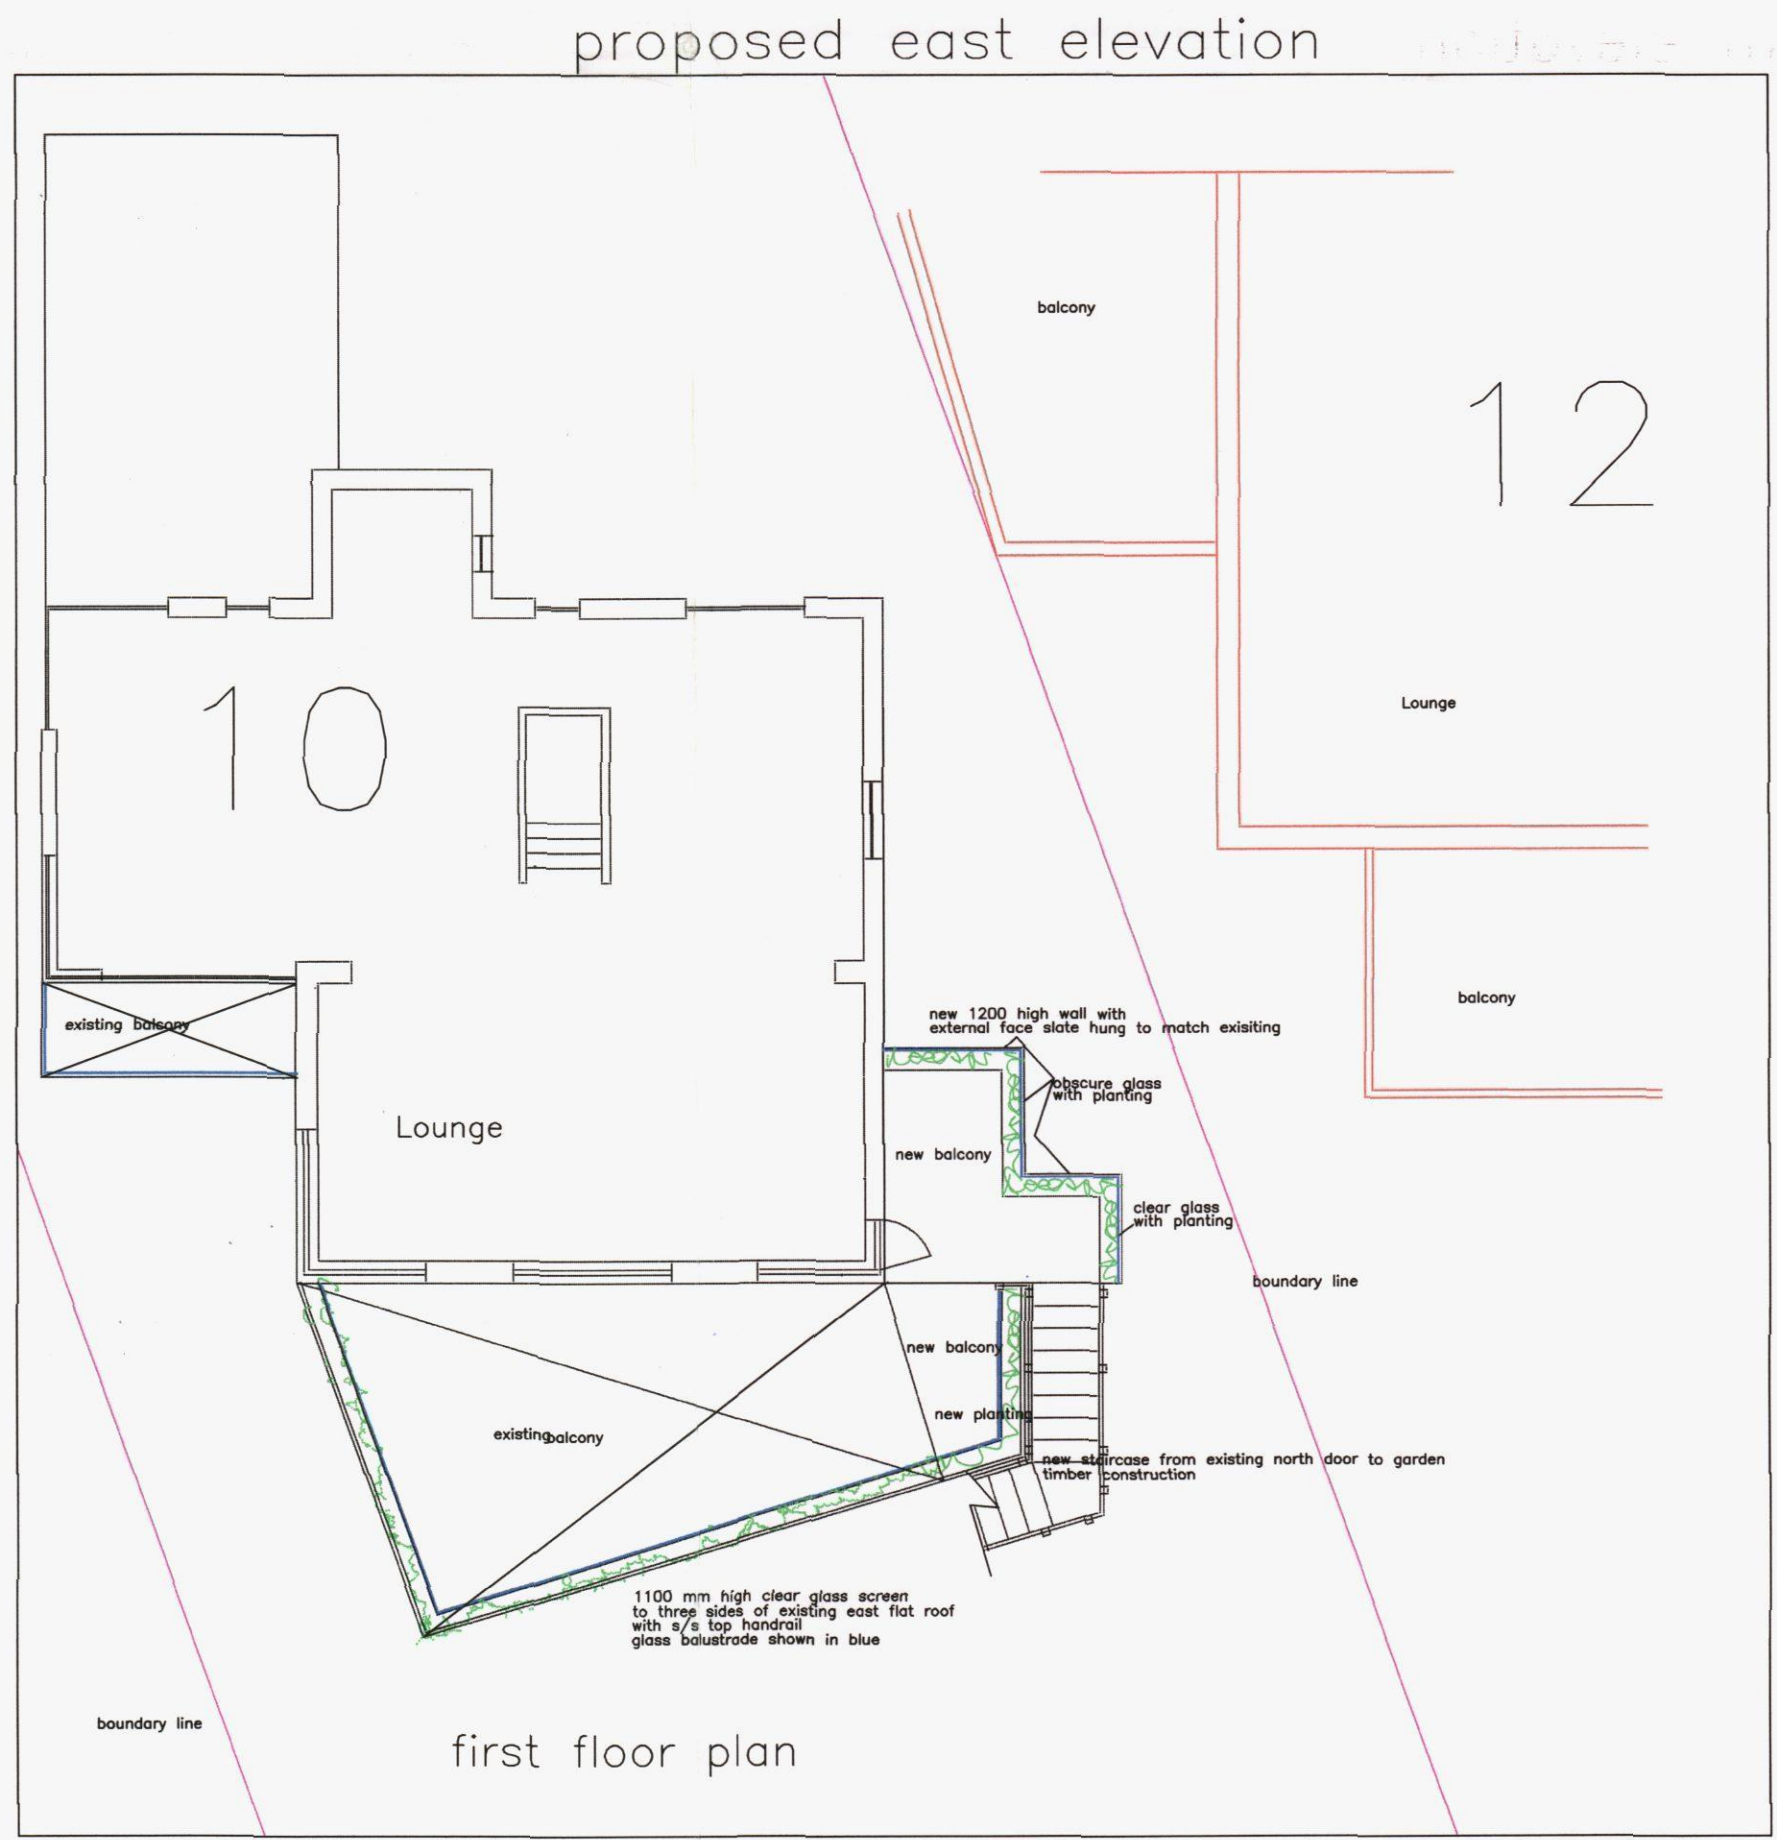


NOTE
see attached letter
re reasons for changes that have been
made to the granted permission

0 1 2 3 4
SCALE

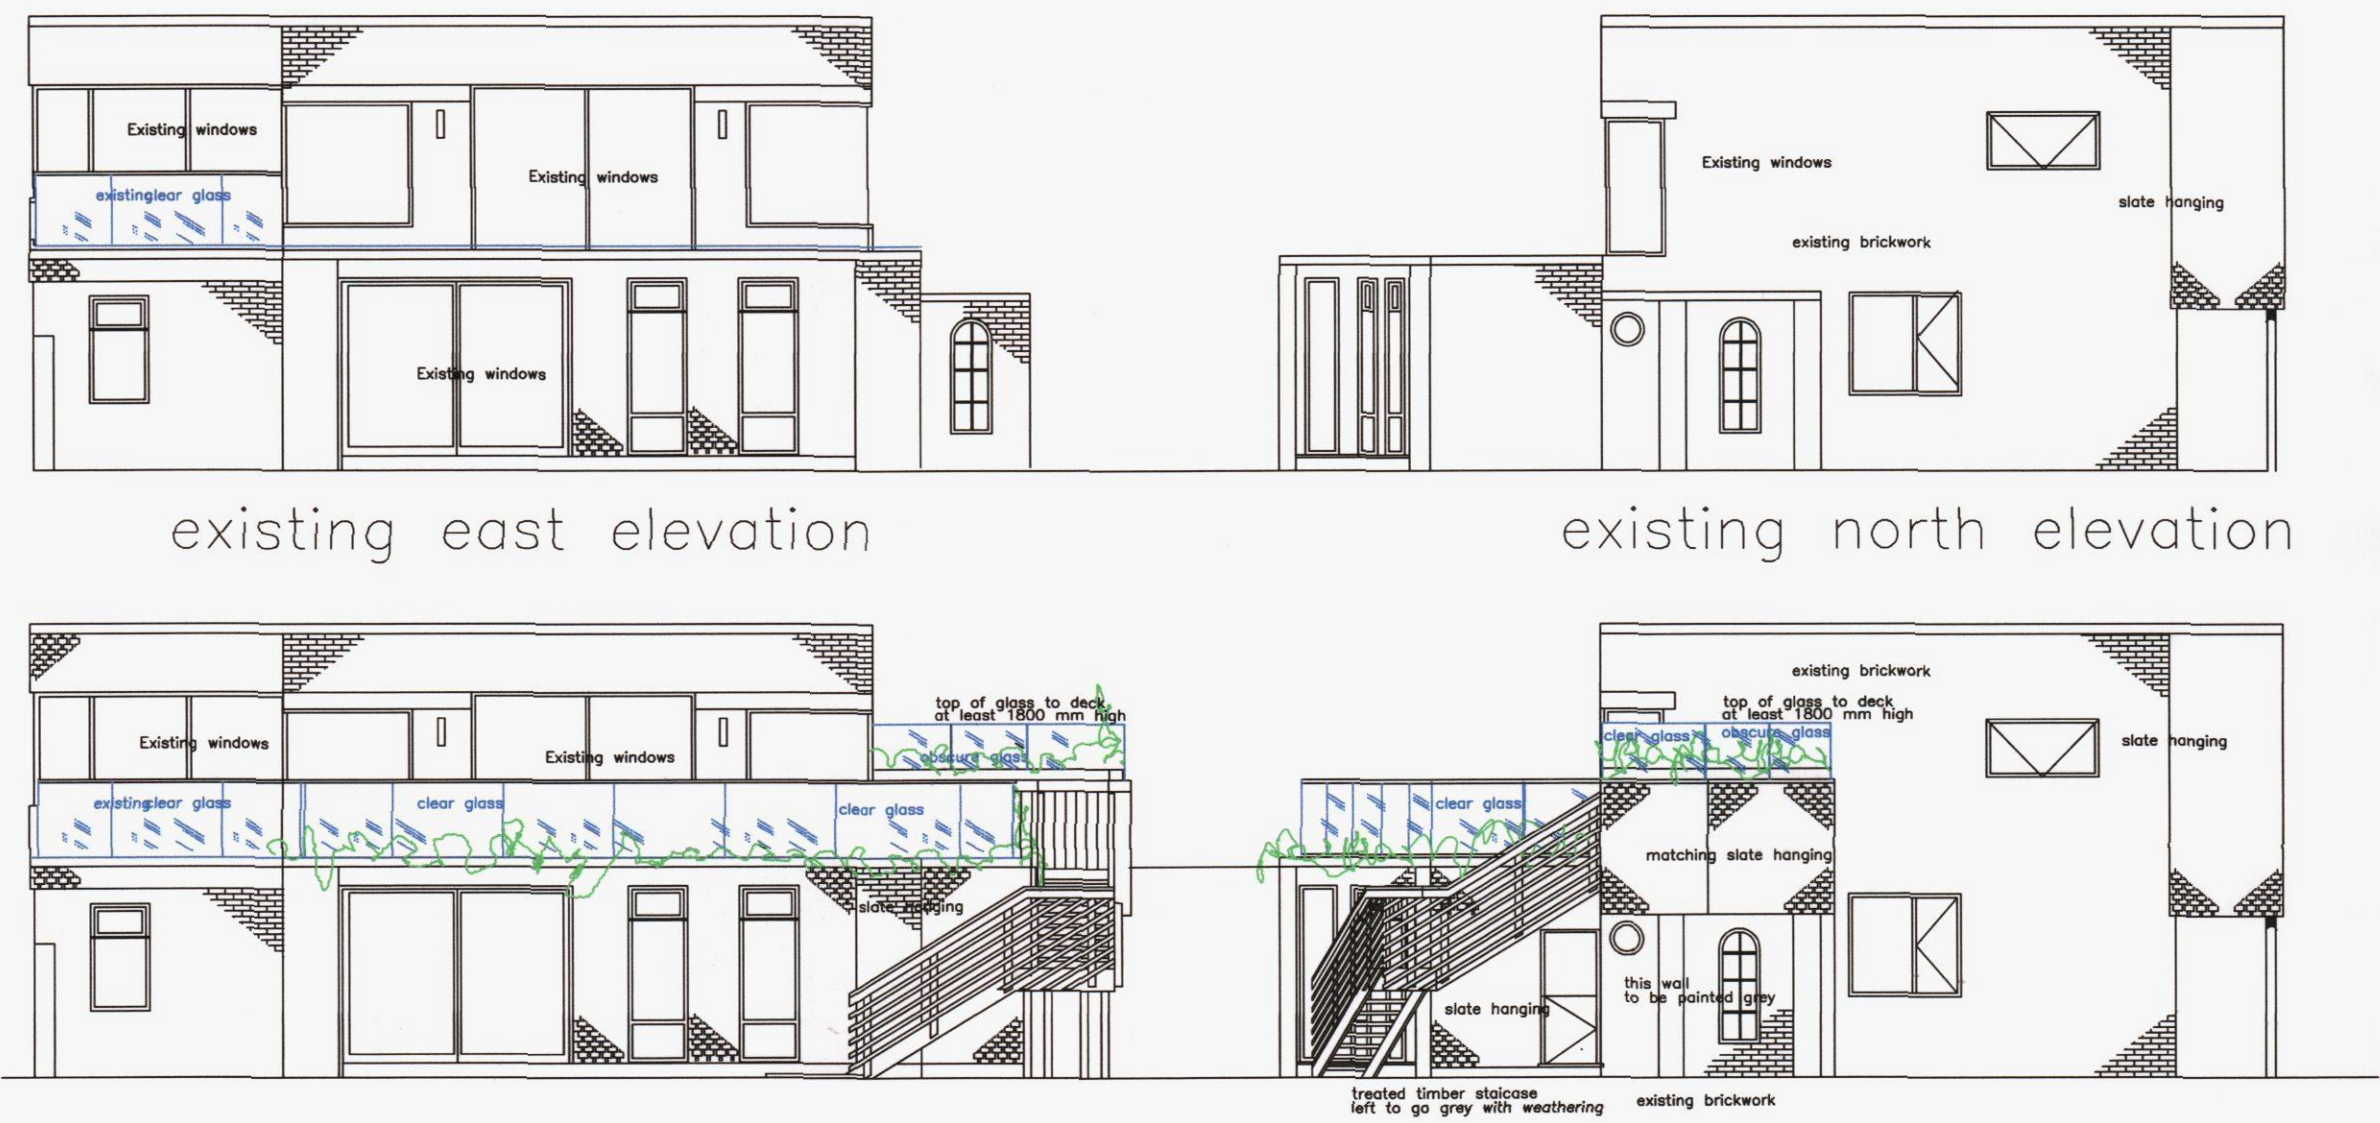

Notes		
1	Figured dimensions are to be taken in preference to scaled dimensions.	
2	Site dimensions are to be checked before work is put in hand.	
3	All works to be carried out to comply with the Building Regulations, including all amendments, and all relevant Codes of Practice. All works to comply with the CDM Regulations 2007.	
	Revision	Date
Client Mr & Mrs M.Durrant		
Job Description 10 Wittering Road Proposed East Balcony Balustrade		
Drawing Title Plans B		
Scale (A1)	1:100	Date July 2013
Job No.	1002	Drg.No. 2335.15.AQ6 Rev.
Drawn By		