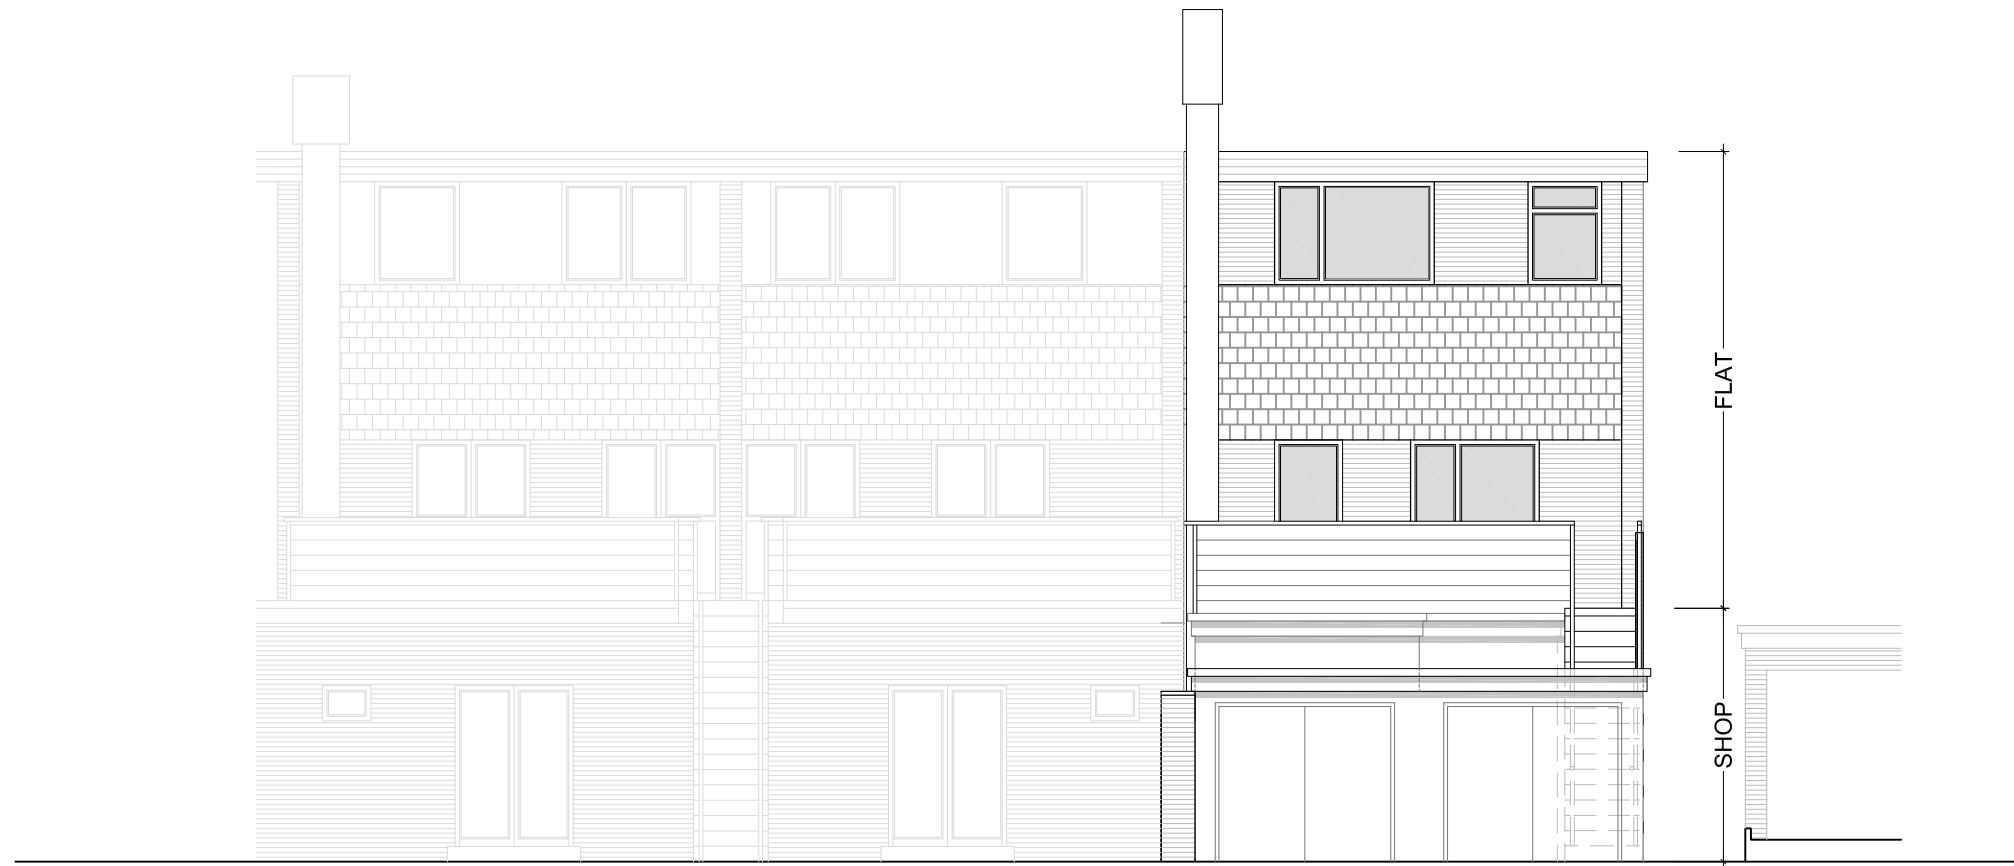
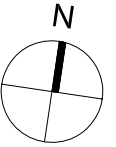


A		09/09/14	FIRST ISSUE	LA	JM	CLIENT Mr Ali Ozdemir TITLE 4 Purbrook Chase Precinct Waterlooville PO7 5QH Rear Extension Project Proposed Elevations 2 of 2  DESIGN DRAWN LTD THE CLOCK TOWER GREAT SOUTHSEA STREET SOUTHSEA, HAMPSHIRE PO5 3BY T: 02392 837 149 E: INFO@DESIGNDRAWN.COM W: WWW.DESIGNDRAWN.COM
Rev		Date	Description	By	PM	Scale @ AS: 1:100 Drawn by: LA Drawing No: 156.14.H21_113 Revised: A  DESIGN DRAWN LTD. Copyright Reserved. Check dims on site.
REVISIONS						Planning Date: © September 2014 Checked by: JM