


13 JUL 2011



Ref: 01/10612/FP

Decision:


APPROVE
08-NOV-2011

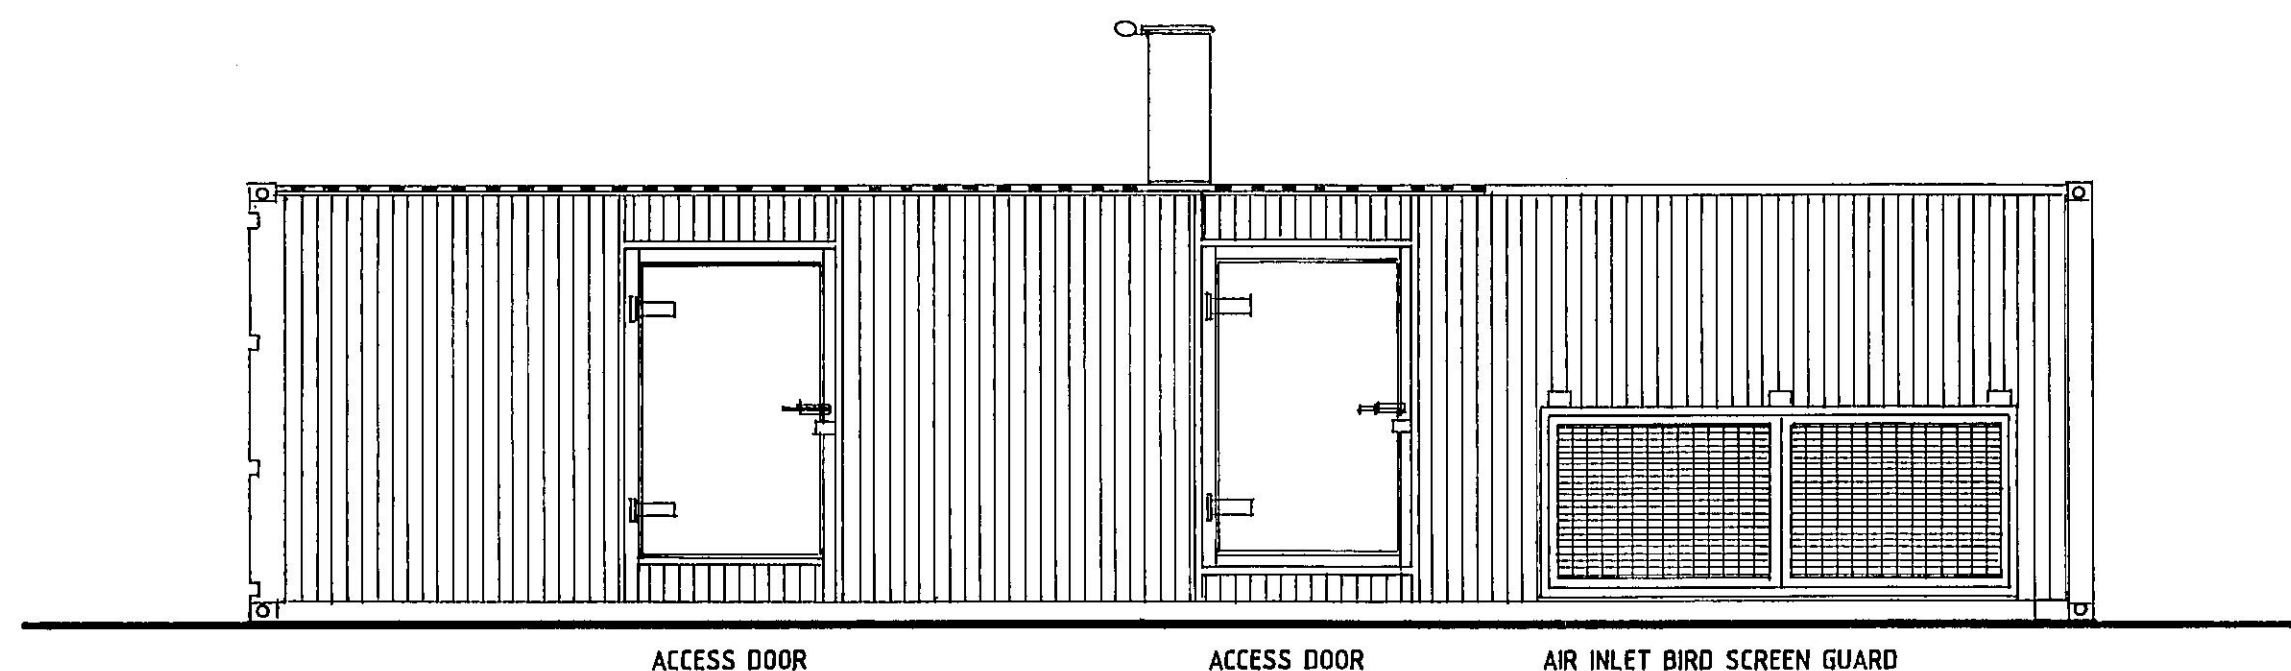


ELEVATION B

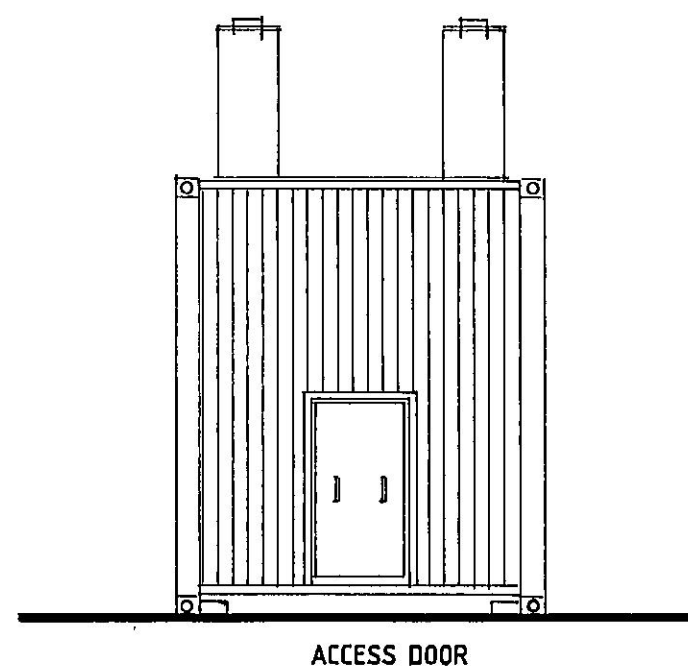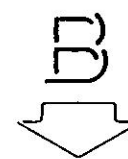


ELEVATION A

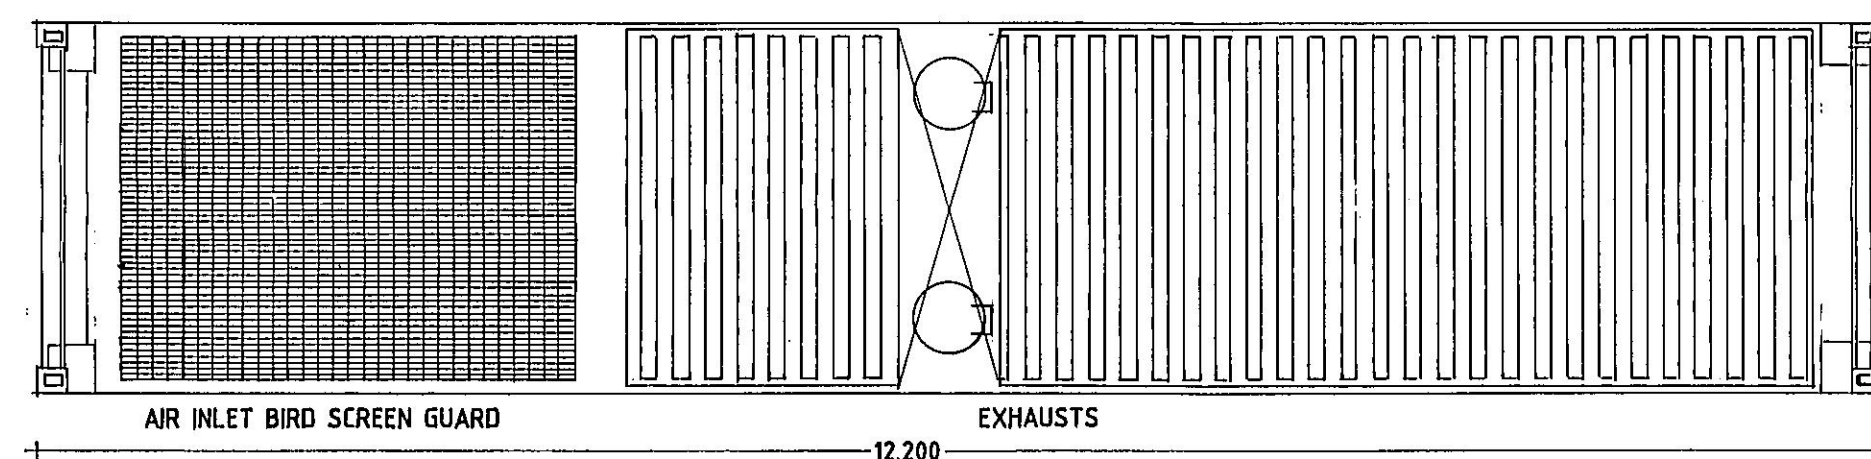


PLAN

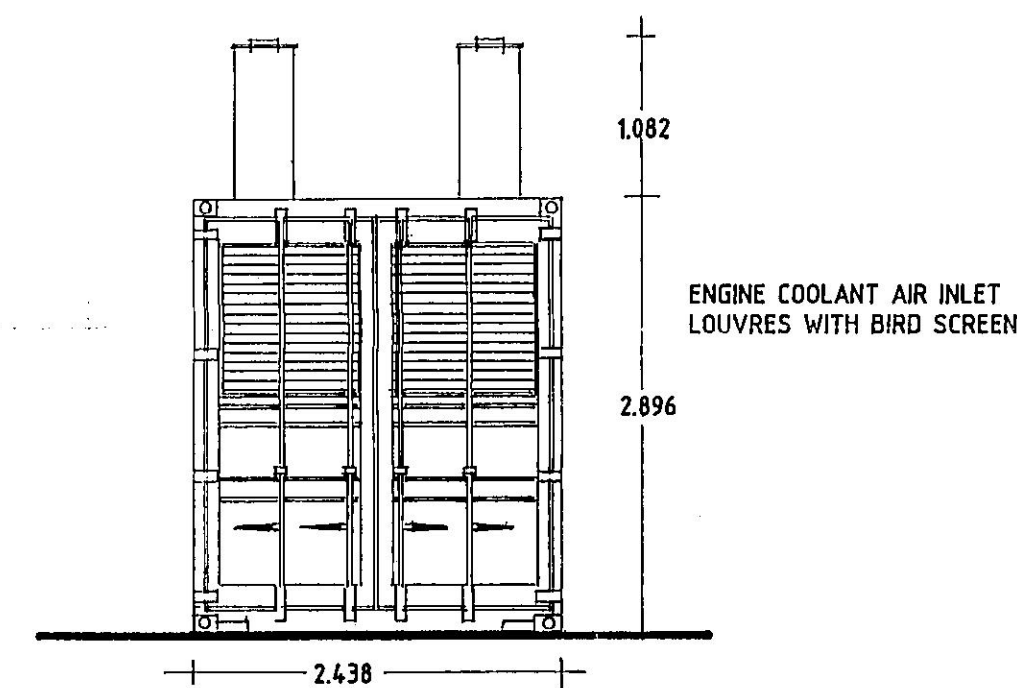

ELEVATION C

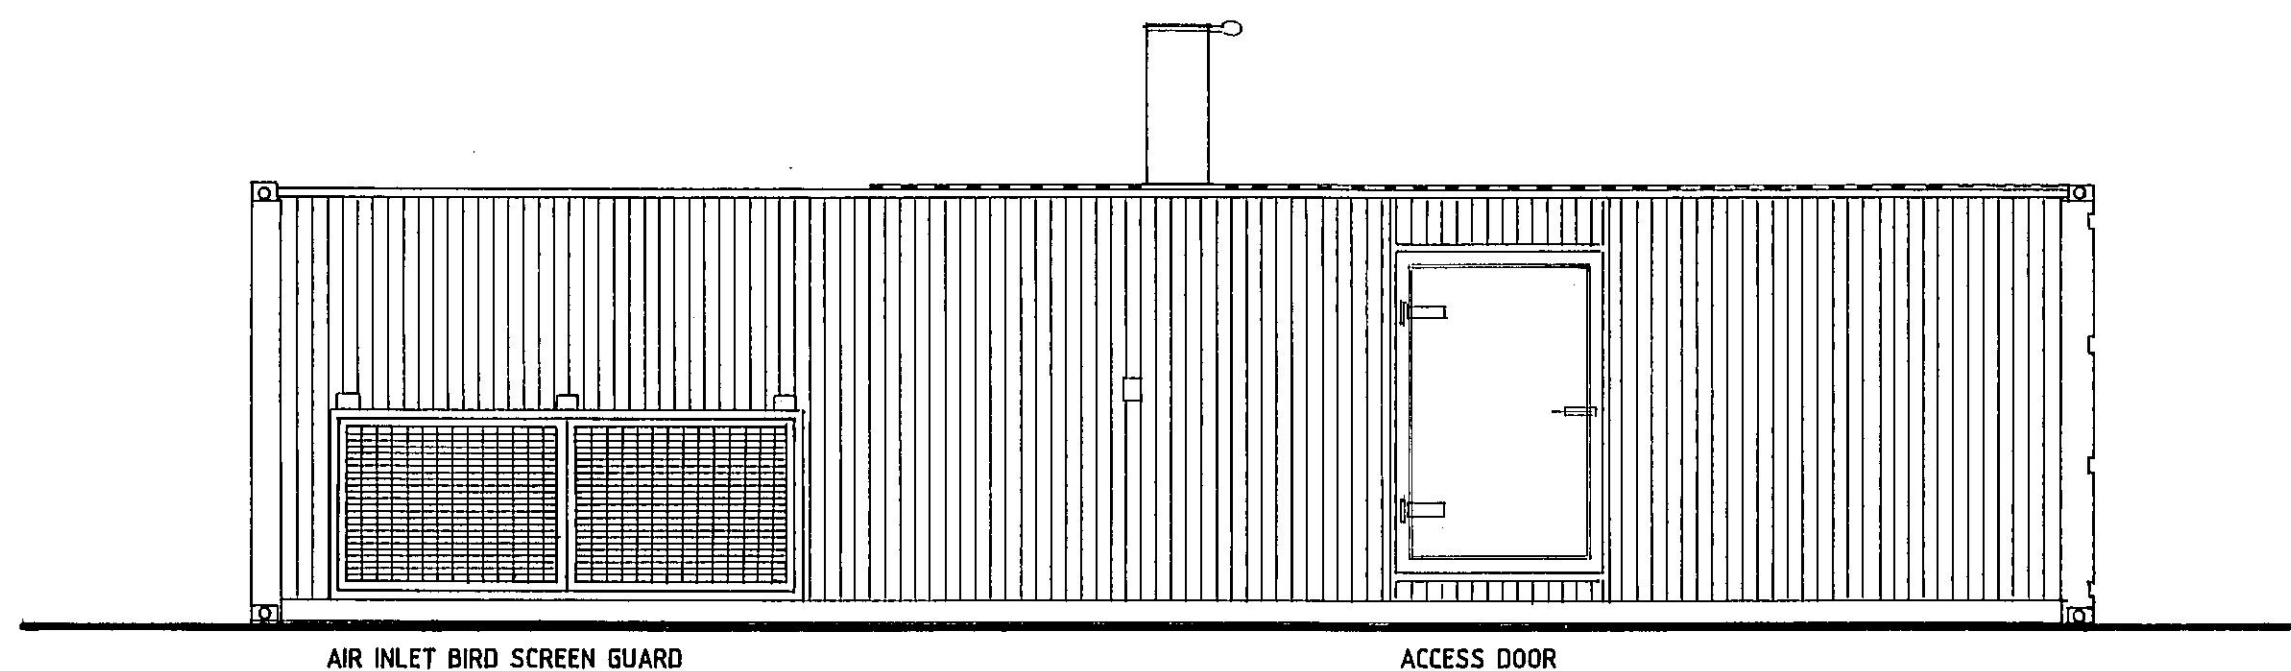

ELEVATION D

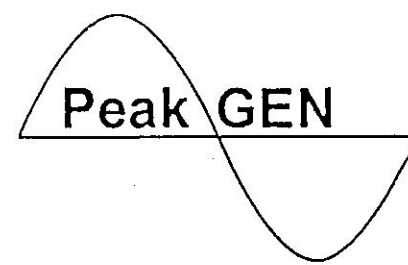

Peak Gen Power Ltd
18 South Street
London
W1K 1DG

CHRISTOPHER STONE MCIAT
Architectural Design, Technology & Interior Design
Chartered Institute of Architectural Technicians

The Design Studio
Homeligh • Stratford Road • Mickleton
Gloucestershire • GL55 6SR
Tel: 01386 438428 • Fax: 01386 438920
Email: chris@christopherstonemciat.com

PROJECT

12.200 Metre GENERATOR
UNIT

TITLE

- 1 JUN 2011

REVISIONS

SUSTAINABILITY



12.200 Metre GENERATOR CONTAINER

SCALE	DATE	NORTH
1:50	31/1/11	
JOB No.	DRG No.	REV. No.
PG	04	
This Drawing must not be scaled. All dimensions must be checked on site before commencing work or preparing shop drawing. Any errors or discrepancies must be brought to the Designer's attention.		