



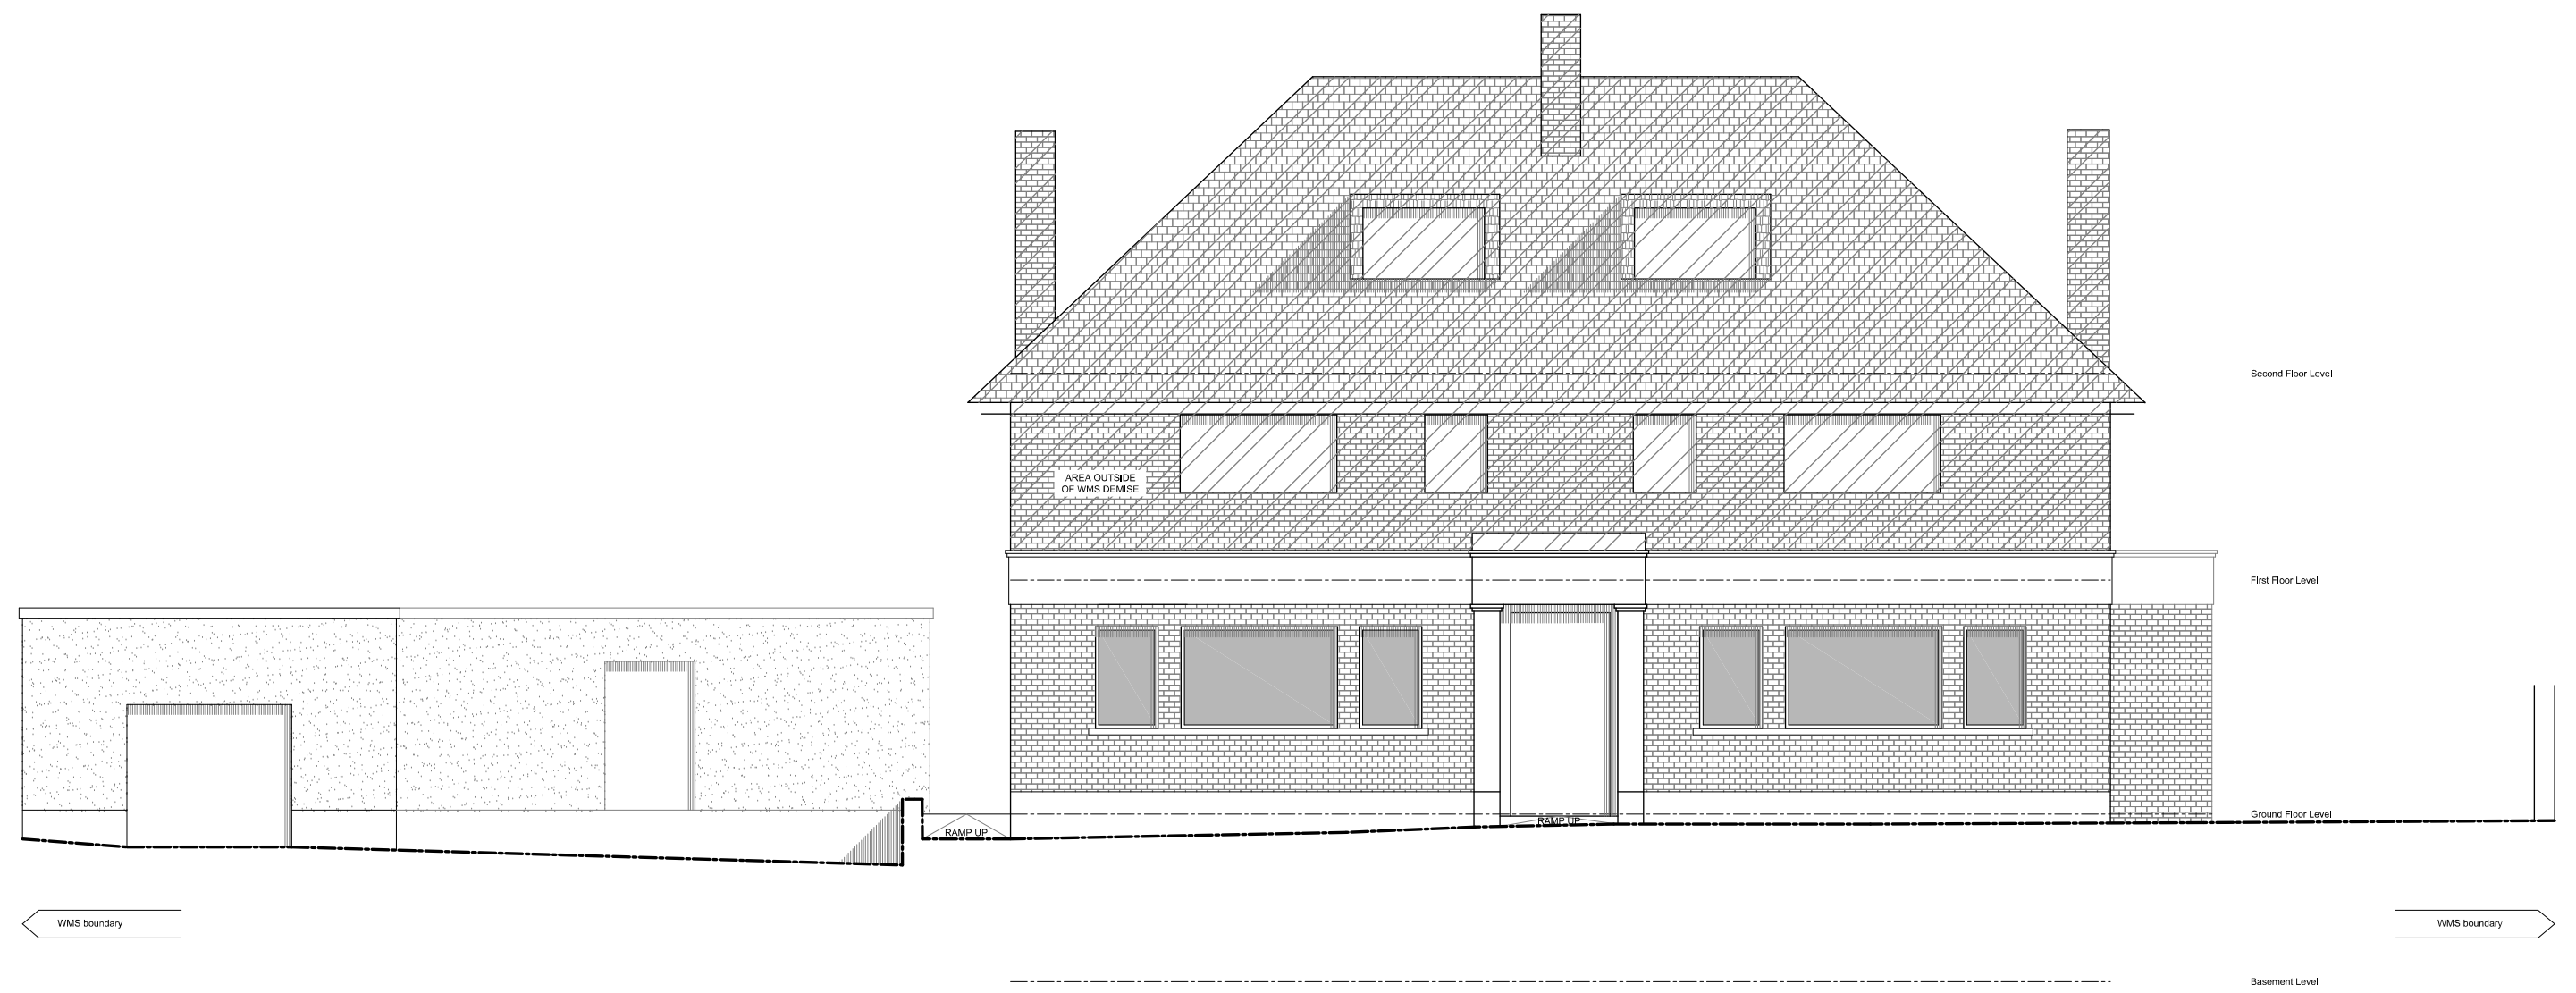


The Leopard, Purbrook_existing north elevation

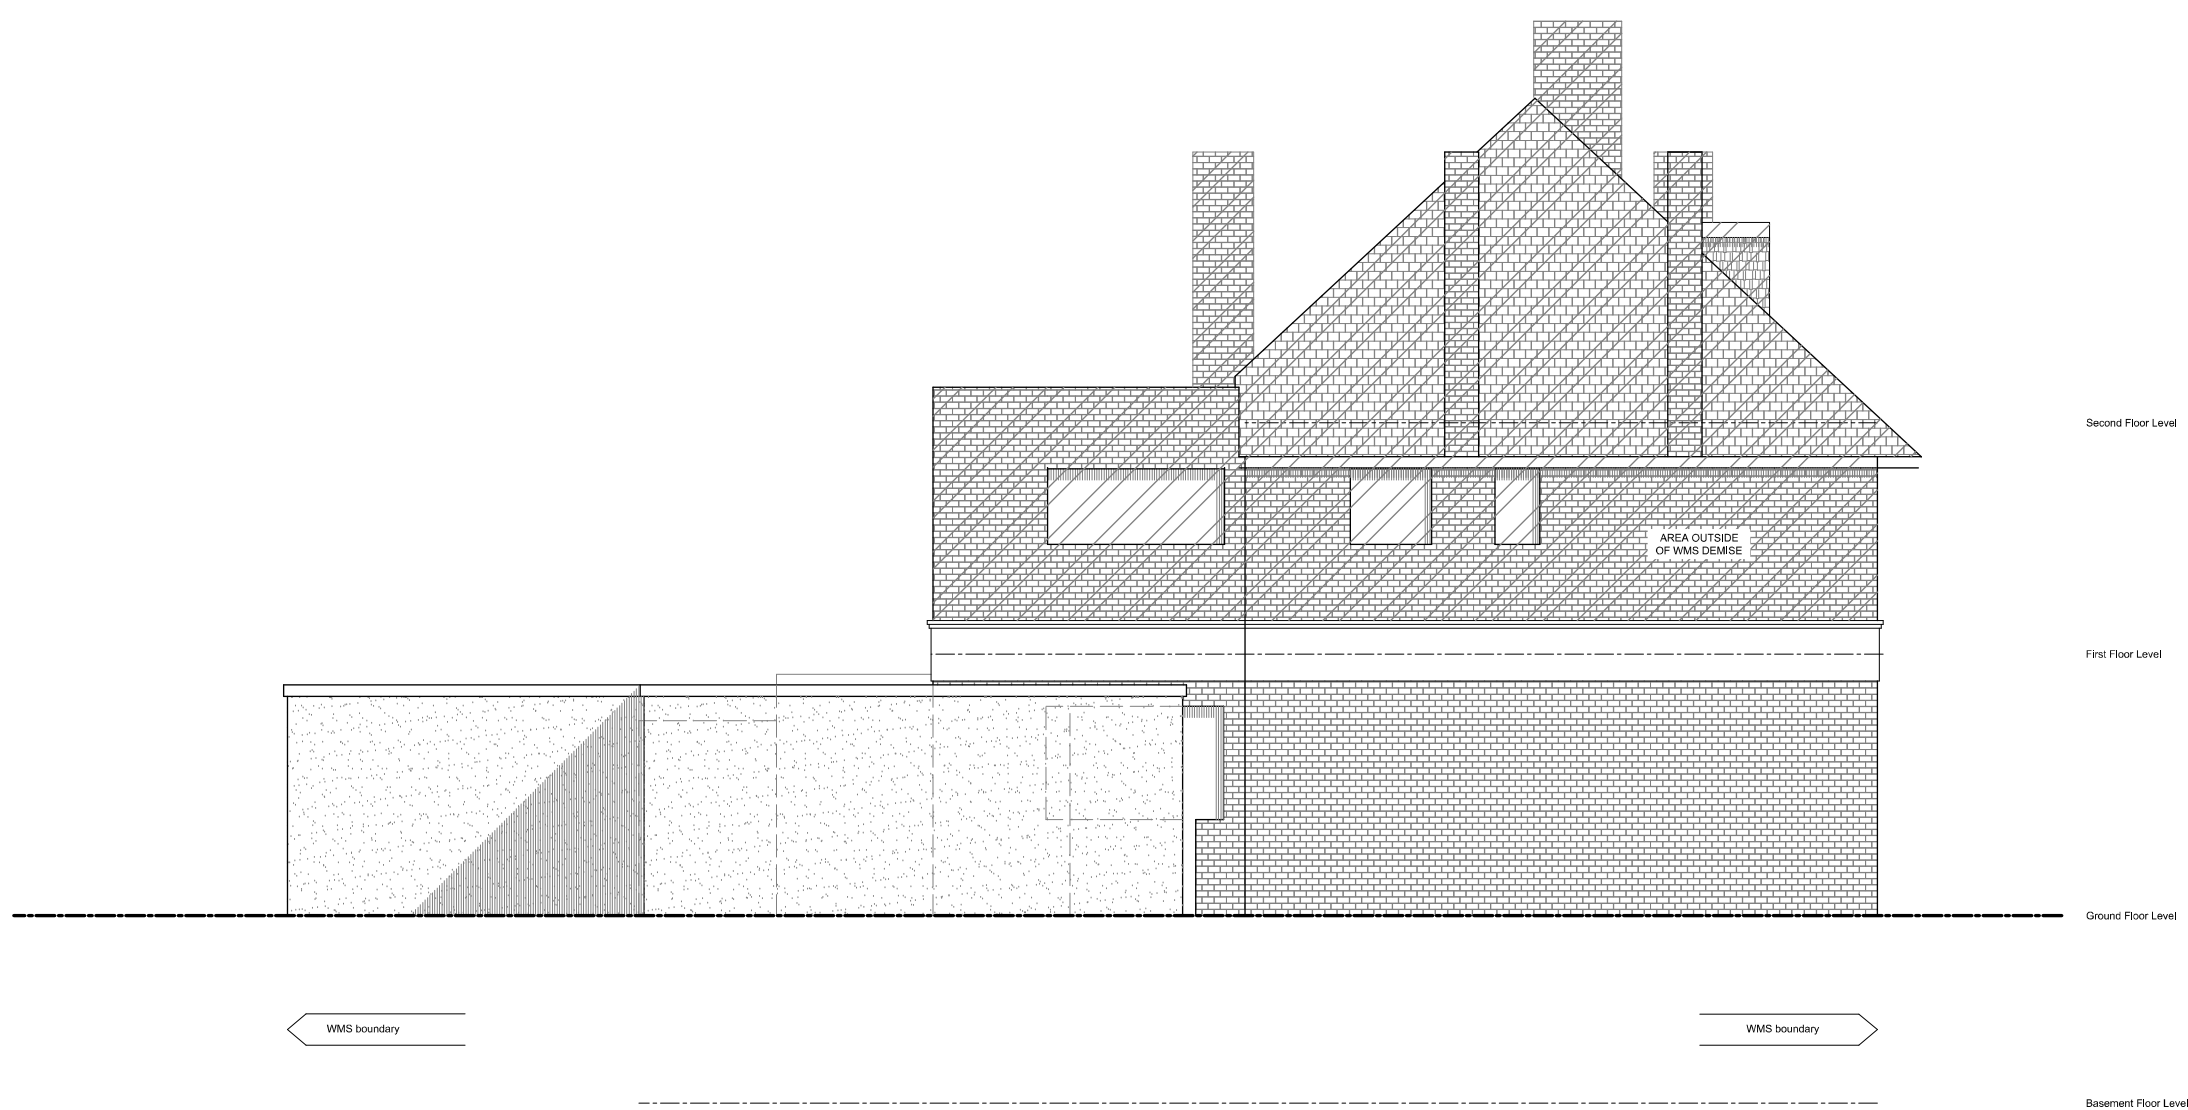

The Leopard, Purbrook_existing east elevation



The Leopard, Purbrook_existing south elevation

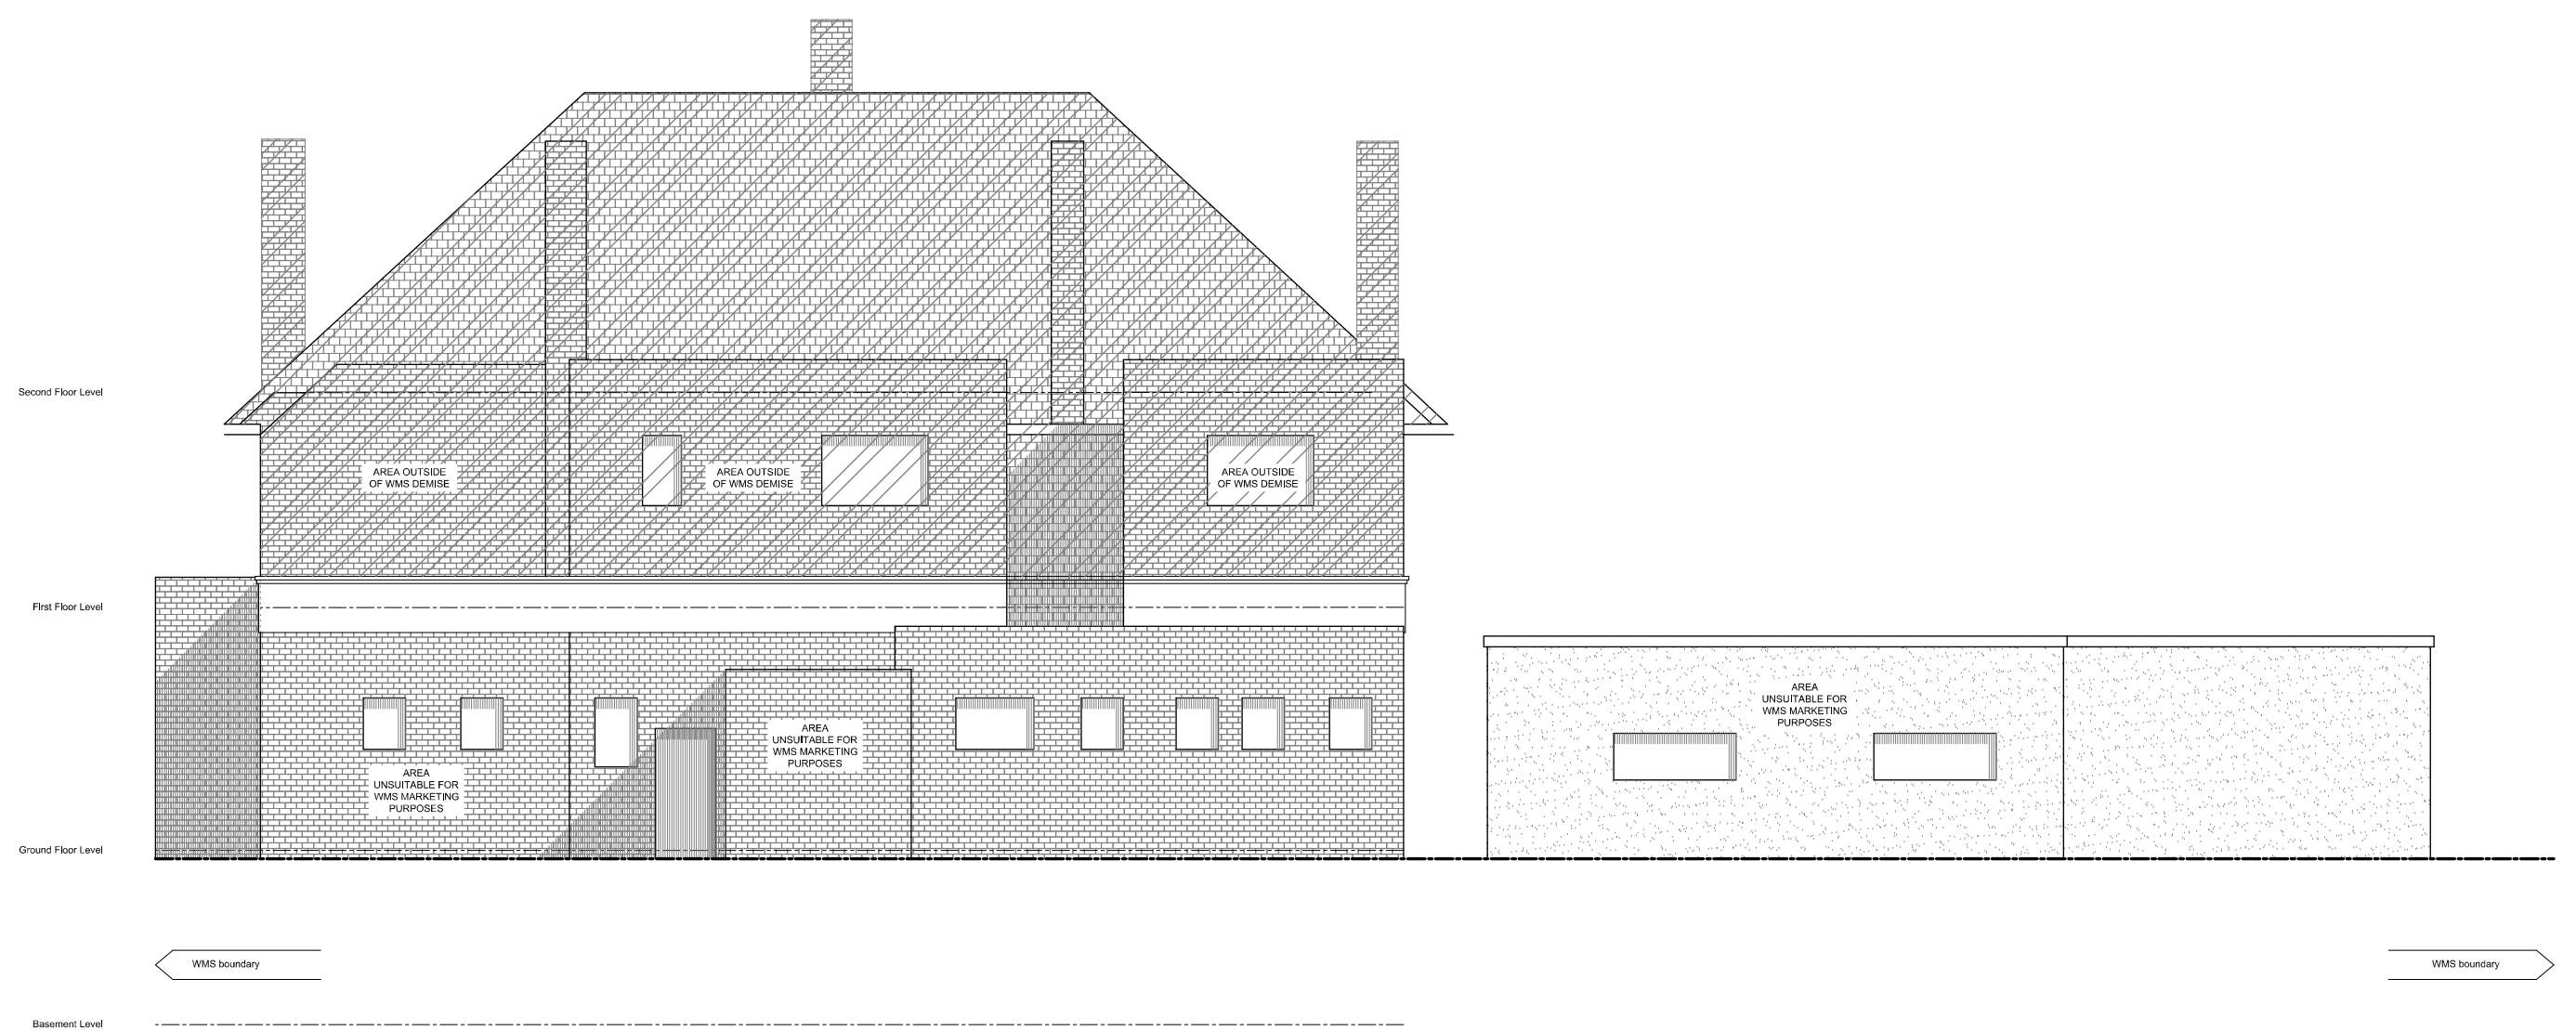

The Leopard, Purbrook_existing west elevation

0 1 2 3 4 5 metres

orme

WMS Purbrook, The Leopard

revision #	revision date	title	existing elevations
		date	10.03.2014
		scale	1:100 @ A1
		drawing#	635/201