



Additional Notes

1. Please note a tree survey has not been provided because no trees are effected by this application
2. Please note a level survey has not been provided as the site is level in all construction areas
3. Please note a flood risk assessment has not been provided as this site does not fall in a flood risk area
4. Please note existing boundaries are a combination of 1.8m and 1.2m timber panel fencing and approx 1.2m brick walls no changes are intended to the boundary treatments by this proposal
5. Please note no additional parking is being provided the existing property has two off street parking places .

IJ Murray
Associates

www.ijma.co.uk




IJ Murray Associates
173 Havant Road
Hayling Island
Hampshire
PO11 0LF
Phone 02392469004
Mob 07779 246915
e-mail ian@ijima.co.uk

These drawings are for planning and building regulation purposes only and are not for construction. All dimensions should be checked on site before work commences

These Drawings are the property of IJ Murray Associates (part of Clanfield Media Ltd) and should not be reproduced or used in any way without the permission of a Director of Clanfield Media Ltd

[illegible]

This OS Map was purchased from Press to Print Ltd
in March 2014 licence No 001136273

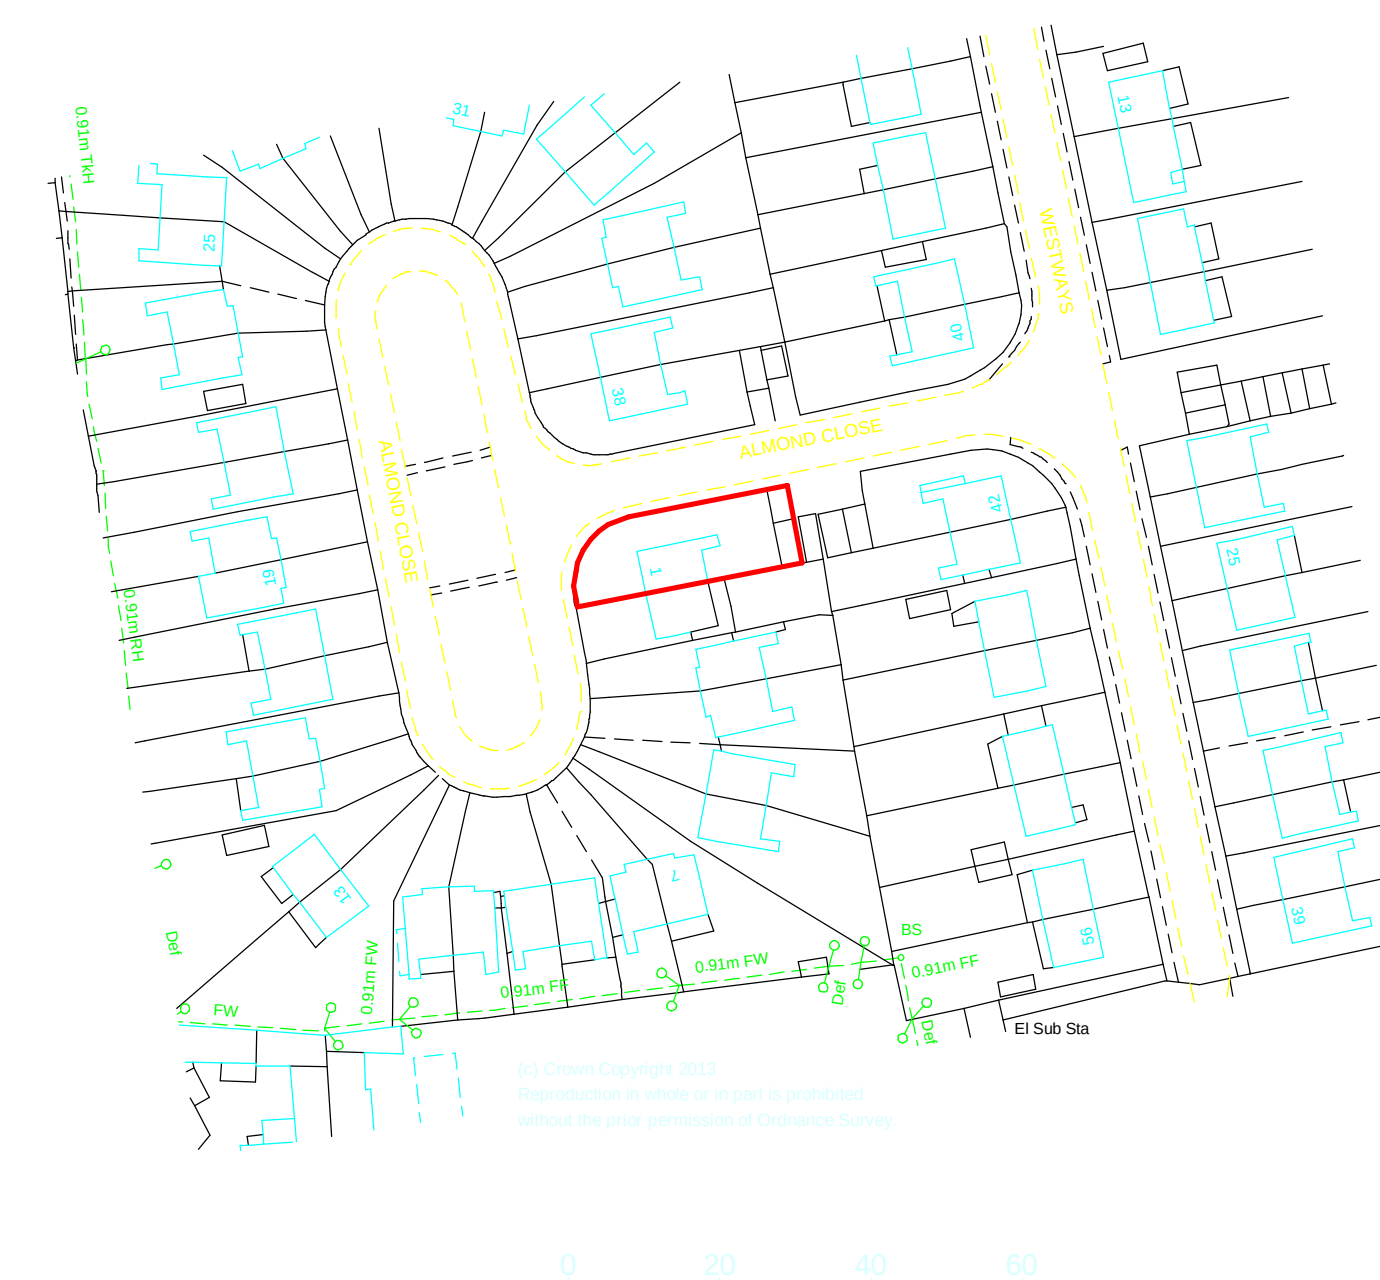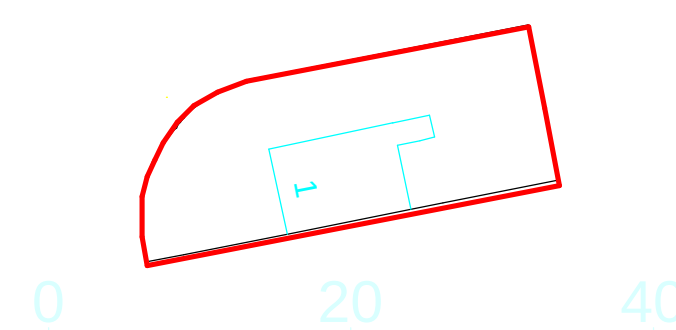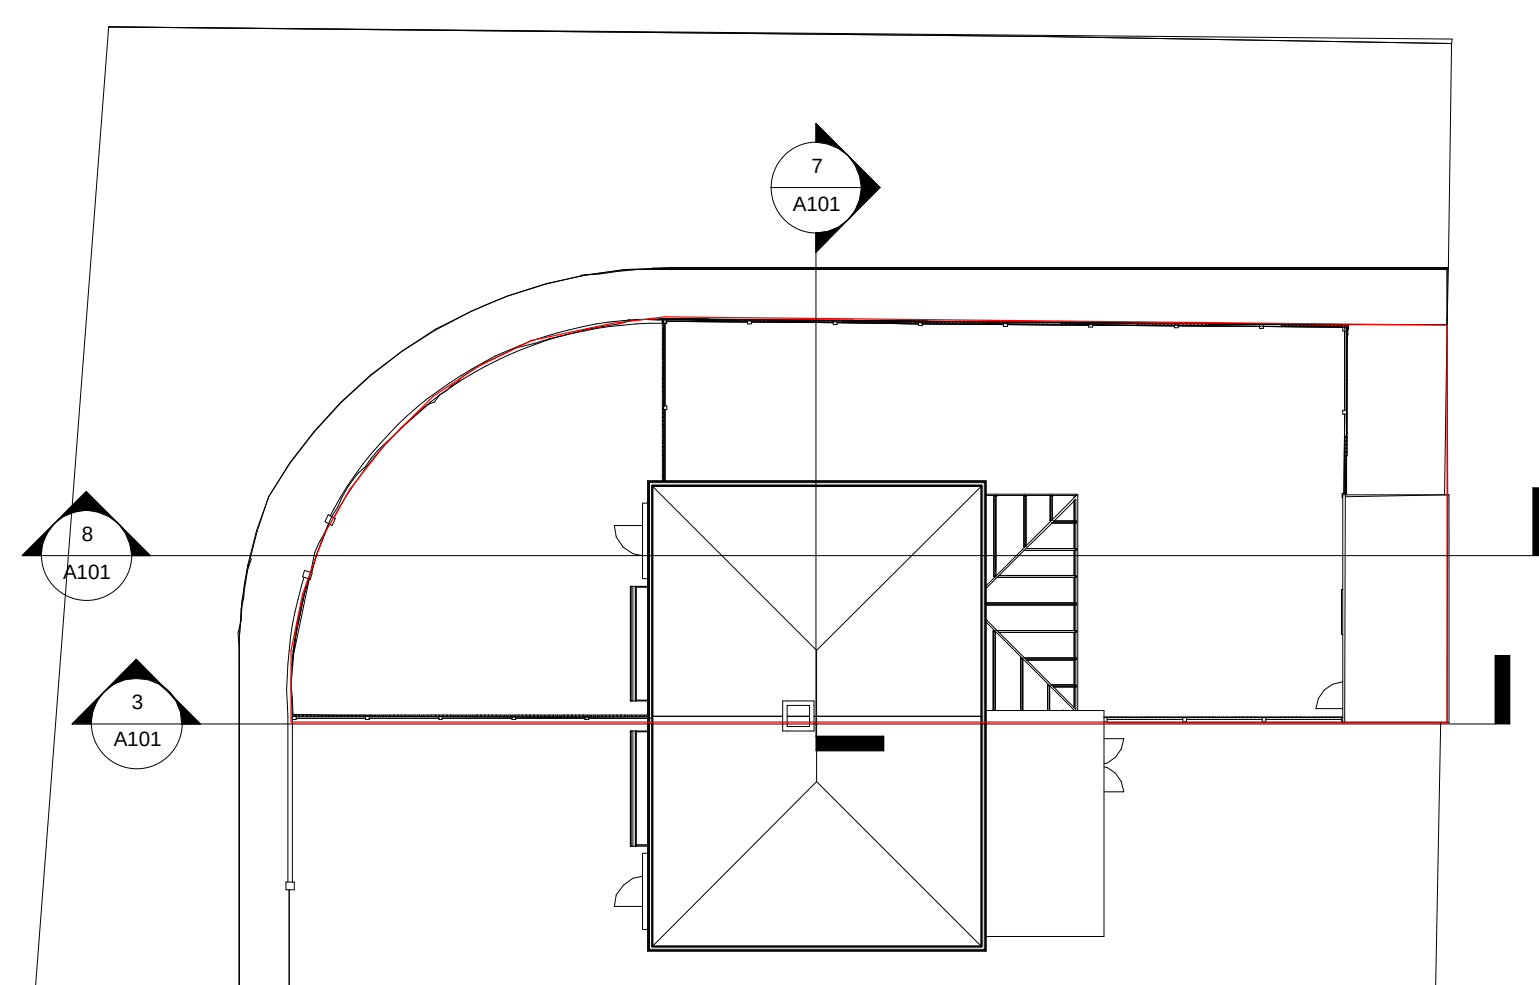

Gareth & Laura
1A Almond Close
Havant

Existing site
plans and notes

Project number	Project Number
----------------	----------------

Date	Issue Date
------	------------

Drawn by	Author
----------	--------

Checked by	Checker
------------	---------

A102

Scale	As indicated
-------	--------------