

indicative

**ADP ARCHITECTS LTD**  
Richmond Court, 94 Botley Road, Park Gate,  
Southampton, Hampshire SO31 1BA  
Telephone / Fax Number: 0845 365 1475  
Email: mail@adp-lltd.co.uk

Copyright of ADP Architects Ltd

Levels & heights based on topographical survey data undertaken by Paul Browning Surveys ( see survey dwg, no. 07-017-01) . Other information interpolated

Rev A 22.04.10 Bins/ cycles  
Rev B 27.01.11 Parking omitted  
Rev C 28.02.11 Planning issue  
Rev C 20.05.14 Planning Conditions



Proposed planting  
( subject to detailed landscape design)


Proposed SW drainage

Proposed foul drainage



Drainage is for guidance purposes only  
& subject to engineers detailed design

Paths in brick pavers

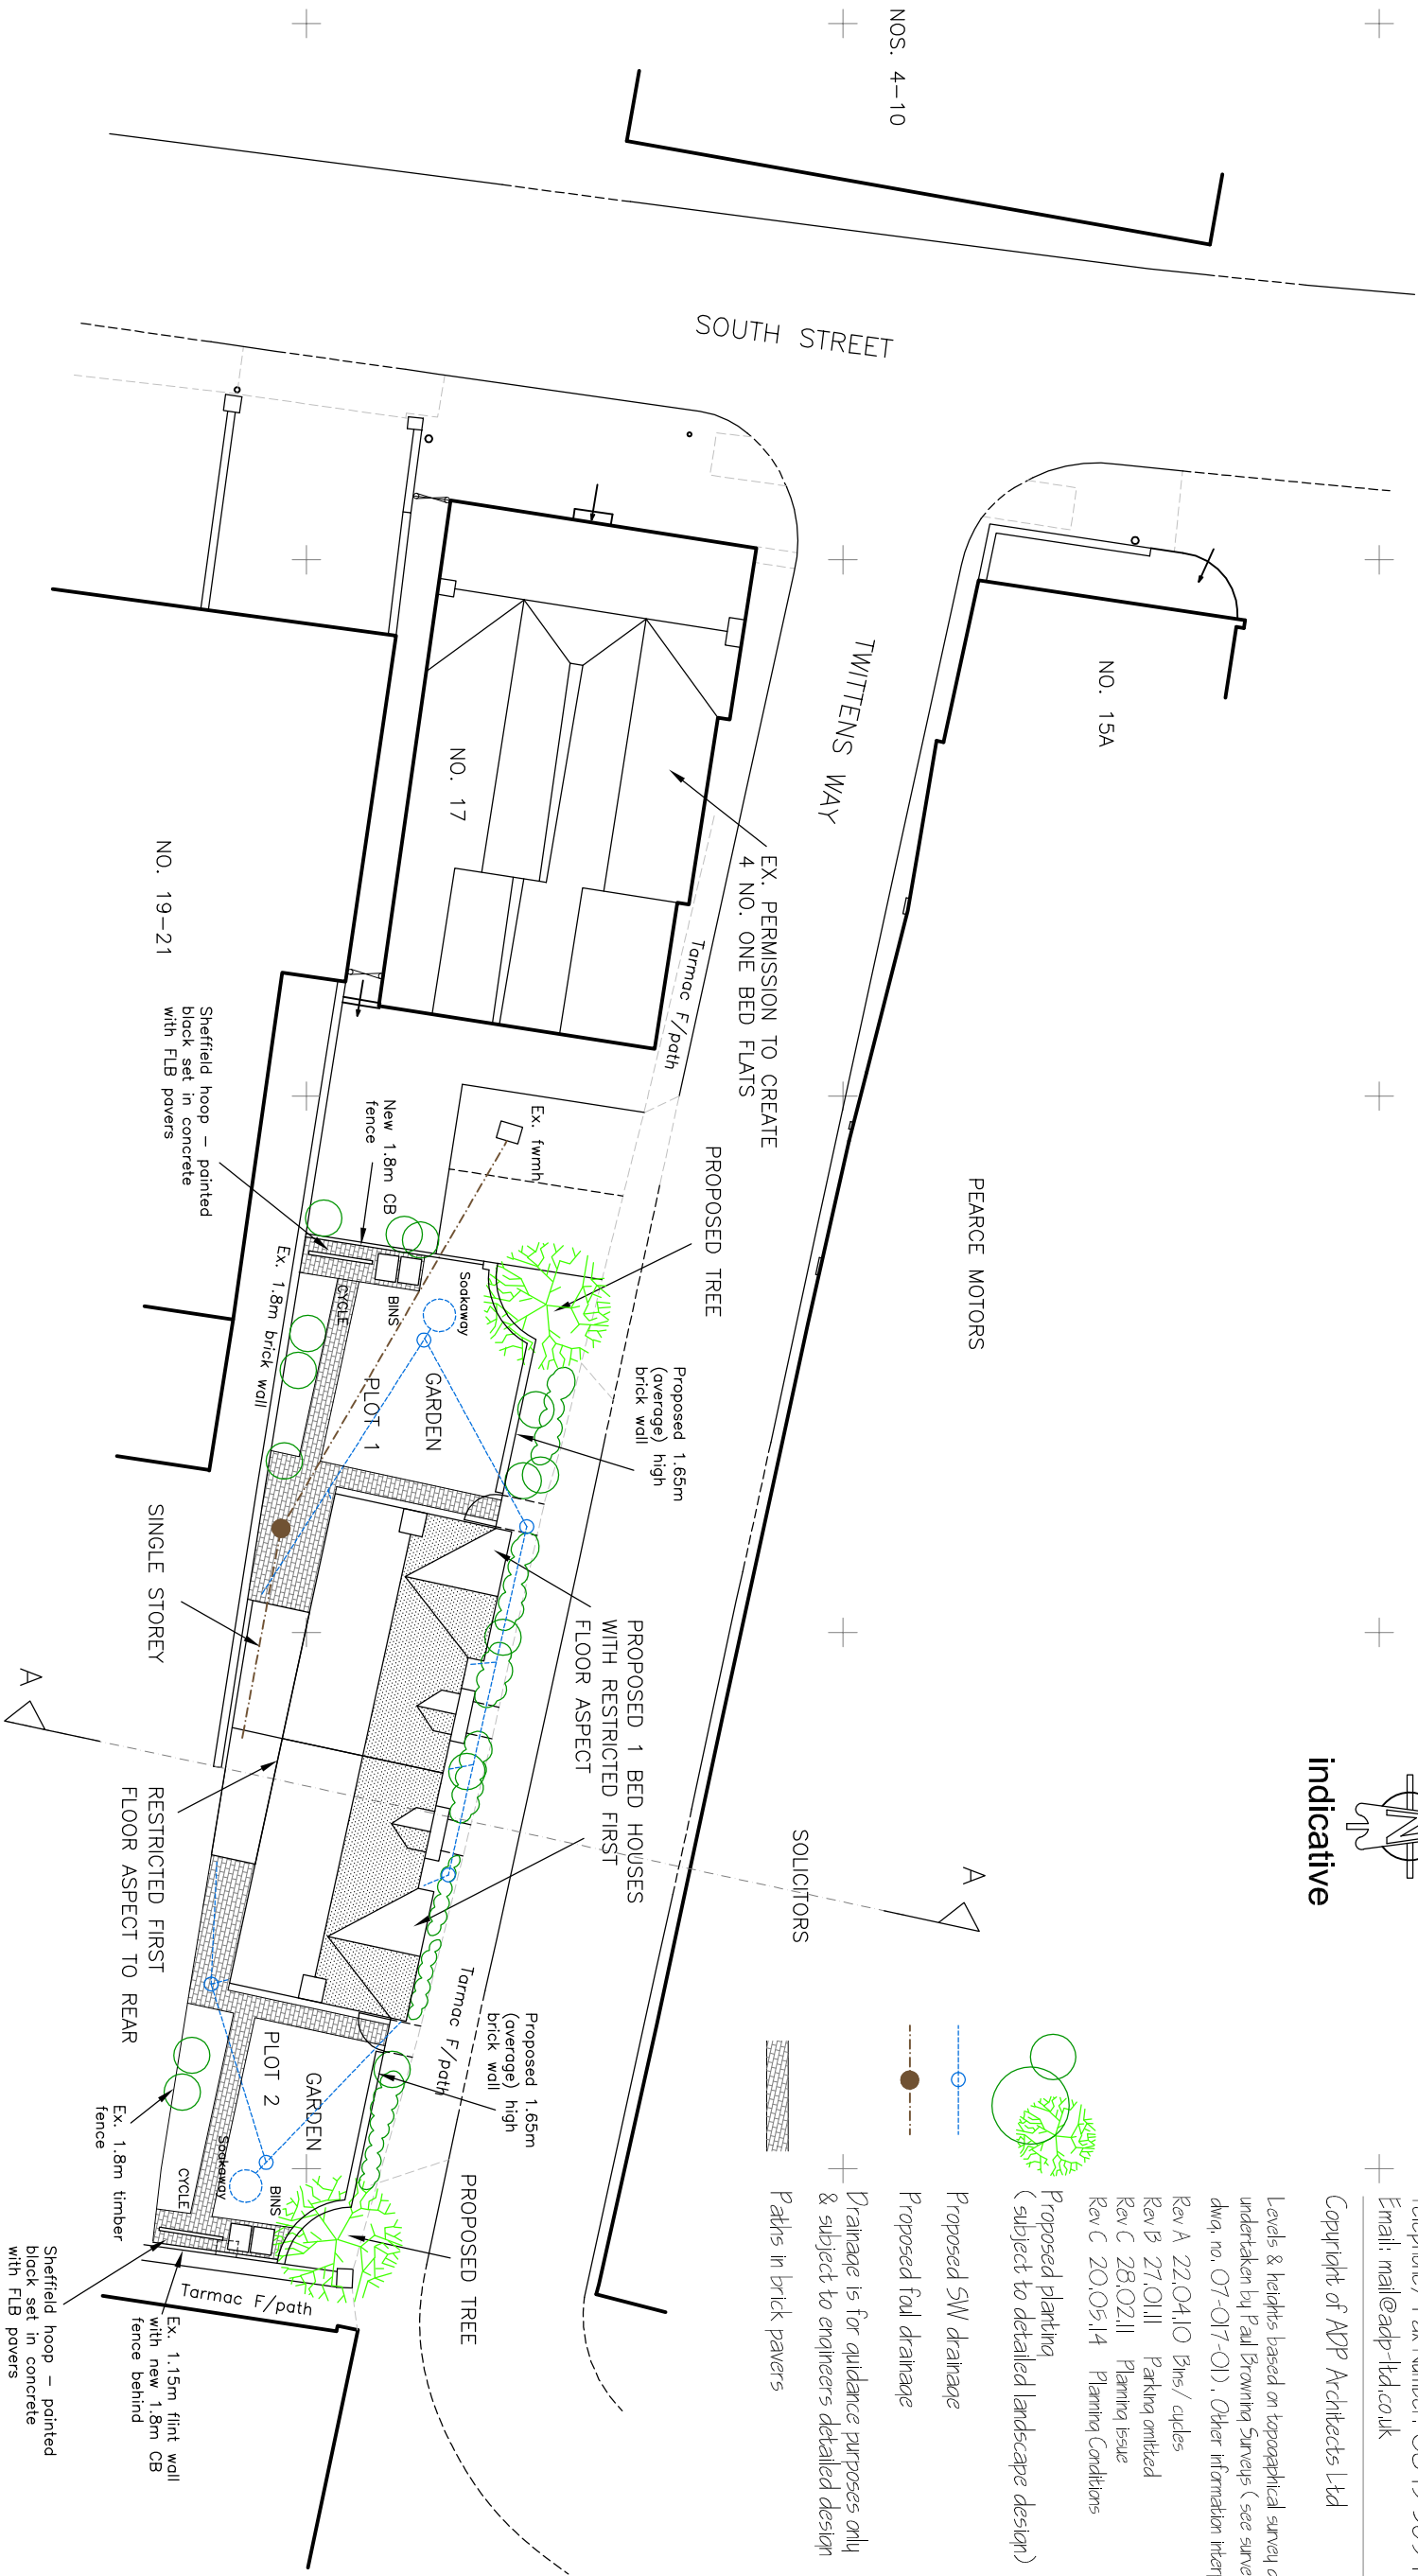

Site Plan 1:200

Proposed Residential Development at 7 South Street Havant Mr J Ramage 385/100d