

Lindsay Rosen

59 Frogmore Lane,
Lovedean
Waterlooville,
Hants.
PO8 9QN.
15/01/2014



Permitted Development : Neighbour Consultation Scheme

I am looking to build single storey extension measuring 6M in depth and 7.8M wide to the rear of my property. To the right hand side the extension would only be 1.6M as this length is to be added to a previous extension built approximately 25 years ago. The roof of the extension will be a flat roof measuring 2.6M in height incorporating a central glass atrium measuring 3.6 x 2.4 x 800mm in height. The extension itself will be constructed of brick to fit in with the appearance of the original building. There will be a window facing the garden with bi fold doors on the left.

Adjoining properties.

- 57 Frogmore Lane, Waterlooville, Hants. PO8 9QN
- 59A Frogmore Lane, Waterlooville, Hants. PO8 9QN.
- 32 Yeolls Lane, Waterlooville, Hants. PO8 9SR
- 30 Yeolls Lane, Waterlooville, Hants. PO8 9SR
- 26A Yeolls Lane, Waterlooville, Hants. PO8 9SR
- 26 Yeolls Lane, Waterlooville, Hants. PO8 9SR

Please find enclosed a plan of the site and title plans showing adjoining properties.

All correspondence should be sent to the address above.

Many thanks,

Lindsay Rosen.

Land Registry
Current title plan

Title number **SH20158**
Ordnance Survey map reference **SU6912NW**
Scale **1:1250**
Administrative area **Hampshire : Havant**



© Crown Copyright. Produced by Land Registry. Reproduction in whole or in part is prohibited without the prior written permission of Ordnance Survey. Licence Number 100026316.



HAVANT BOROUGH
COUNCIL
16 JAN 2014
RECEIVED

This is a copy of the title plan on 12 JAN 2014 at 21:20:34. This copy does not take account of any application made after that time even if still pending in the Land Registry when this copy was issued.

This copy is not an 'Official Copy' of the title plan. An official copy of the title plan is admissible in evidence in a court to the same extent as the original. A person is entitled to be indemnified by the registrar if he or she suffers loss by reason of a mistake in an official copy. If you want to obtain an official copy, the Land Registry web site explains how to do this.


The Land Registry endeavours to maintain high quality and scale accuracy of title plan images. The quality and accuracy of any print will depend on your printer, your computer and its print settings. This title plan shows the general position, not the exact line, of the boundaries. It may be subject to distortions in scale. Measurements scaled from this plan may not match measurements between the same points on the ground. See Land Registry Public Guide 19 - Title plans and boundaries.

This title is dealt with by Land Registry, Weymouth Office.


~~PROPOSED LOFT~~
No. 59, FROGMORE
LOVEDEAN,



PROPOSED FRONT ELEVATION
(Existing).

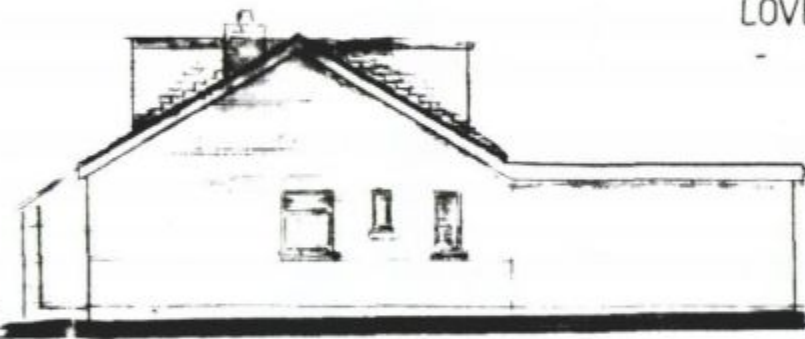

PROPOSED SIDE (north) ELEVATION
(Existing) scale 1/100

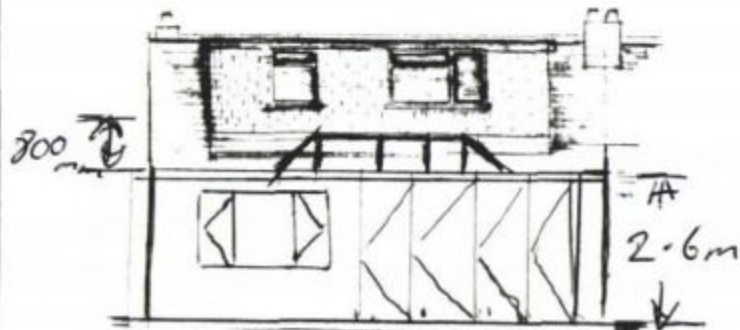


PROPOSED REAR ELEVATION

HAVANT BOROUGH
COUNCIL

16 JAN 2014

RECEIVED

W 8.1

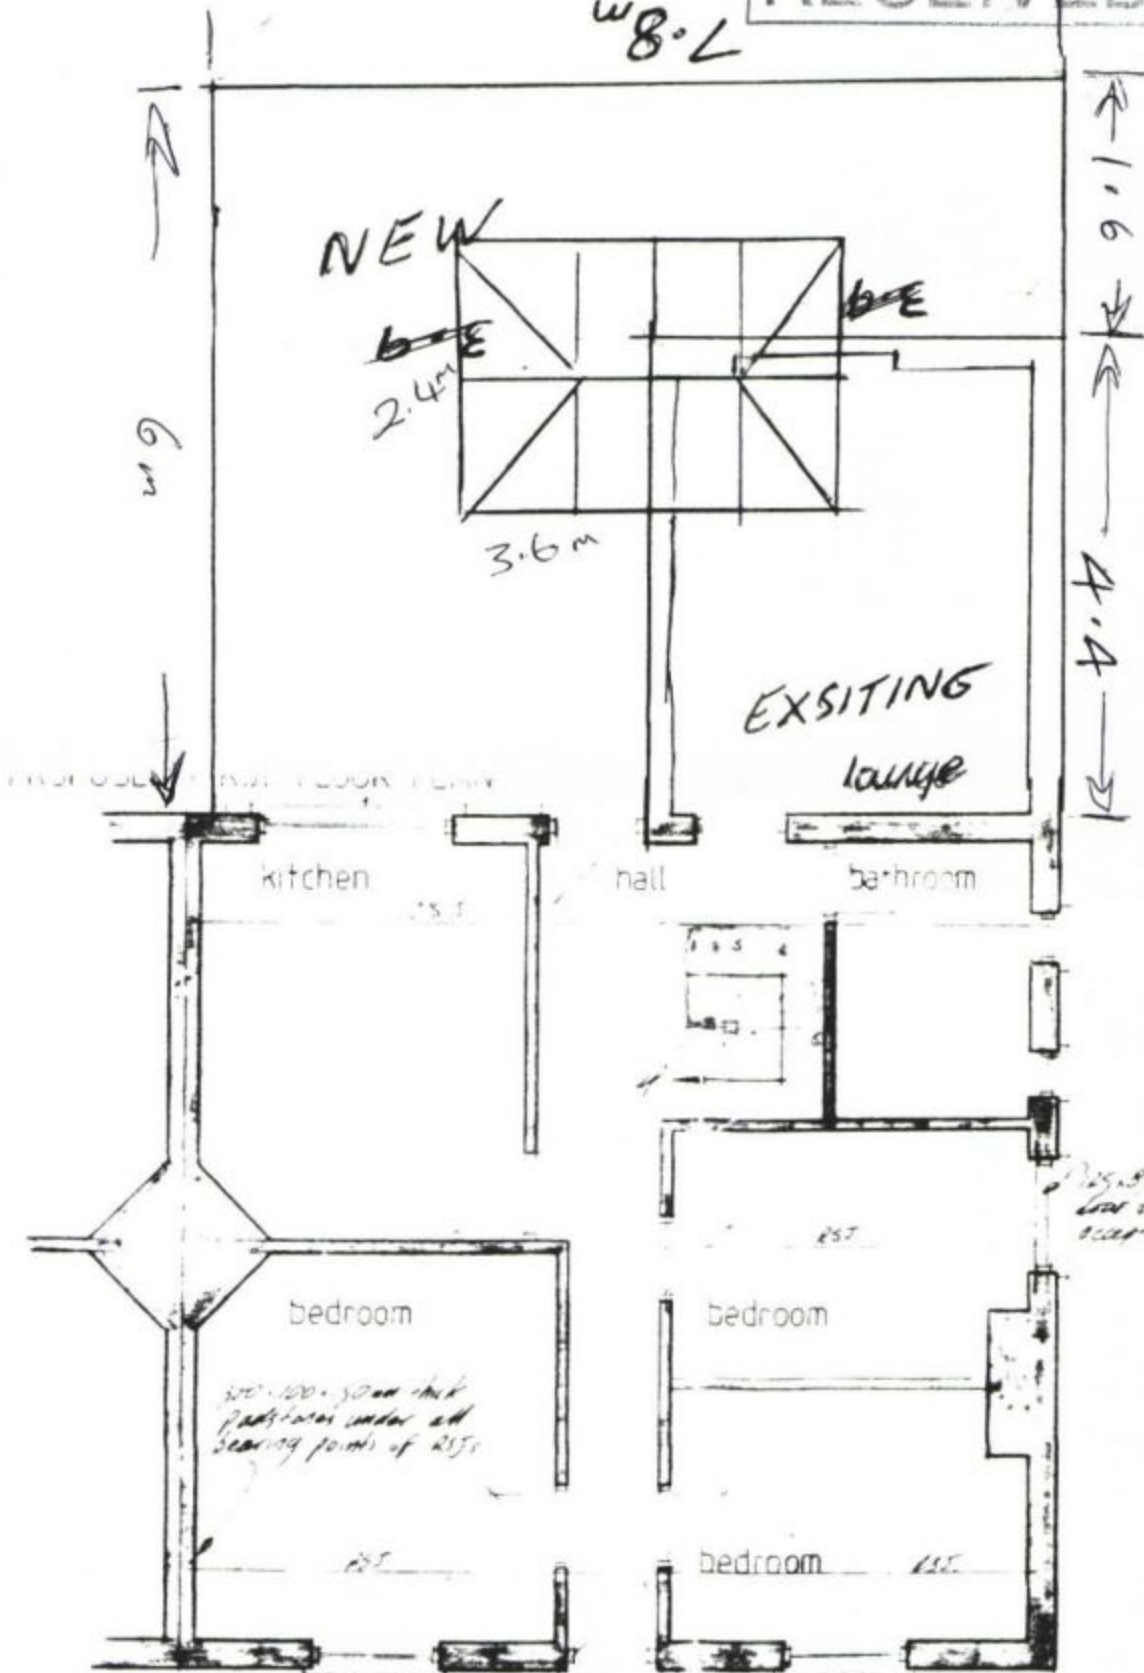

proposed
left extension

25.5' AT 20' H
20' x 20' H
20' x 20' H

25.5' 16.5'

200 x 100 x 50mm thick
padding under all
bearing points of RJS

glass covered frontage "patio"

LOCATION PLAN

scale 1