


OS MasterMap 1250/2500/10000 scale
 03 February 2015, ID: BW1-00397773
www.blackwellmapping.co.uk
 1:1250 scale print at A4, Centre: 467736 E, 108259 N
 ©Crown Copyright Ordnance Survey. Licence no.
 100041040

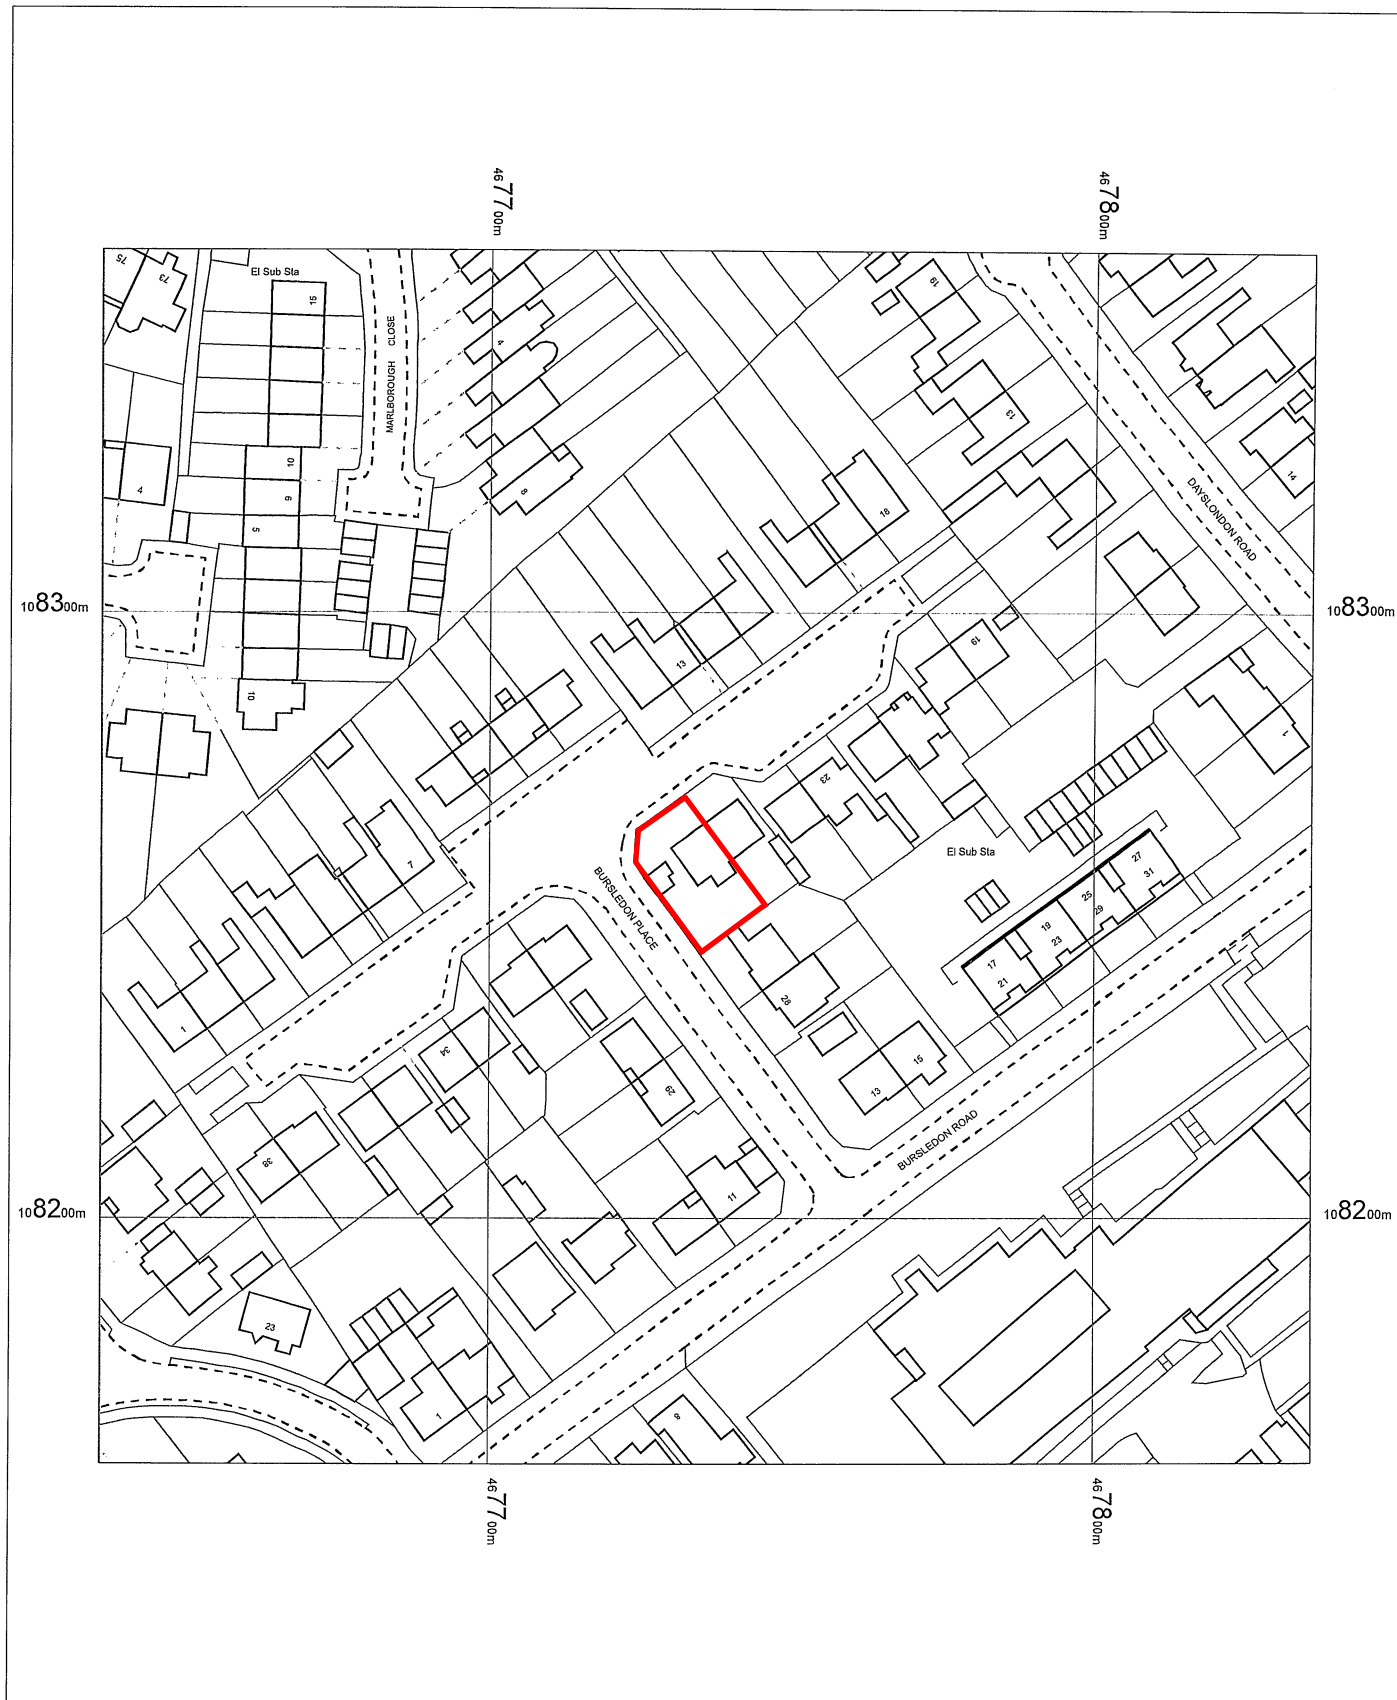

BLACKWELL'S
www.blackwellmapping.co.uk
 TEL: 0114 268 7658
maps.sheffield@blackwell.co.uk