


**PROPOSED TWO STOREY SIDE AND REAR ADDITIONS.  
21, KINGSWAY, HAYLING ISLAND, HANTS.  
FOR MRS P. GRIMSEY-JONES.**

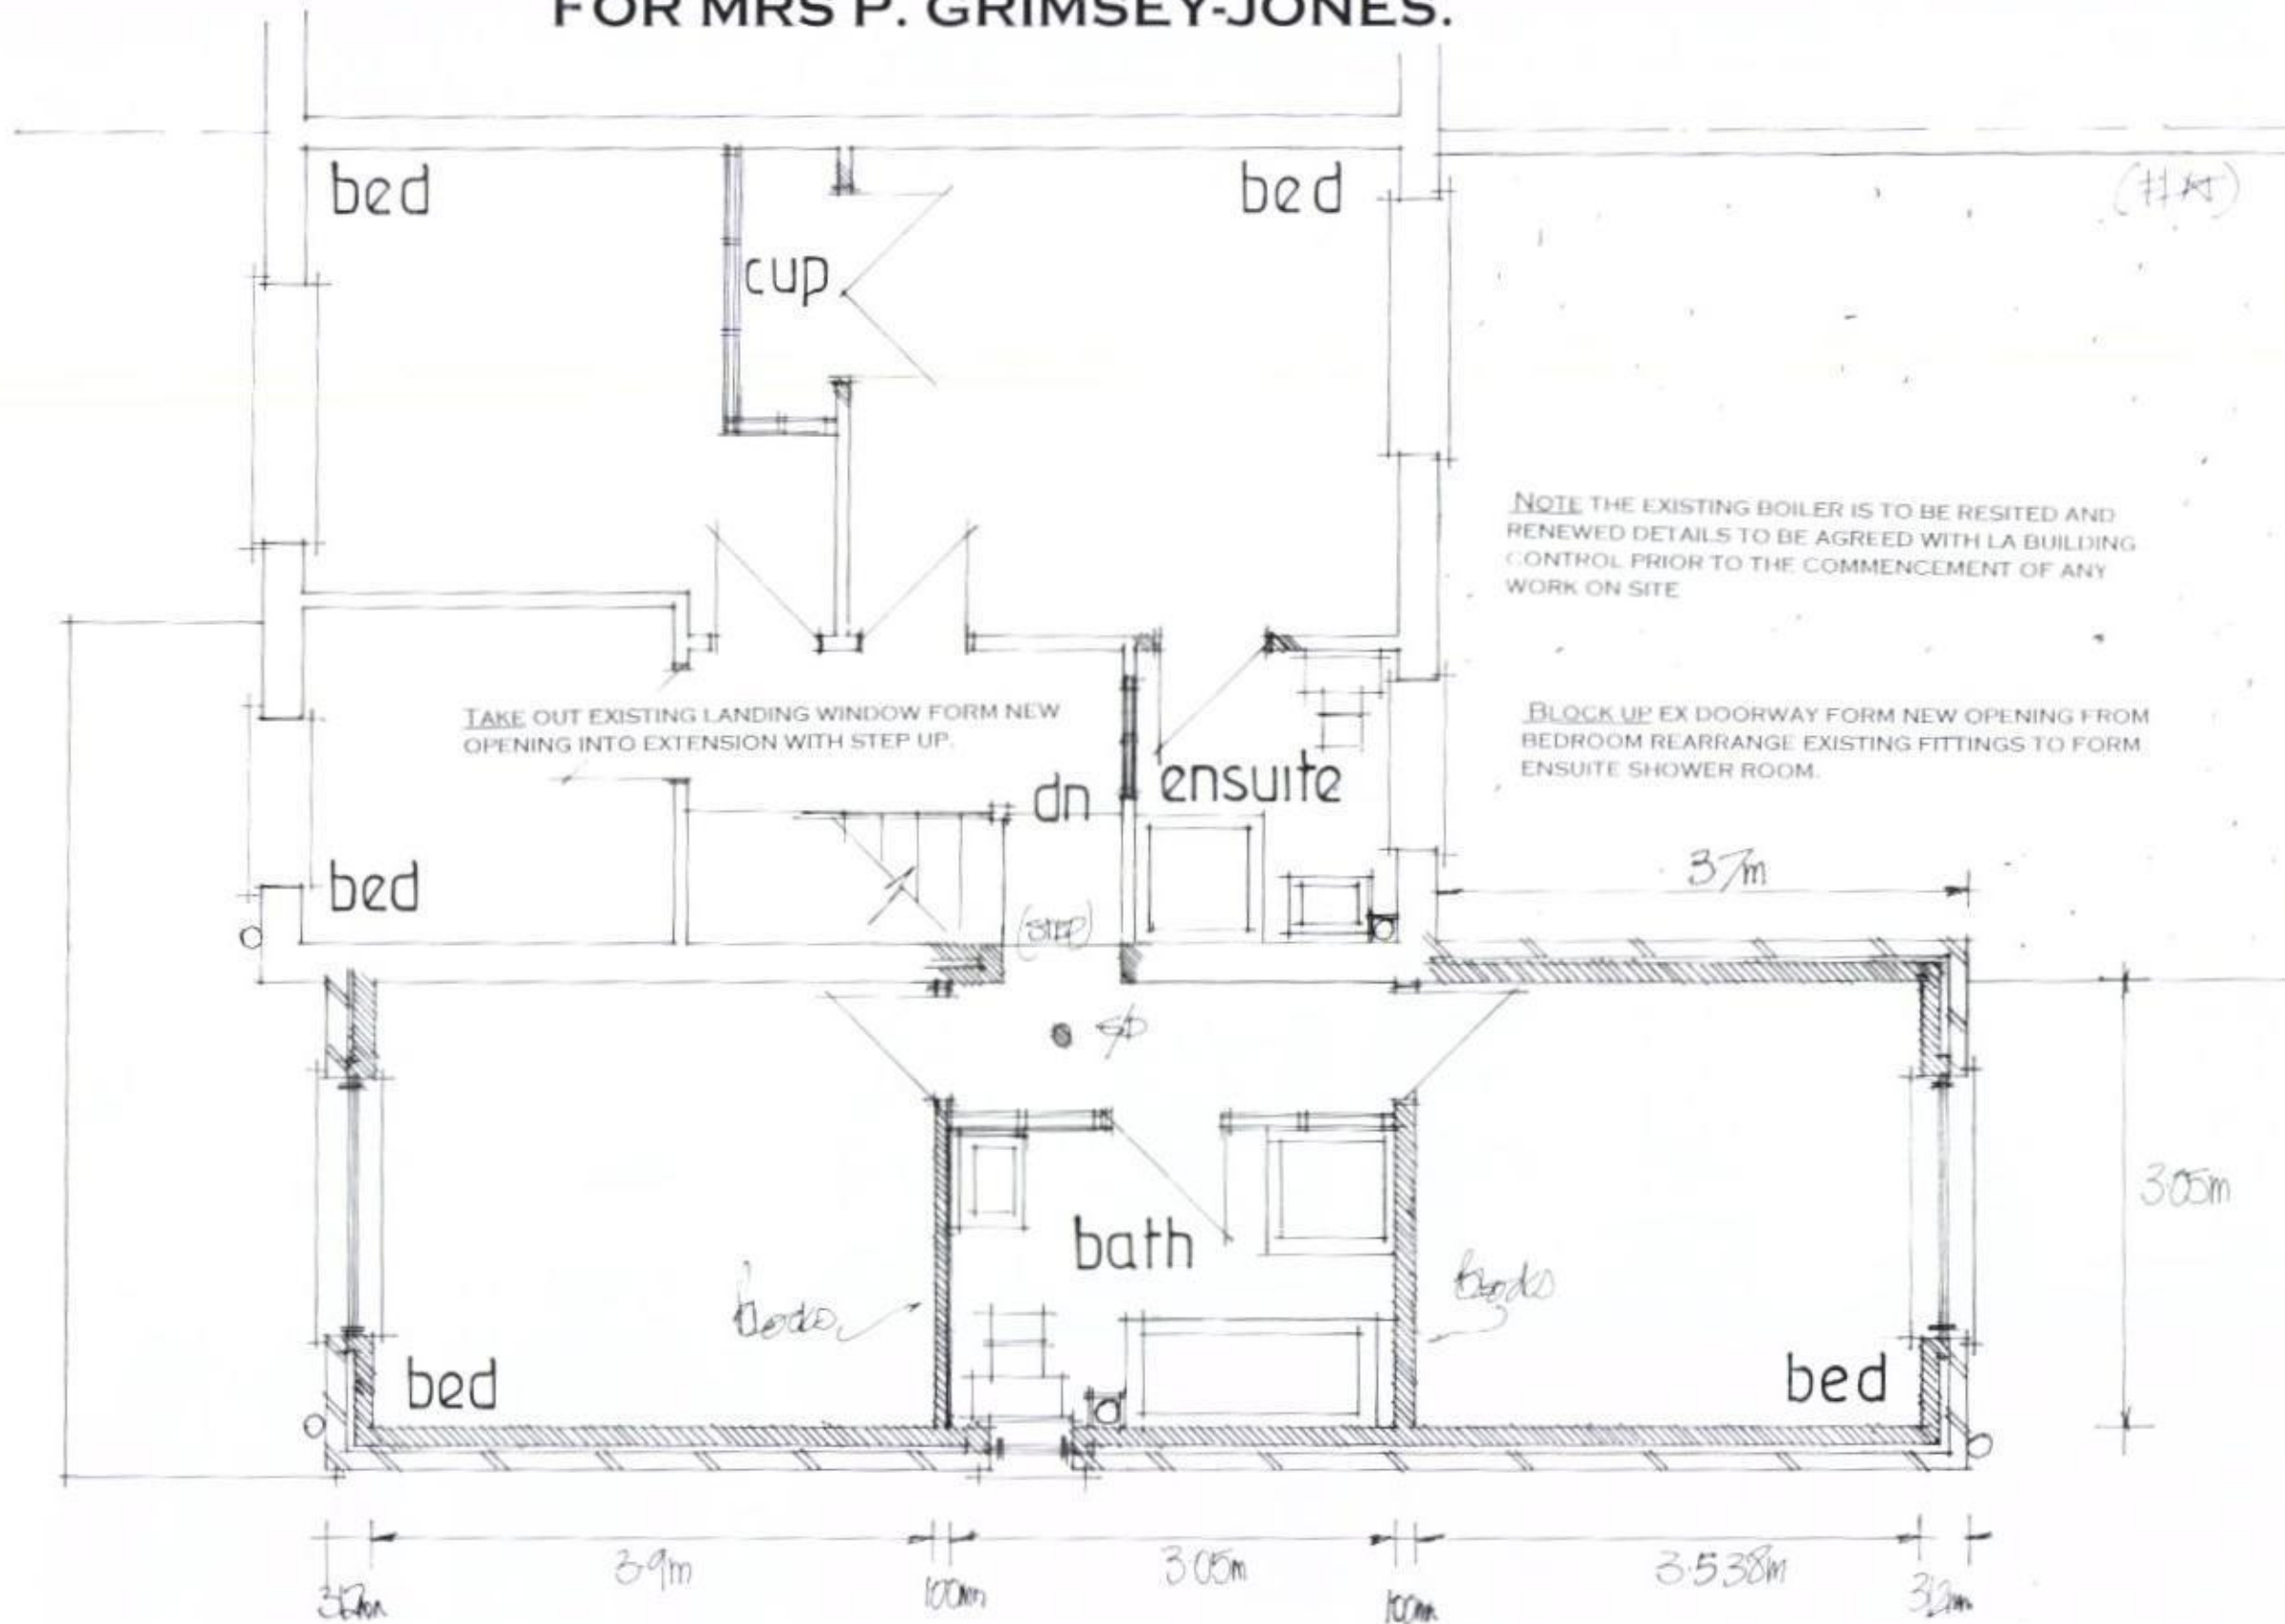

date mar 2013

scale 1:50 PLAN AMENDED SEPT 2013

**PROPOSED FIRST FLOOR**

PETER J. WALKER MRICS  
CHARTERED SURVEYOR  
182 SEAFRONT, HAYLING ISLAND, HANTS  
PO11 9 AN

TEL - 02392 467571