

IMPORTANT
If in doubt ask Douglas Briggs Partnership (01243 576611 or
architecture@douglasbriggspartnership.co.uk)

Originator
PL
checked
LS

All dimension must be checked on site prior to commencement of works and fabrication.

This drawing/document is to be read in conjunction with other consultants/suppliers information and the Architects contract drawings and specifications etc.

Any discrepancies between different pieces of information that have been supplied are to be notified immediately to Douglas Briggs Partnership.

Any departure from dimensions provided by DBP and the locations, positions or dimensions given in Planning and Building Control approvals shall be notified to Douglas Briggs Partnership prior to departure.

This design and copyright remains the property of Douglas Briggs Partnership LLP unless expressly released in writing by Douglas Briggs Partnership LLP.

HAVANT ROAD

MILL RYTHE LANE

EXISTING PALISADE FENCE & GATES

EXISTING SCREEN PLANTING

PROPOSED PALISADE FENCE & GATES
PROPOSED OPEN BOAT STORAGE.

EXISTING METAL FENCE

PROPOSED CONTAINERS (GREEN TO MATCH ADJ. FENCE)


EXISTING METAL FENCE (GREEN)

EXISTING SCREEN PLANTING

EXISTING SCREEN PLANTING

Howards Car Spares

SITE PLAN 1:500

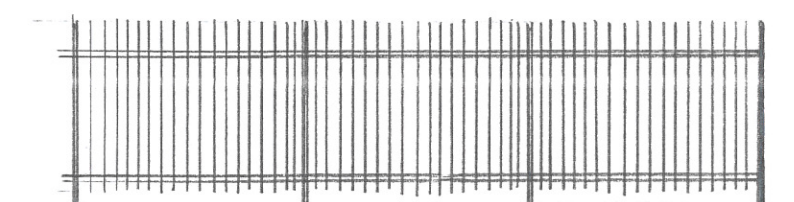


TYPICAL ELEVATION 1-100 FENCE



SIDE ELEVATION 1-100 CONTAINER
END ELEVATION (PAINTED GREEN)

Ordnance Survey (c) Crown Copyright 2010. All rights reserved. Licence number 100020449

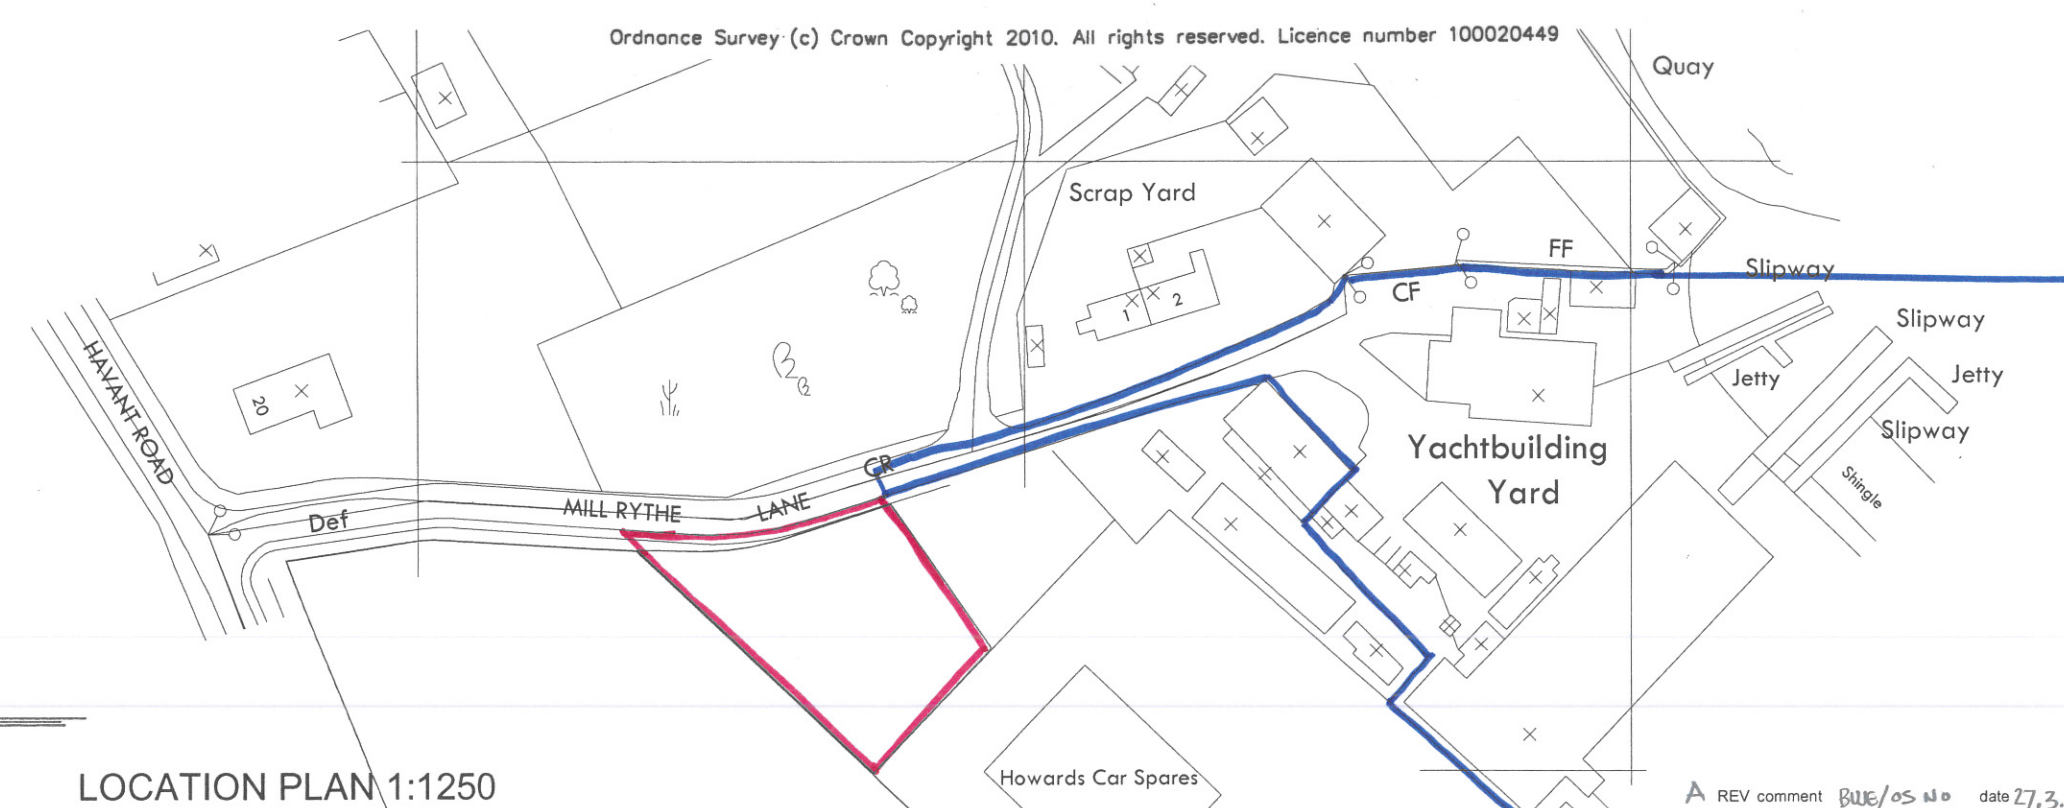

LOCATION PLAN 1:1250

PROPOSED OPEN BOAT STORAGE
MILL RYTHE LANE - HAYLING ISLAND

Site and Location Plans.

DOUGLAS BRIGGS PARTNERSHIP
Architects Urban Designers Town Planners
Telephone 01243 576611 Facsimile 01243 574816
FLINT BARN * HAM FARM * BOSHAM * WEST SUSSEX PO18 9EH

A REV comment BUE/OS NO date 27.3.12

Feb 2012
1:1250, 1:500 @ A3

0412-01

