




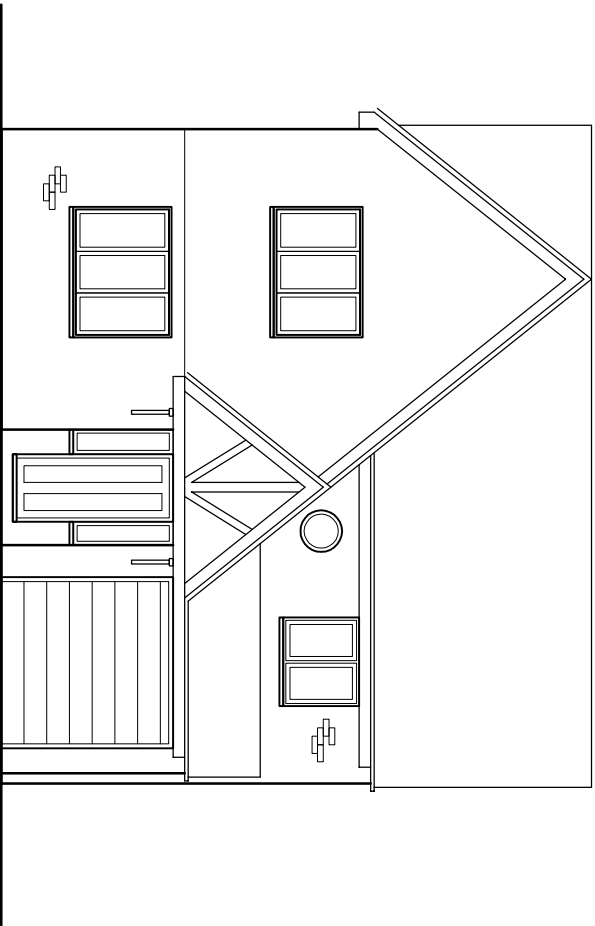


Front (south)

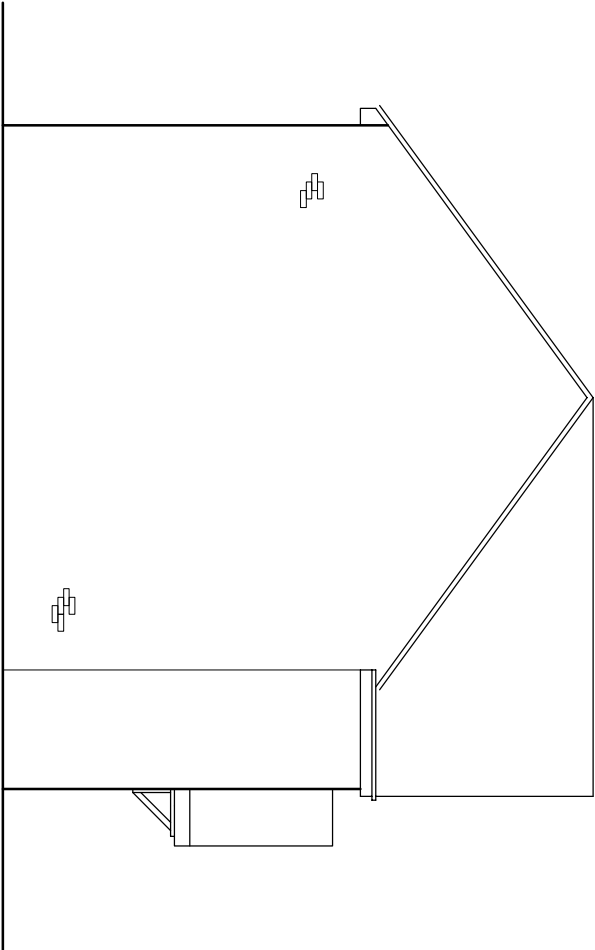


Side (west)

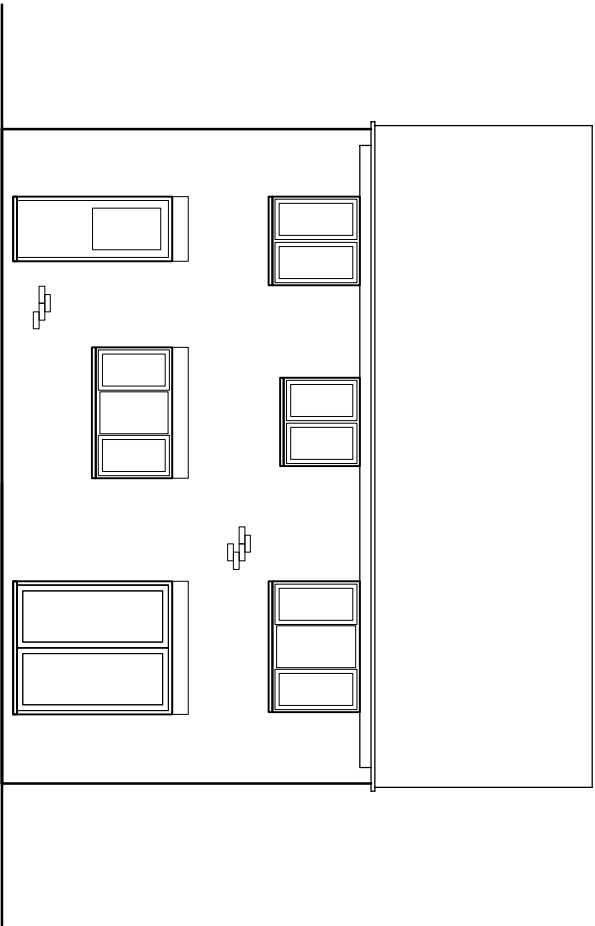

Rear (north)

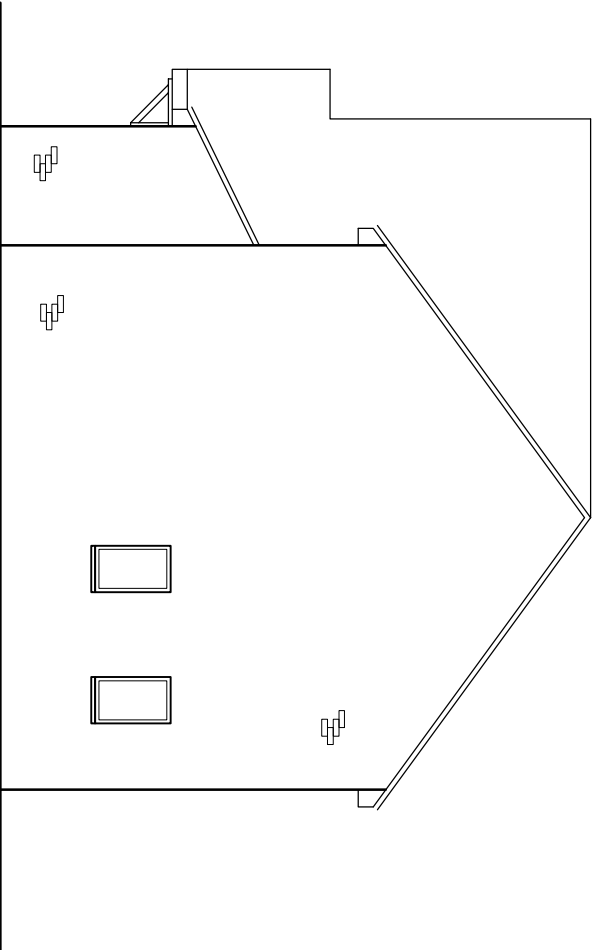


Side (east)

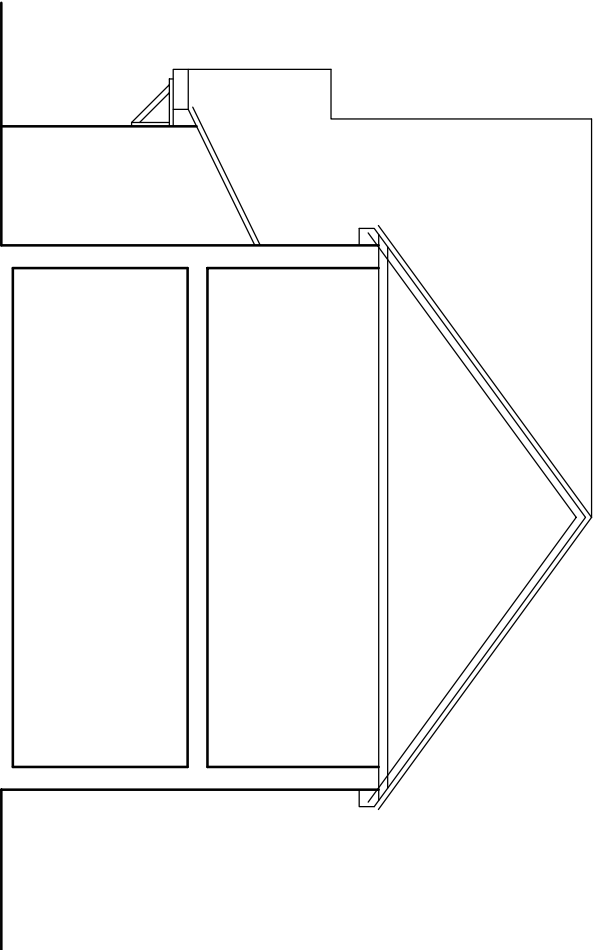

Section

SCALE 1:100

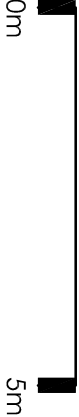

PROJECT:
Single storey rear extension
1 Fern Drive, Havant

DRAWING:
Existing elevations &
Section

DWG No:
255 PL03

REVISION:
00

SCALE:
1:100@A3