
APP/11/1755

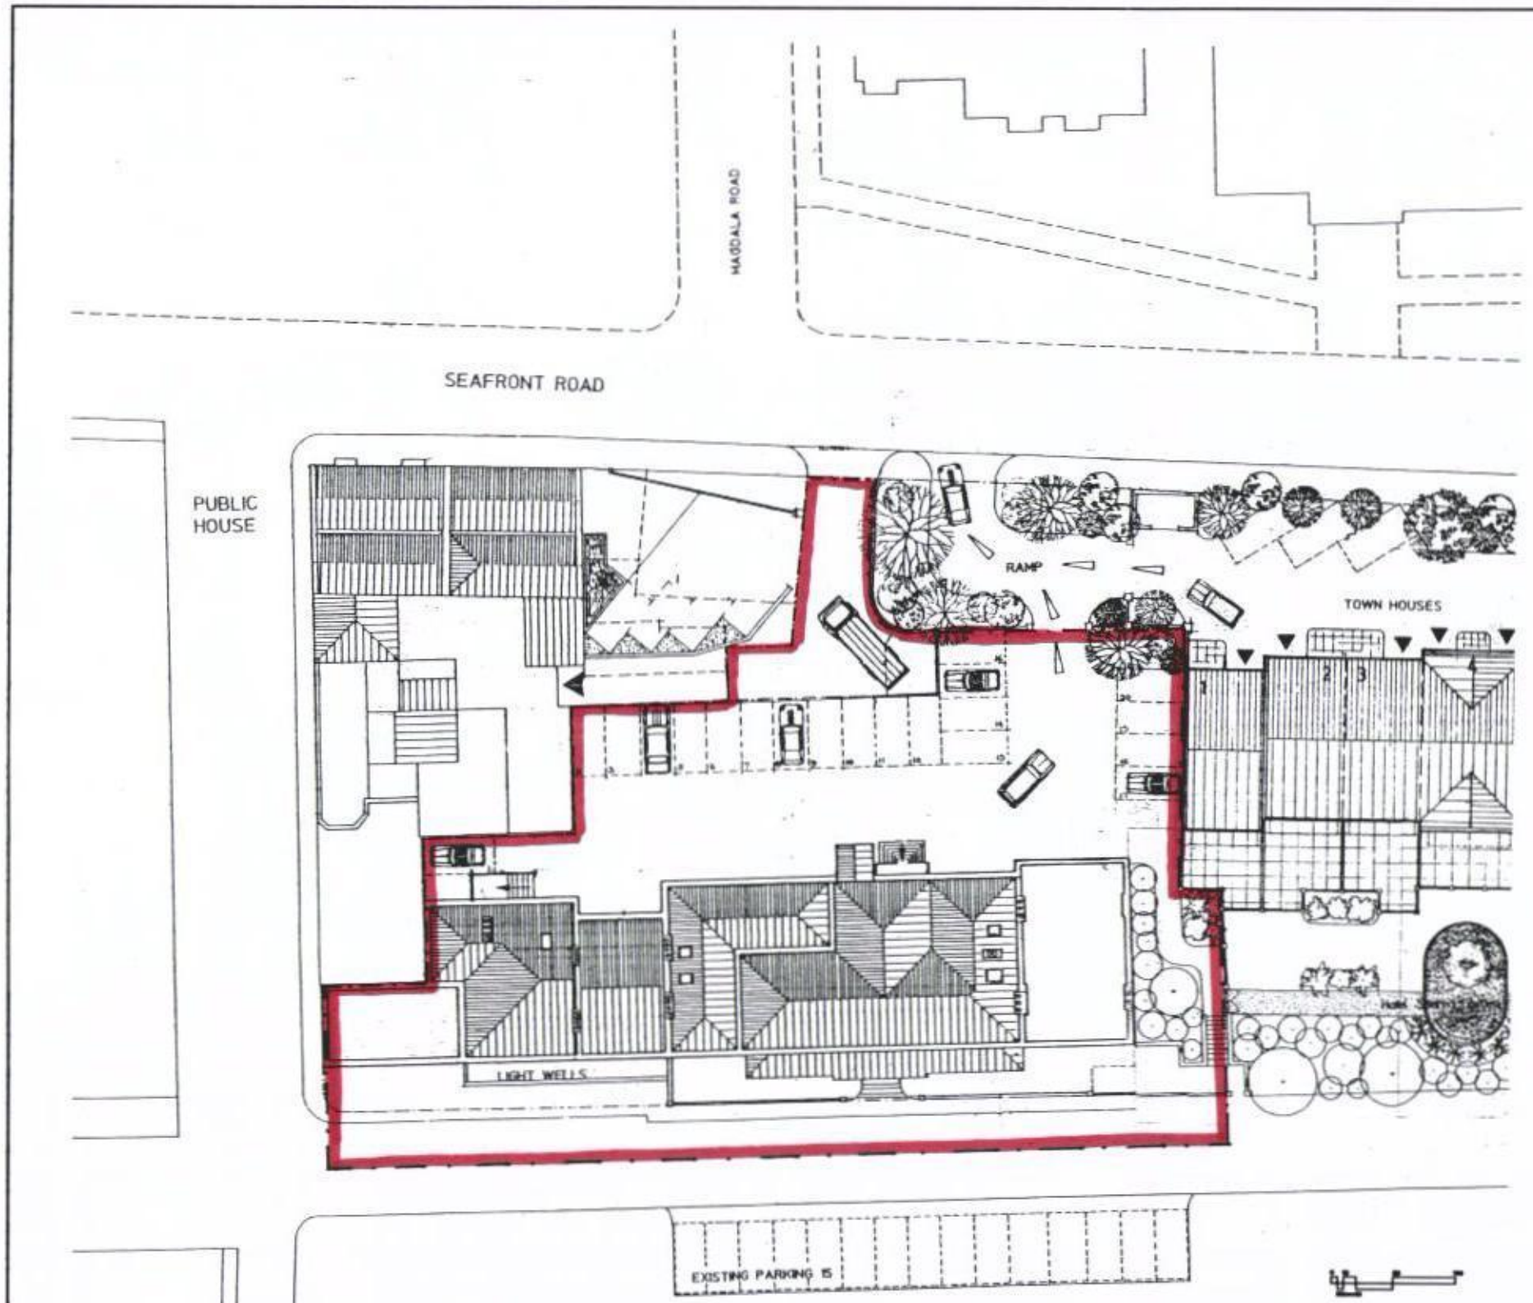

N

Flat 8/4
ROYAL APARTMENTS
HAYLING ISLAND

BLOCK PLAN

Martin Critchley
Consultants Ltd.
First Floor, 7 North Street
Havant, Hampshire, PO9 1PW
023 92 474 819
critchleyarchitect@hotmail.com

Scale 1:500 (A3) 1:200 (A1)
Drawn DLC
Date 02/01/97

Revisions
A

9348–315 O

HAVANT BOROUGH COUNCIL
11 NOV 2011
RECEIVED