


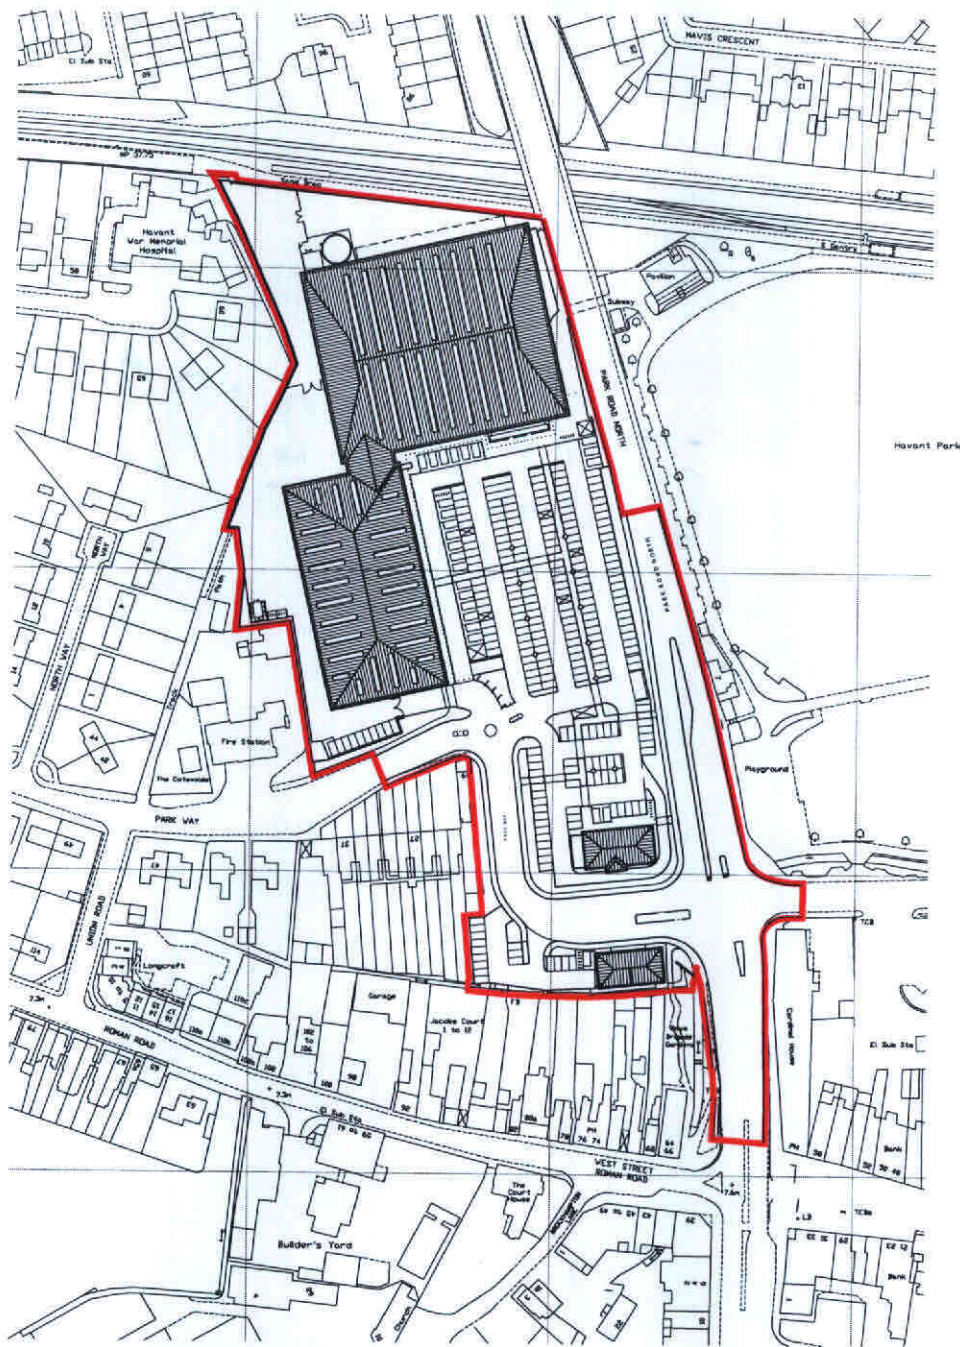

HAVANT BOROUGH
COUNCIL

12 APR 2007

RECEIVED

PLANNING

CLIENT

SEAWARD PROPERTIES

Rev Description

Date PM

REVISIONS

TITLE

CENTRAL RETAIL
HAVANT

HGP
ARCHITECTS

Site Location Plan

HGP Greentree Allchurch Evans Limited
Furzehill Farm, Wickham Road, Fareham, Hampshire, PO16 7JH, England
Tel: 01329 283225 Fax: 01329 237904 Email: email@hgp-architects.co.uk



HGP Greentree Allchurch Evans Ltd.
© Copyright Reserved 2003.
Do not scale - check dims. on site.

Scale : 1:1250

Date : 10/04/07

Drawn by : A.C.

Checked by : A.C.

Drawing No:

00.036.400

A	B	C	D	E	F	G	H
J	K	L	M	N	P	Q	R
S	T	U	V	W	X	Y	Z