




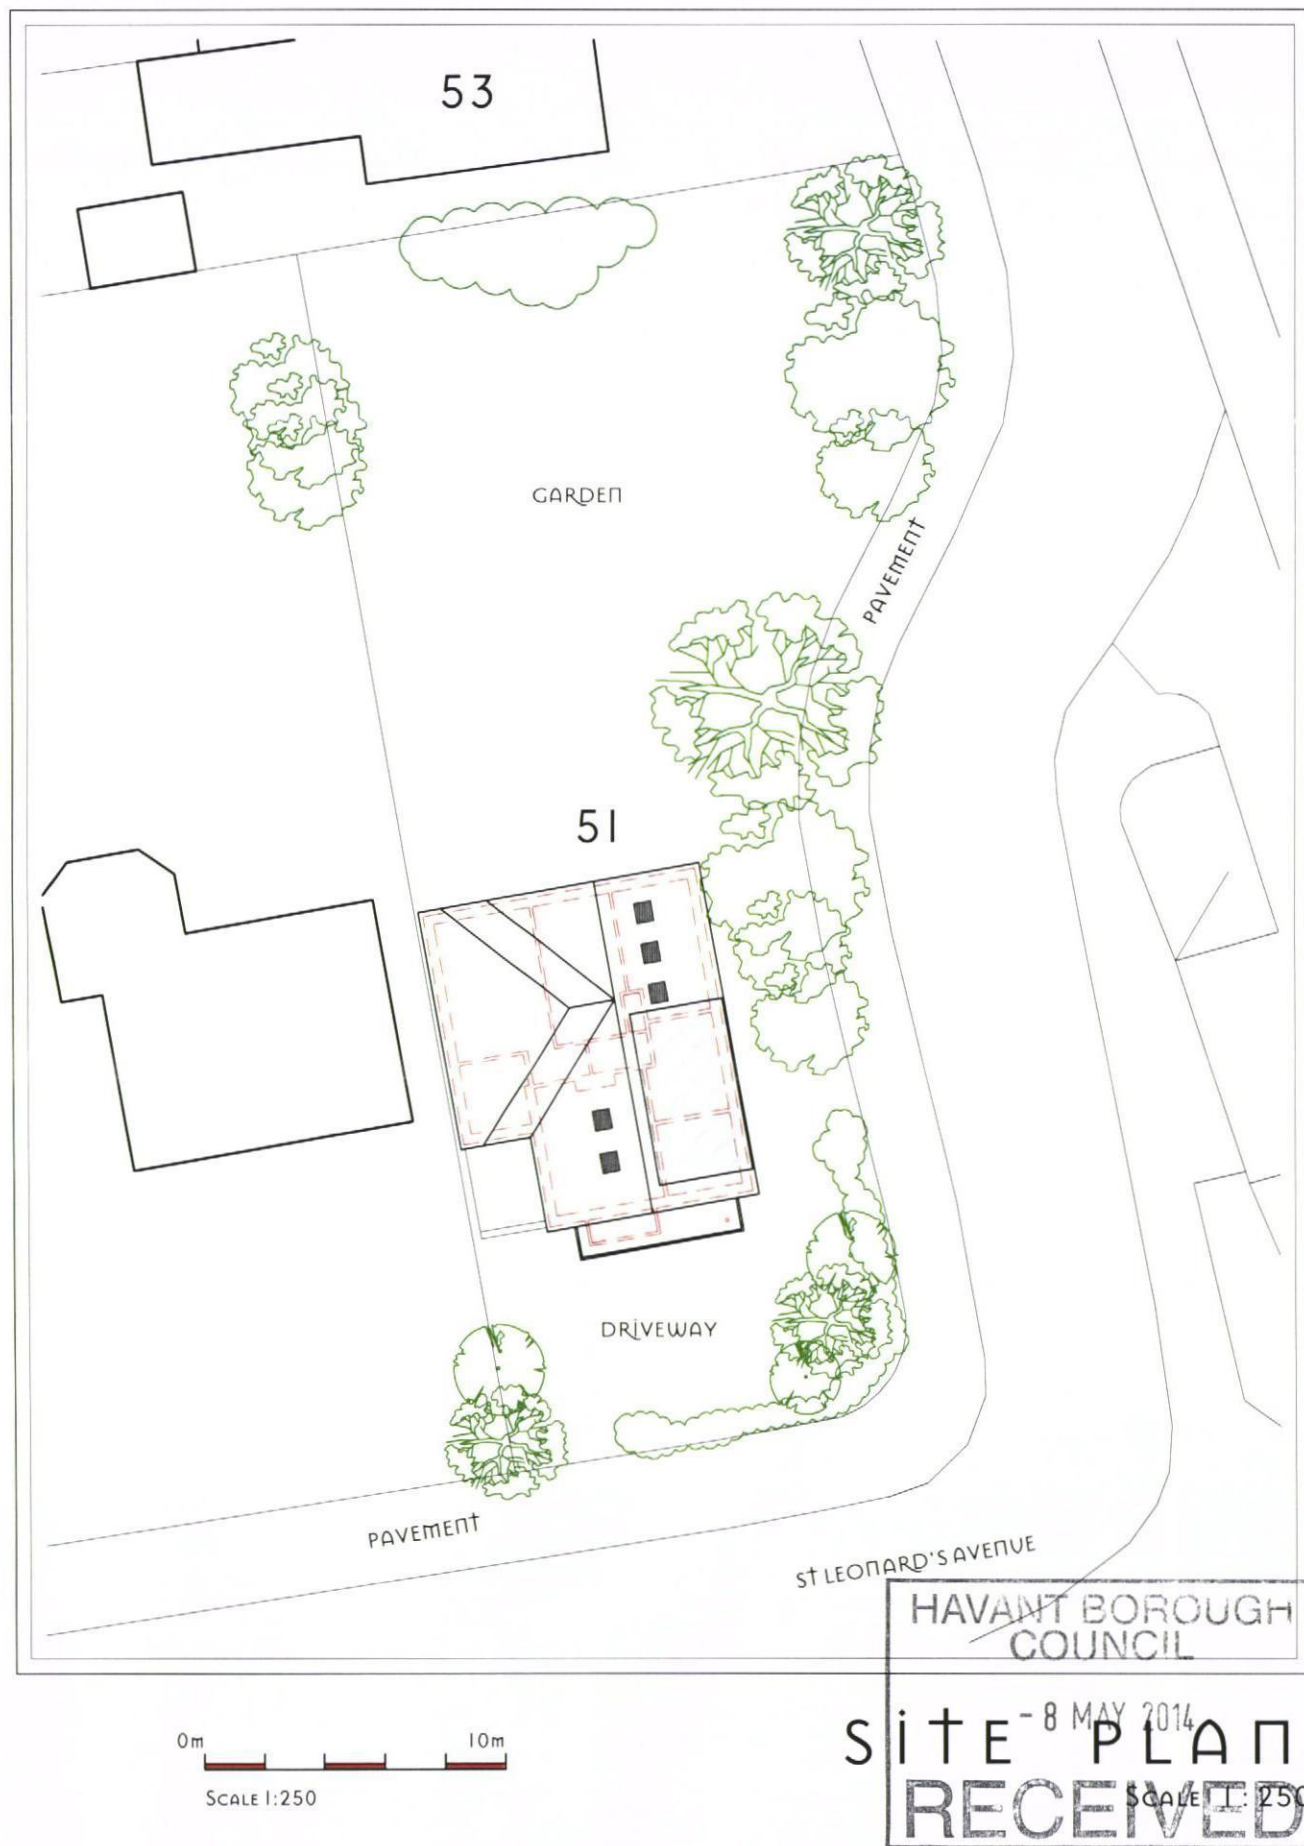


© CROWN COPYRIGHT 2008. ALL RIGHTS RESERVED. LICENCE NUMBER LG 0437

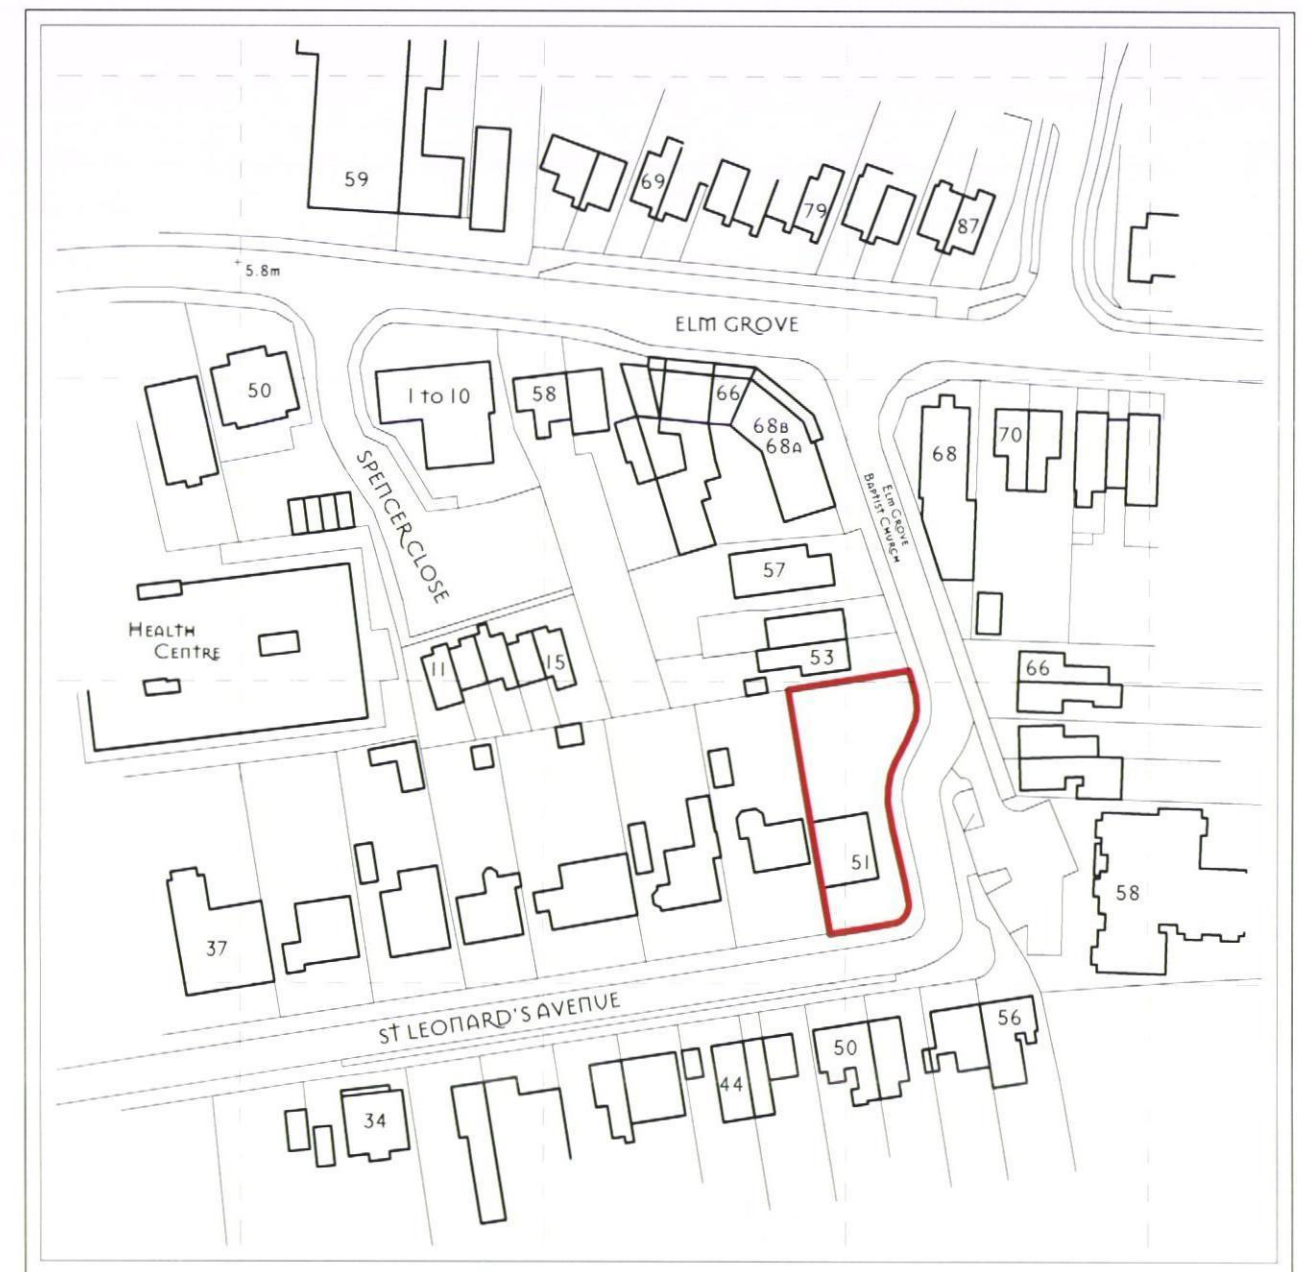

LOCATION PLAN

SCALE 1:1250

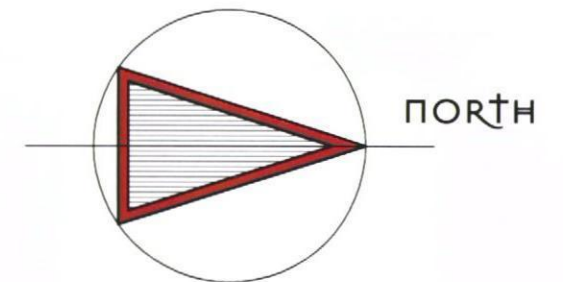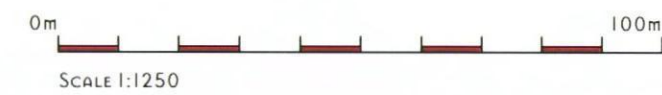

PROPOSED LOFT CONVERSION & DORMER TO 51 ST LEONARDS AVENUE, HAYLING ISLAND

DRAWING no. 100
SCALE 1:250 / 1:1250