


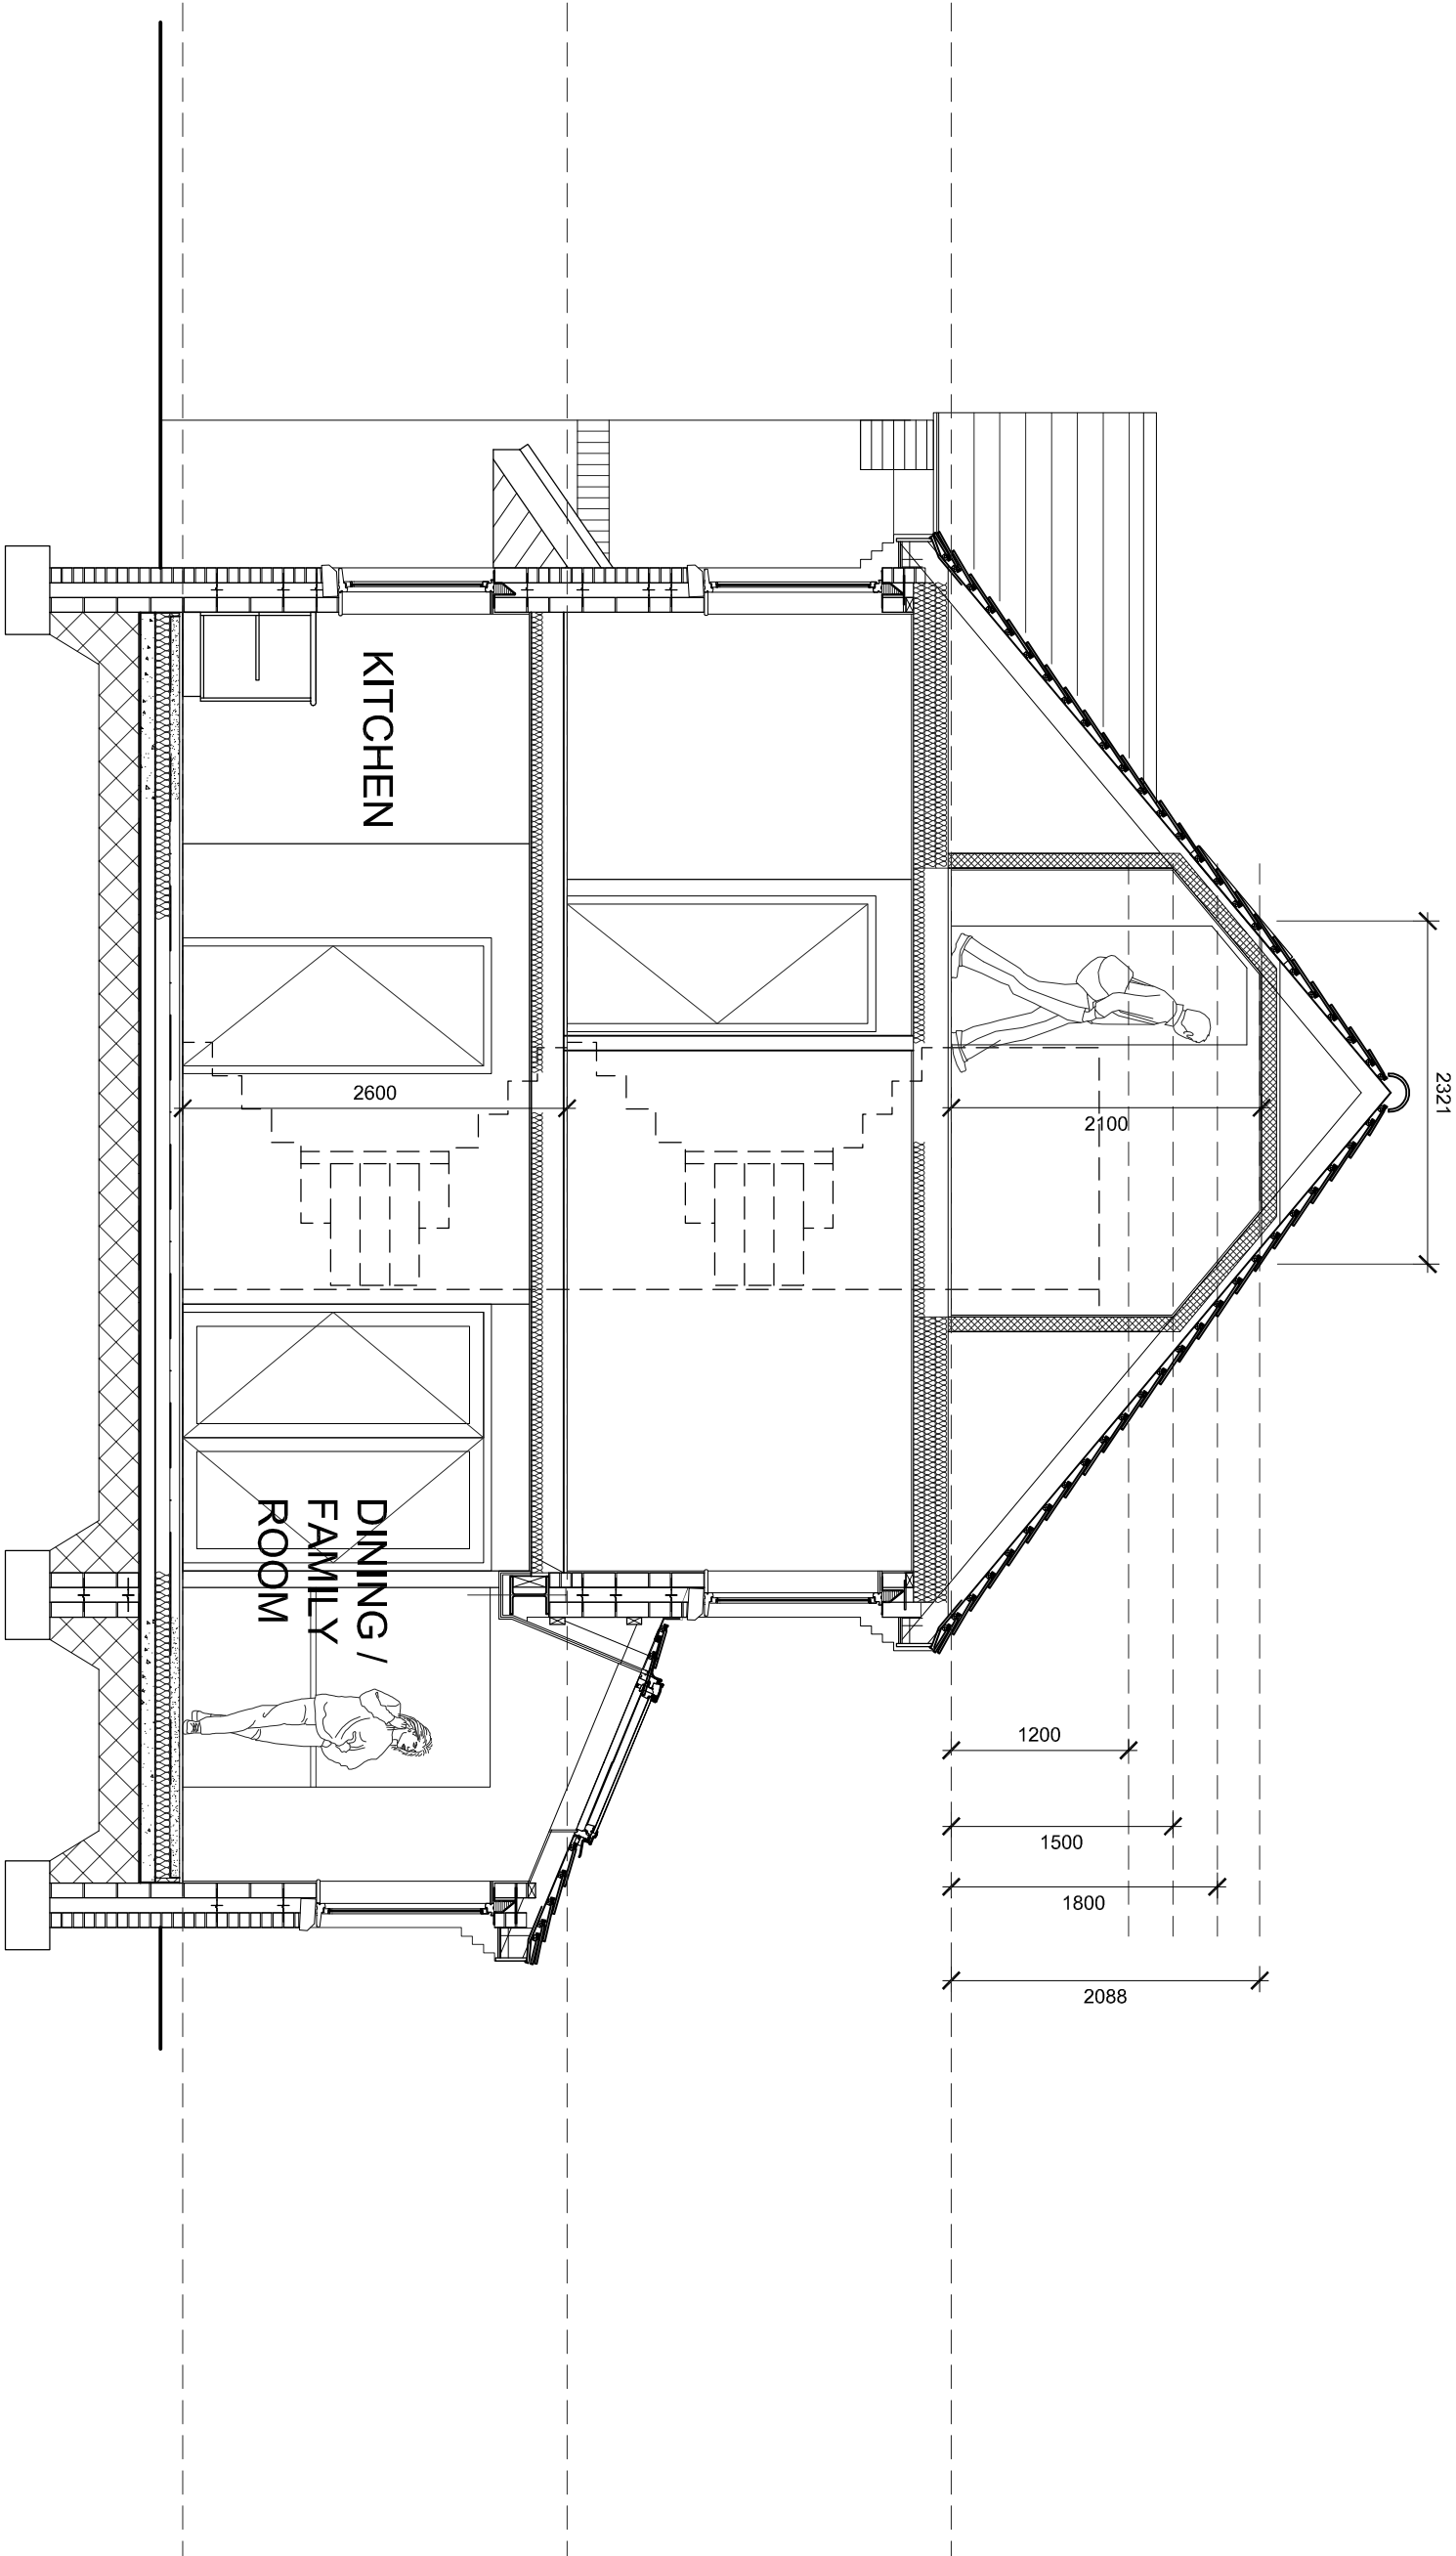

SCALING AND DIMENSIONS:
** CONTRACTORS MUST NOT SCALE FROM THIS DRAWING **
PLANNING DEPARTMENTS MAY SCALE FROM THE DRAWING FOR PLANNING PURPOSES. WE CANNOT ACCEPT RESPONSIBILITY FOR SCALED INACCURACIES.
All dimensions to be checked on site prior to commencement of any work.Notify designer of any discrepancies before ordering materials.

e-mail to : nicholsondsn@talktalk.net
Building Design - Fine Art & Design - Computer Graphics - Animation

Paul Nicholson

D e s i g n

36 Nichol Place, Colford St. Luke, Somerset TA4 1LD - tel: 01823 619 090

Rev.	Details	Date

Client :	Mr. M. Patterson
Project:	Leigh Road

Title :	PLOT 1- 4 Bed Detached. Section A - A as Proposed
---------	---

Scale	1:50	Drawing no.	0214 / 05
Date	Feb 6 2014		
Drawn by	pn		
Checked by	pn	Revision :	.

