


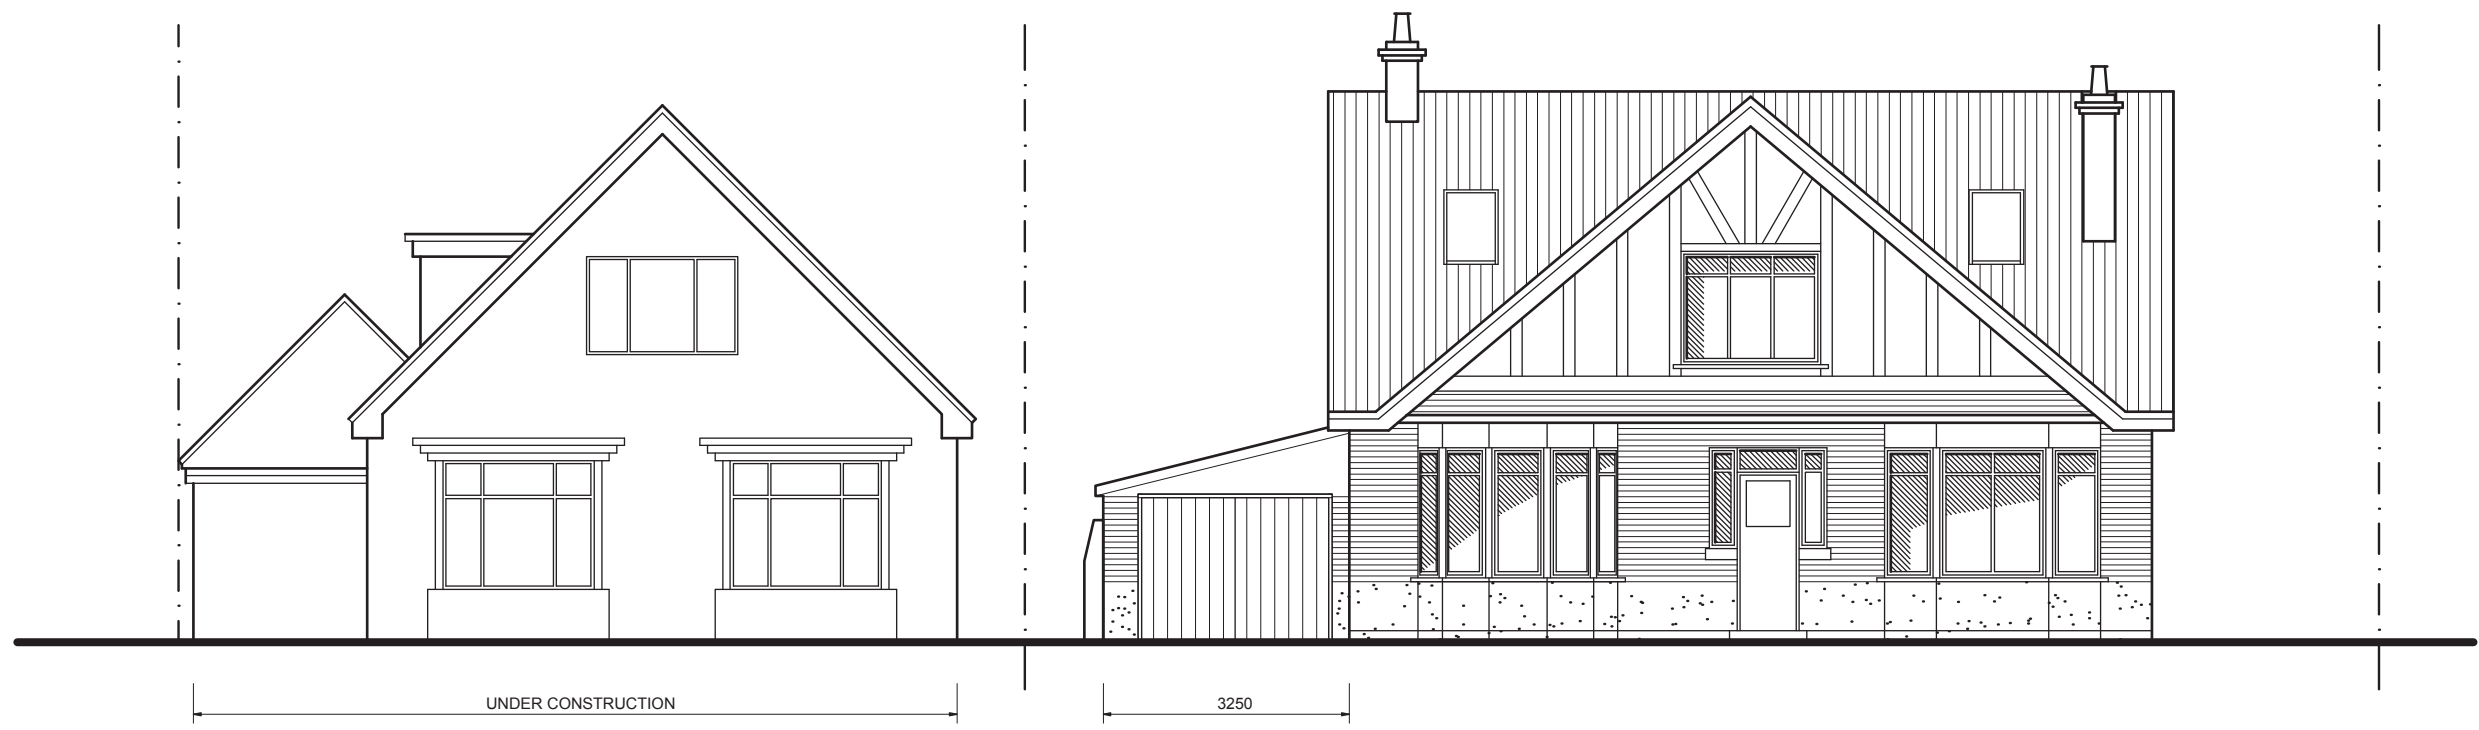

No.7

No.5

EAST

5 Beach Road
Emsworth
PO10 7JS

**EXISTING
STREET ELEVATION**

Scale 1:100 @ A3

Date: 15/11/2013

Drawing number: 003
Revision: A

