


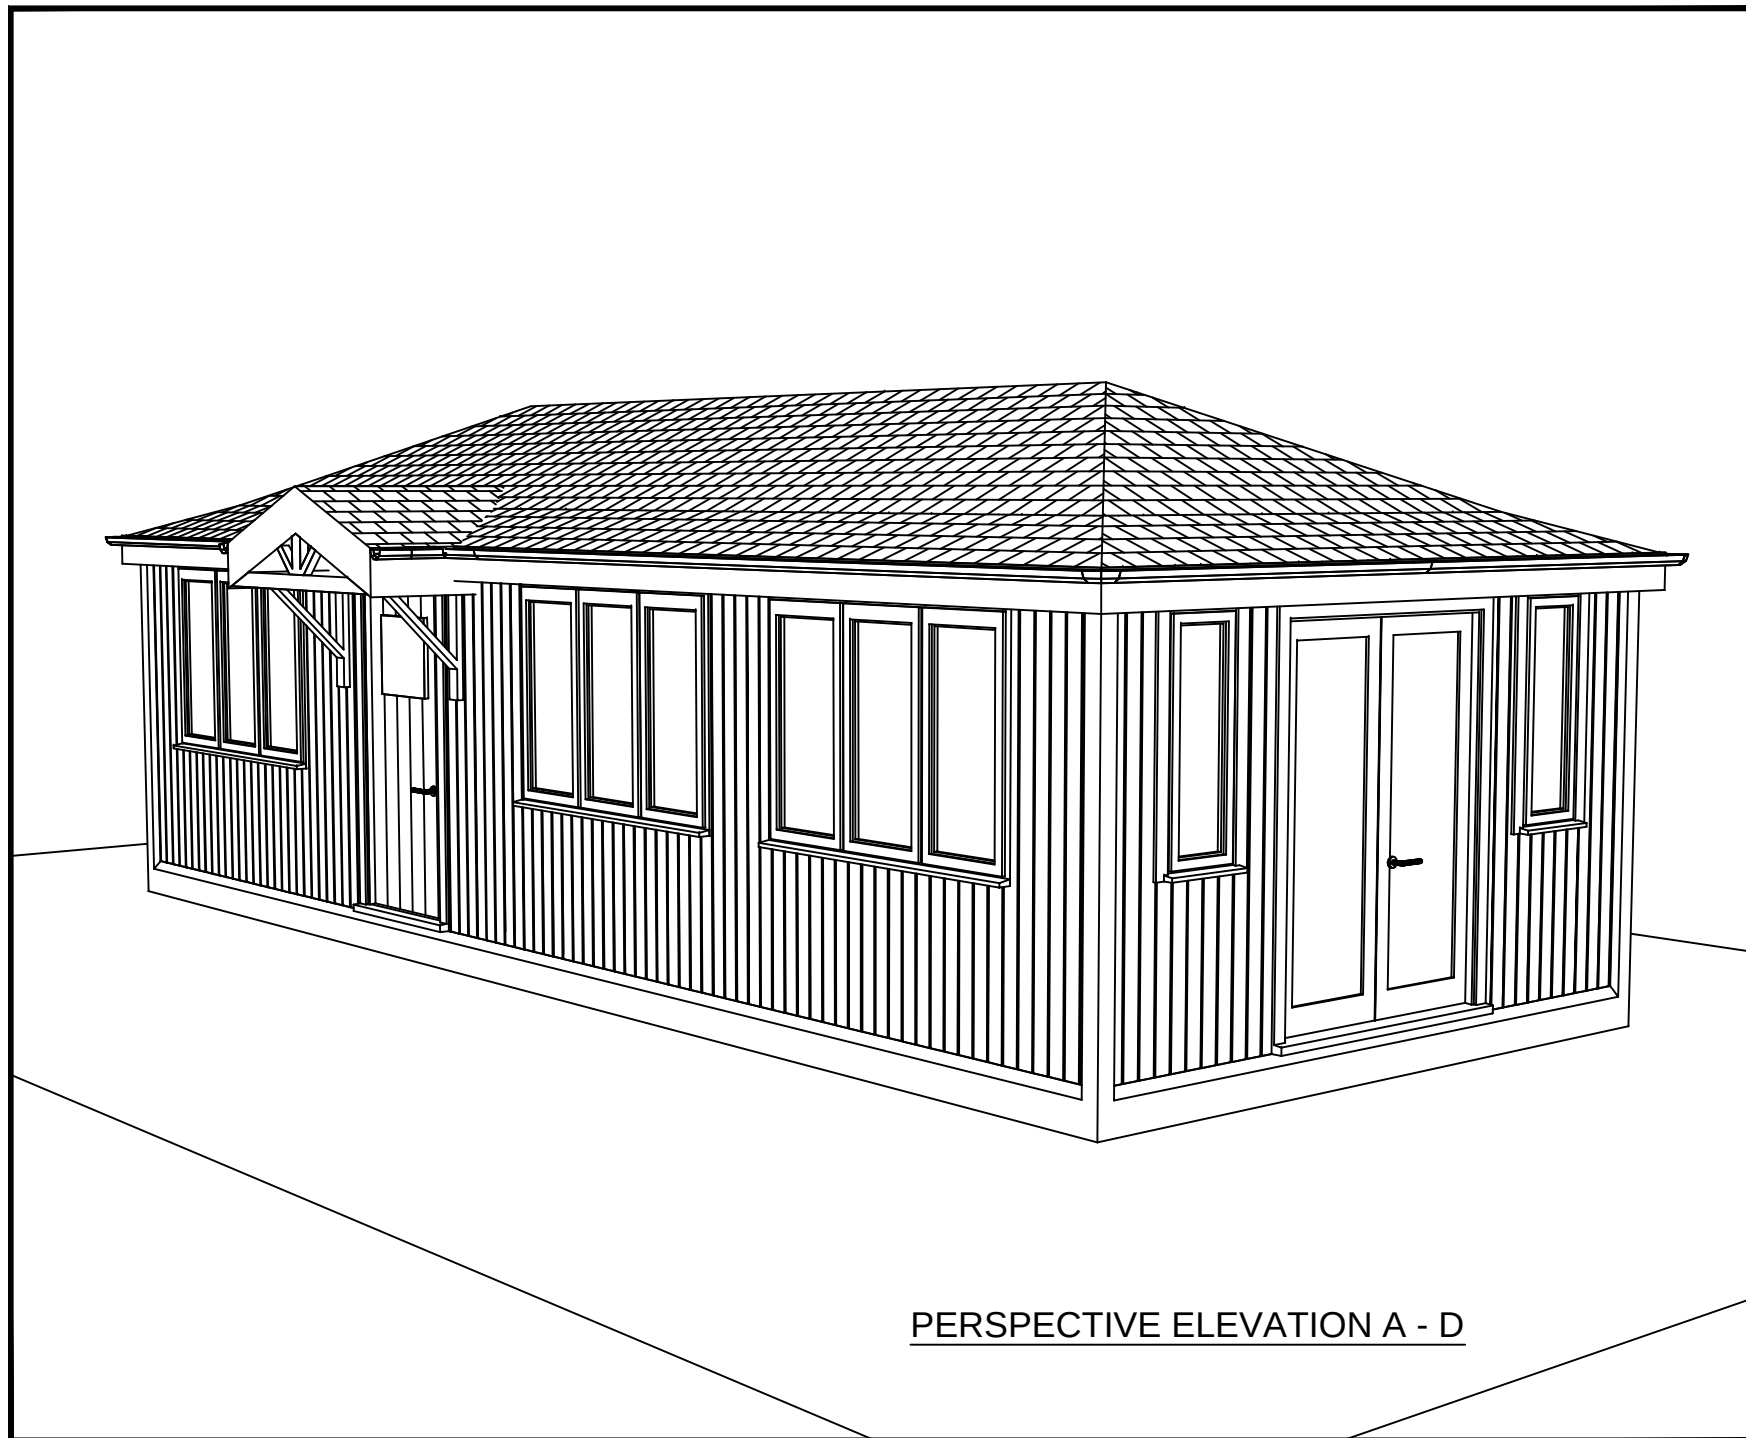

PERSPECTIVE ELEVATION A - D

NOTE

Written Dimensions are in all cases to be preferred to the scaled dimensions. Contractors, Sub-contractors and Suppliers MUST verify all dimensions on site.

Rev.	Description	Date	Drawn By:	Chkd:



HOMELODGE BUILDINGS LTD
KINGSWELL POINT
CRAWLEY
WINCHESTER
HAMPSHIRE
SO21 2 PU
TEL: 01962 881 480 • FAX: 01962 889 070

Client :

MR AND MRS WILLIAMS

Project/Drawing Title :

PERSPECTIVE VIEW

Drawn by :
R.L.

Checked by :
--

Signed off by :

Date : 05/06/13

Scale : NOT TO SCALE

Drawing No :

HL1815/PE

Rev. No :

1