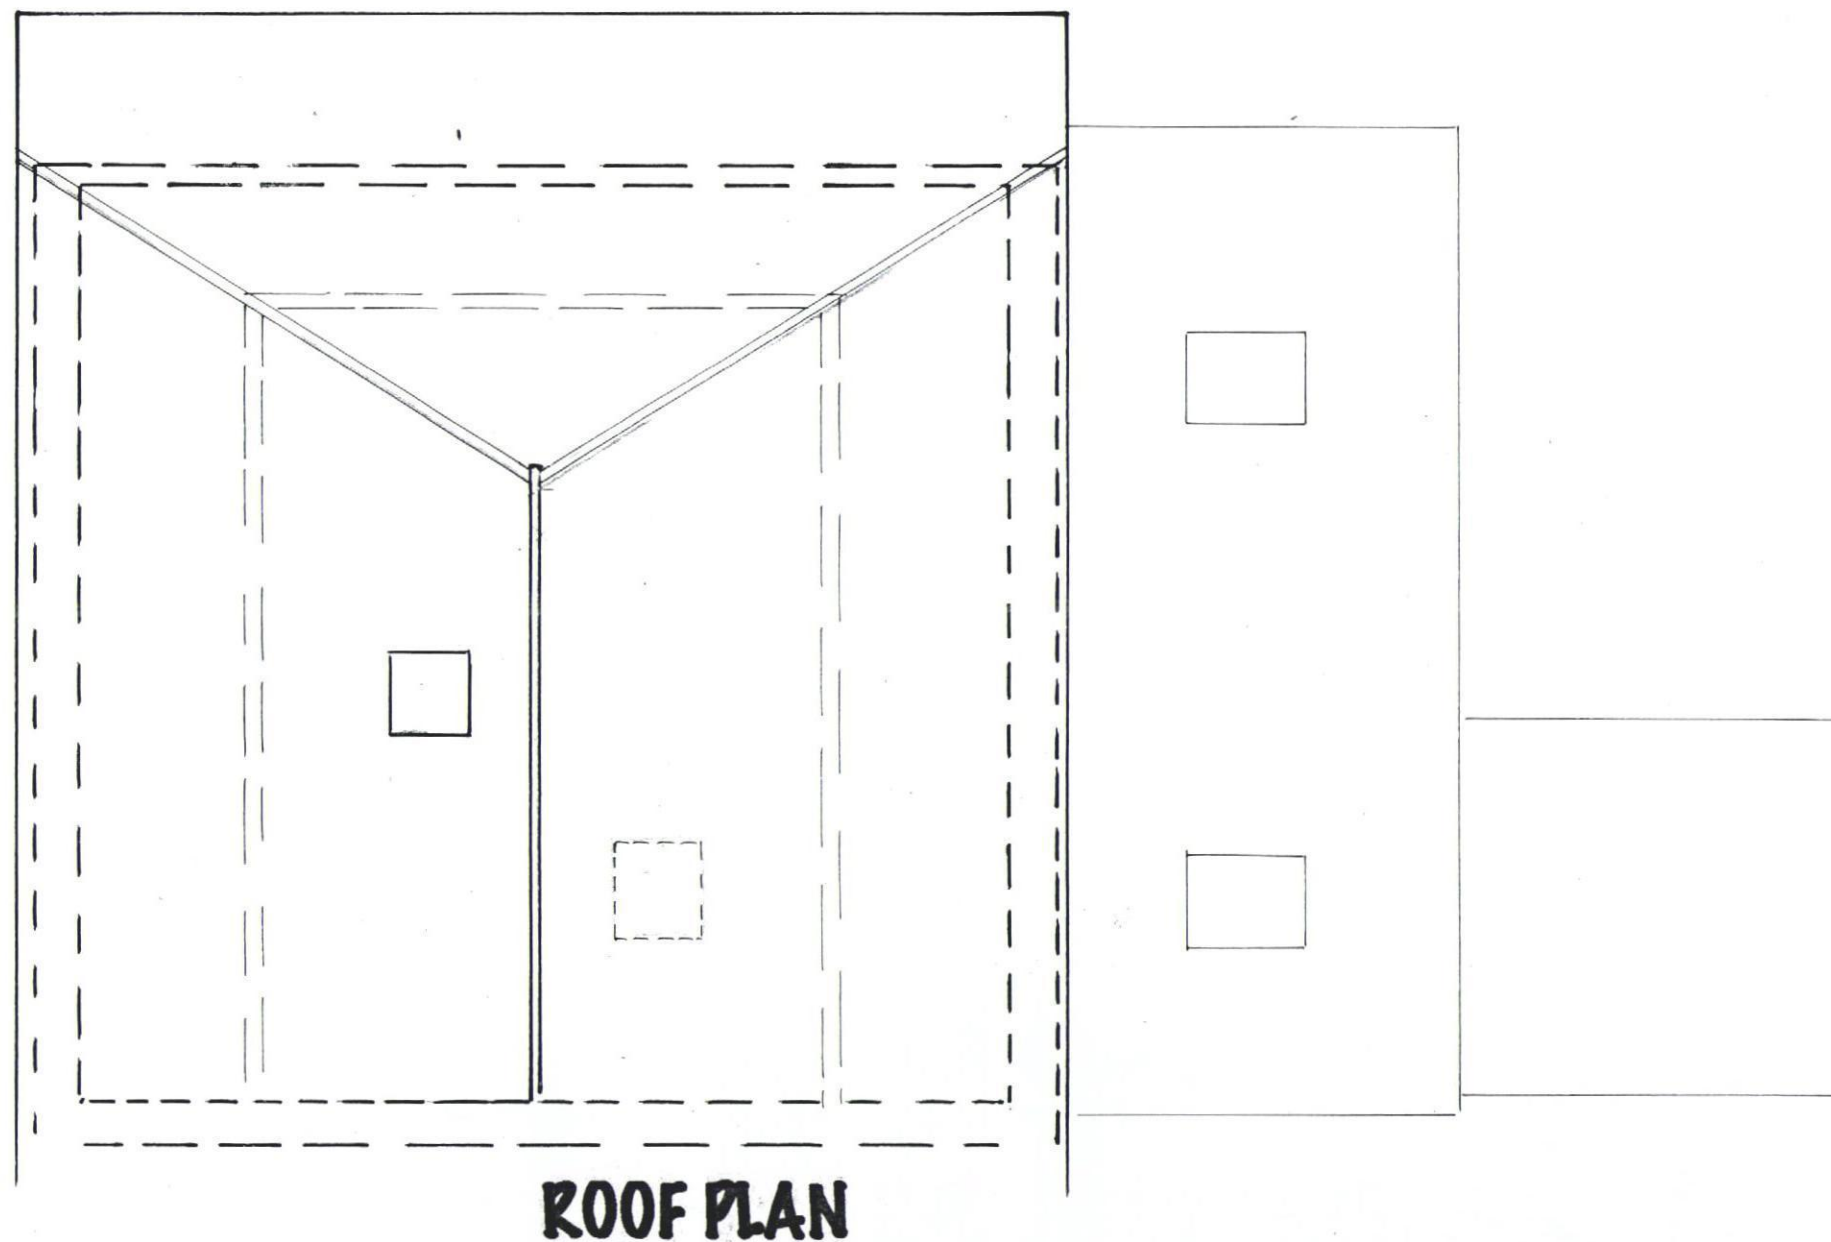


PROPOSED WORKS AT
33 Park Lane, Waterloooville, PO8 8AG

For: Mr. and Mrs.
Montgomery,
33 Park Lane
Waterlooville
PO8 8AG

Date: 2013

Scale: AS SHOWN
Drawn: KIM

No 4a

CREATIVE DESIGNS

Oaklea, Titchfield Lane,
Wickham, Portsmouth
PO17 5PQ Tel 01329 835992