



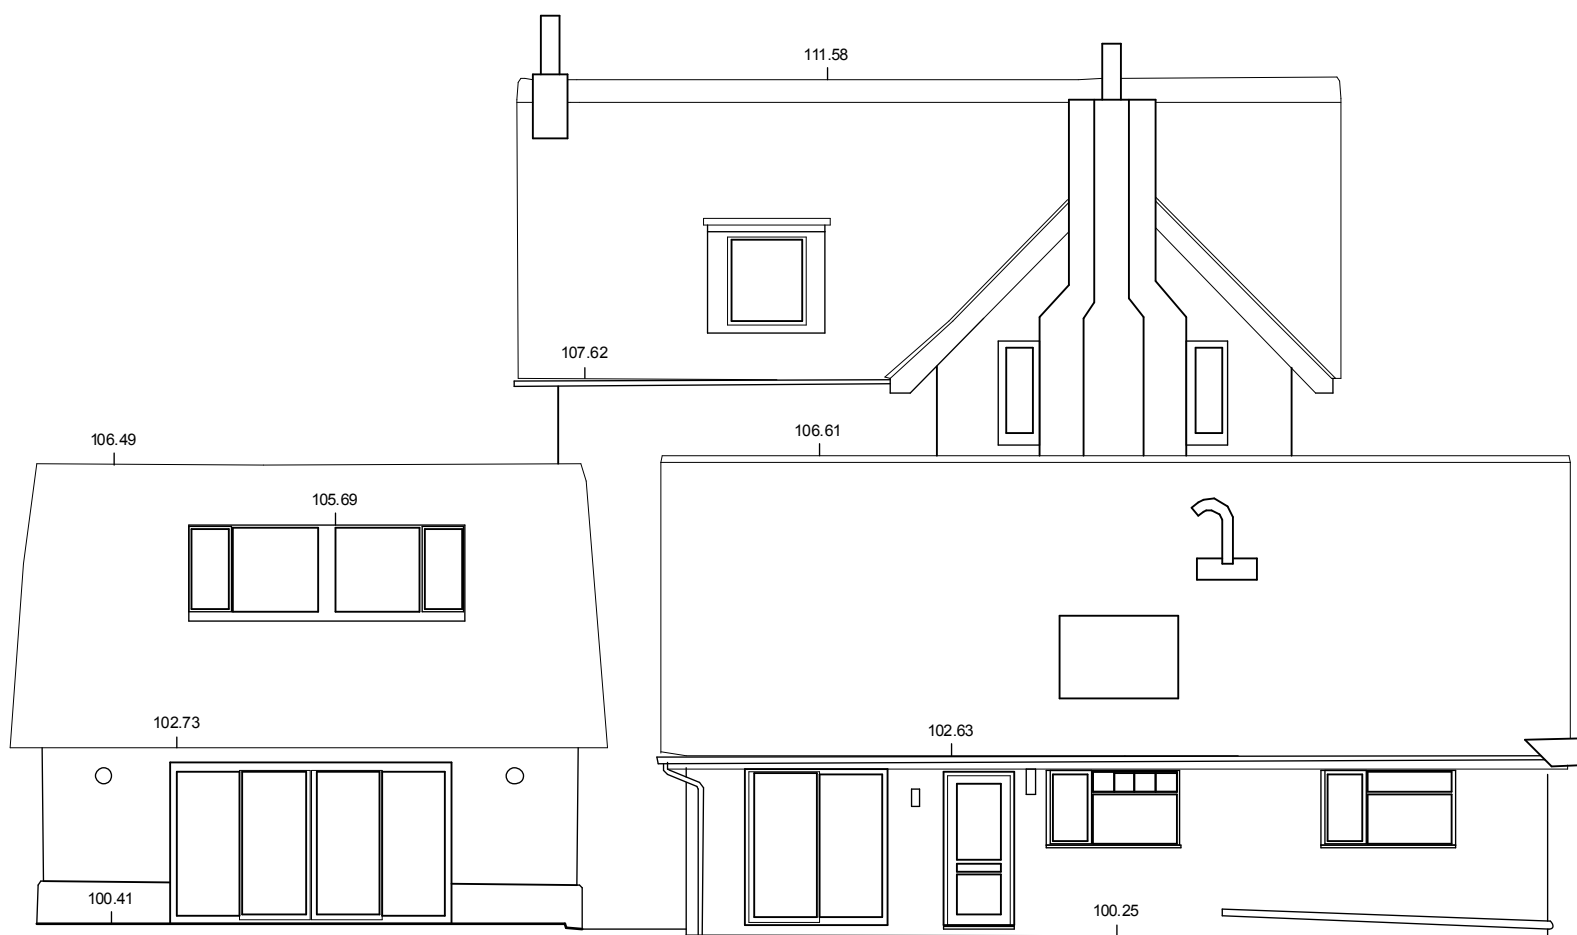

West Existing 1:100



East Existing 1:100

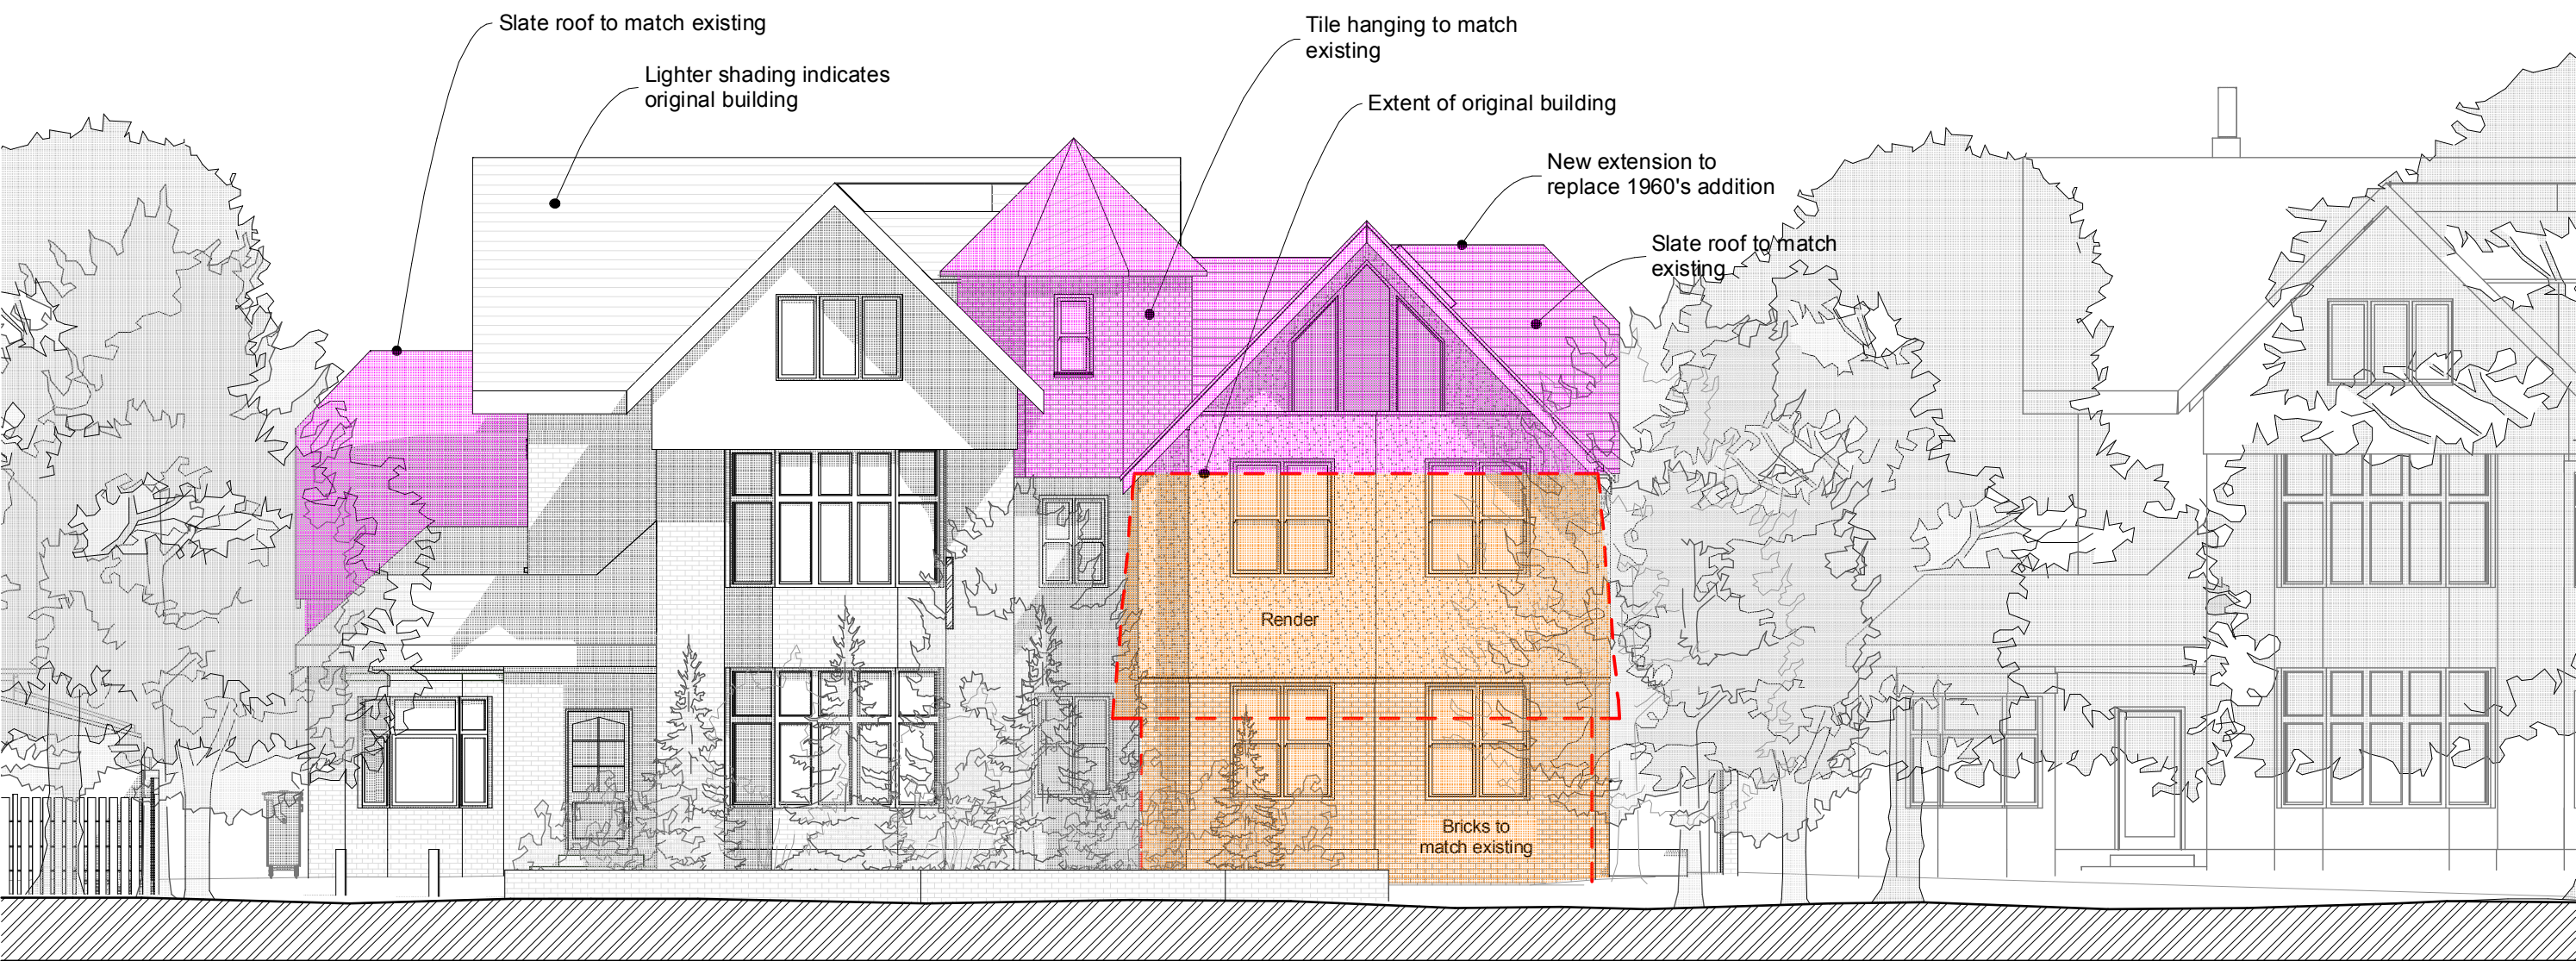

West Elevation 1:100



East Elevation 1:100

OUTLINE OF ADDITIONAL
BUILDING MASS INDICATED
BY PINK FILL

OUTLINE OF
REPLACEMENT BUILDING
MASS INDICATED BY
ORANGE FILL