



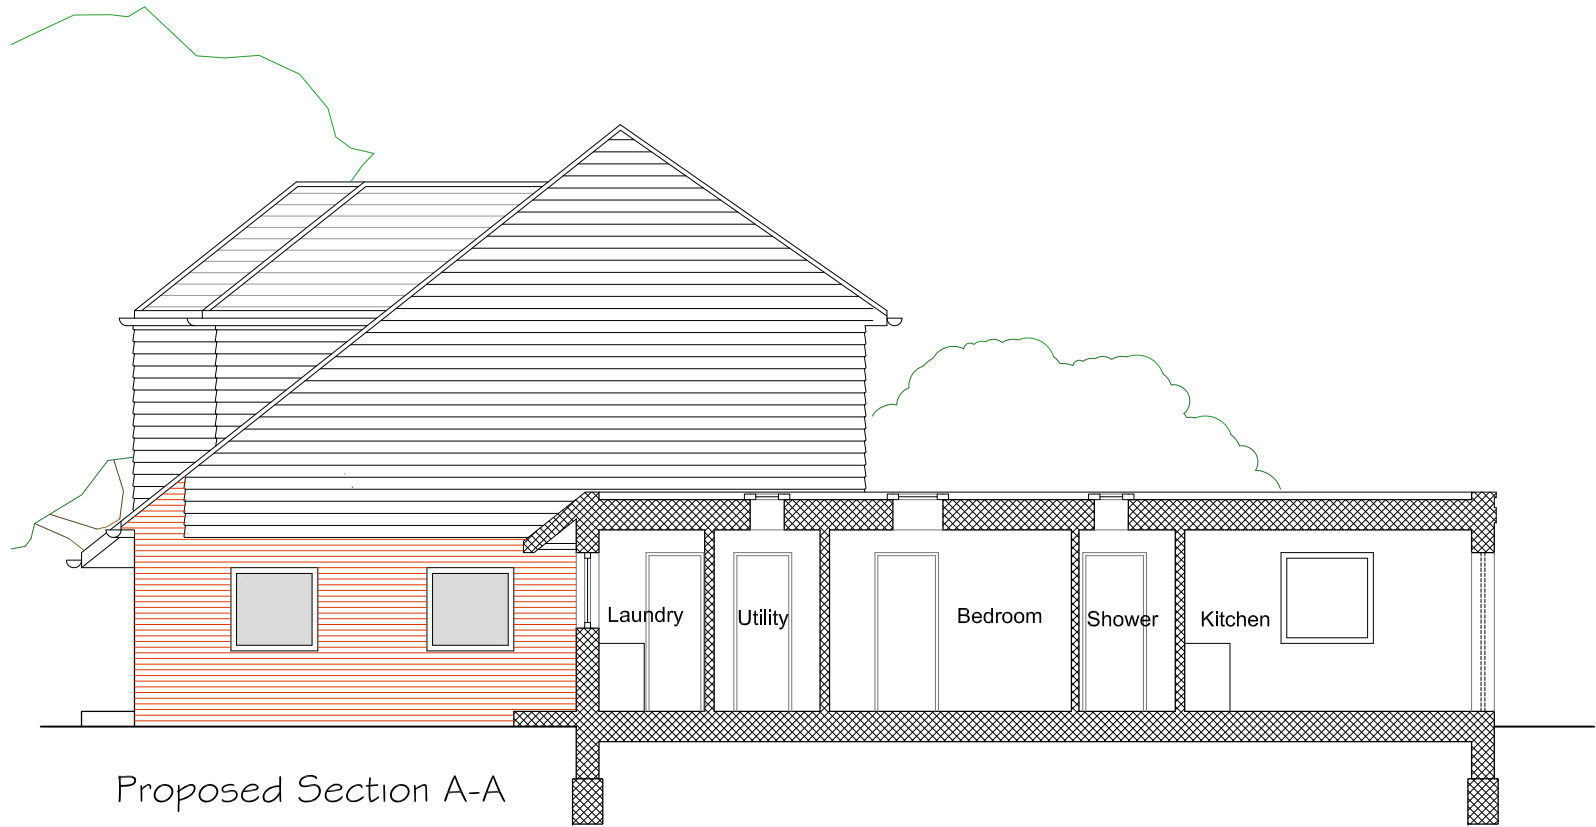

| Rev | Date     | Description | By | PM |
|-----|----------|-------------|----|----|
| A   | 20.02.15 | First Issue | MS | MD |

REVISIONS

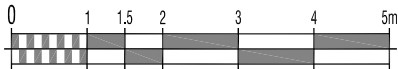

Design Team Studios LLP  
Copyright Reserved  
Check Dimensions on Site

© Crown copyright and database rights [2015]  
Ordnance Survey 0100031673  
© Local Government Information House Limited copyright and database rights [2015] 0100031673

DRAWING STATUS:  
Planning

REVISION:  
A

PROJECT  
3 Wyborn Close, Hayling Island,  
Hampshire PO11 9HY  
CLIENT  
Mr & Mrs Wright

Scale @ A3: 1:100  
Date : © Feb 2015

Drawn by : MS  
Checked by : MD

DRAWING TITLE  
Proposed Section A-A

DRAWING NUMBER:  
199P104\_A



City Office (Design Drawn)  
The Clock Tower, Great Southsea Street at Castle Road  
Southsea, Portsmouth, Hants, PO5 3BY  
Tel: 02392 837149

South Downs Office (iDraw)  
51 Catherington Lane, Hordean, Hants, PO8 9HT.  
Tel: 02392 346 530



E: info@designteamstudios.com  
W: www.designteamstudios.com