


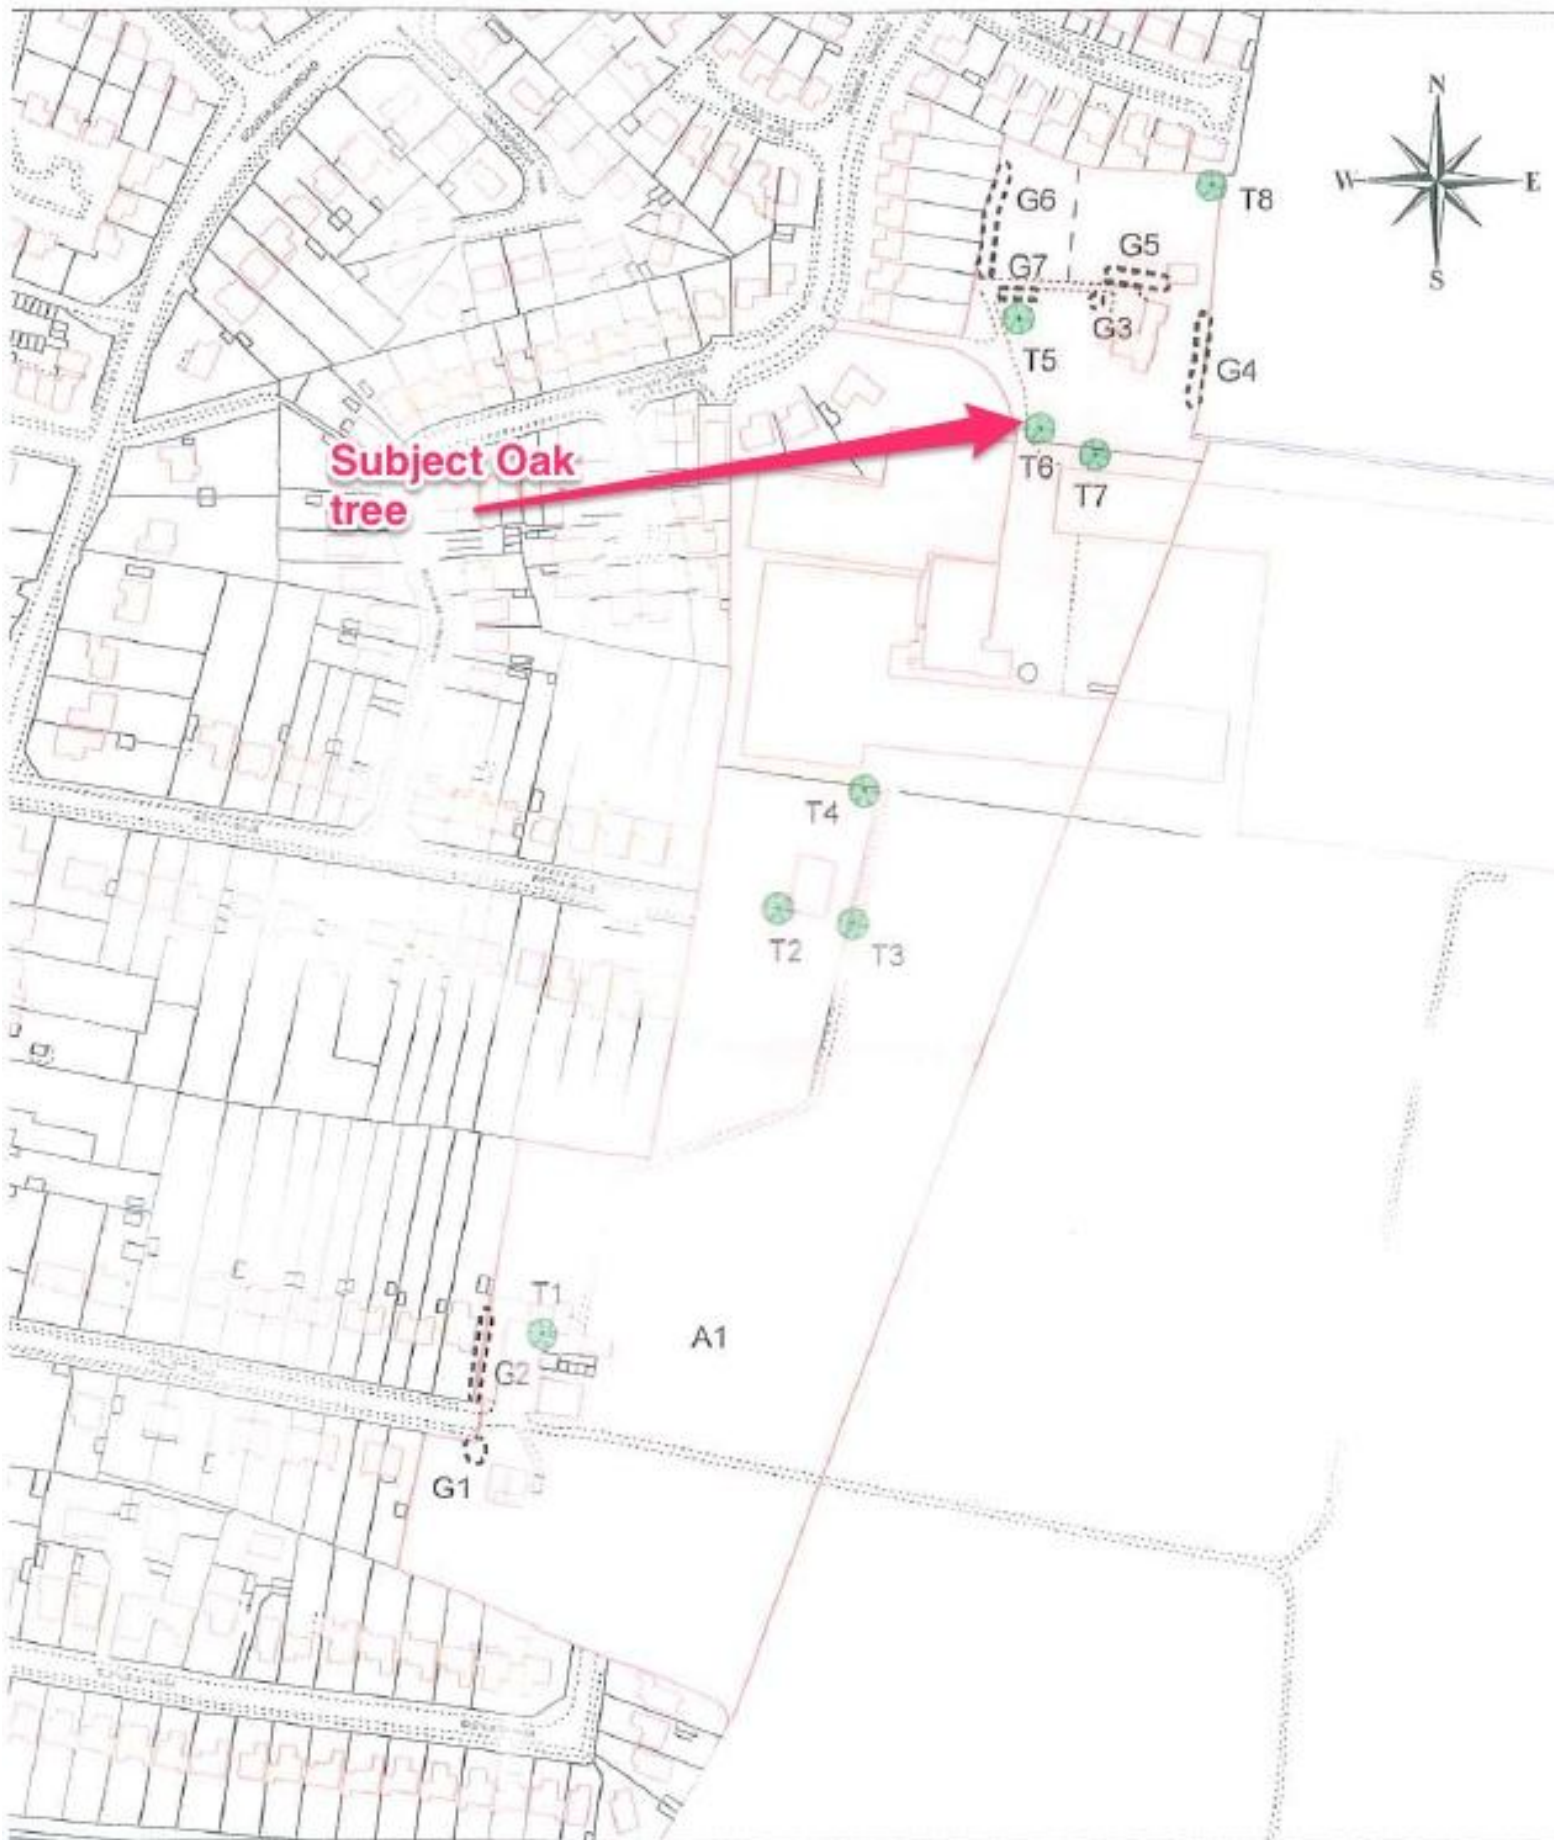

Title:

TPO 1927.
Land at Manor Farm and Copseys
Nursery, Havant,
Hampshire

Drawn By:

Scale: 1:2500

Drawing No:

Cleaner, Safer, More Prosperous

3 Road, Havant,
33 9247 4174

Havant
COUNCIL