
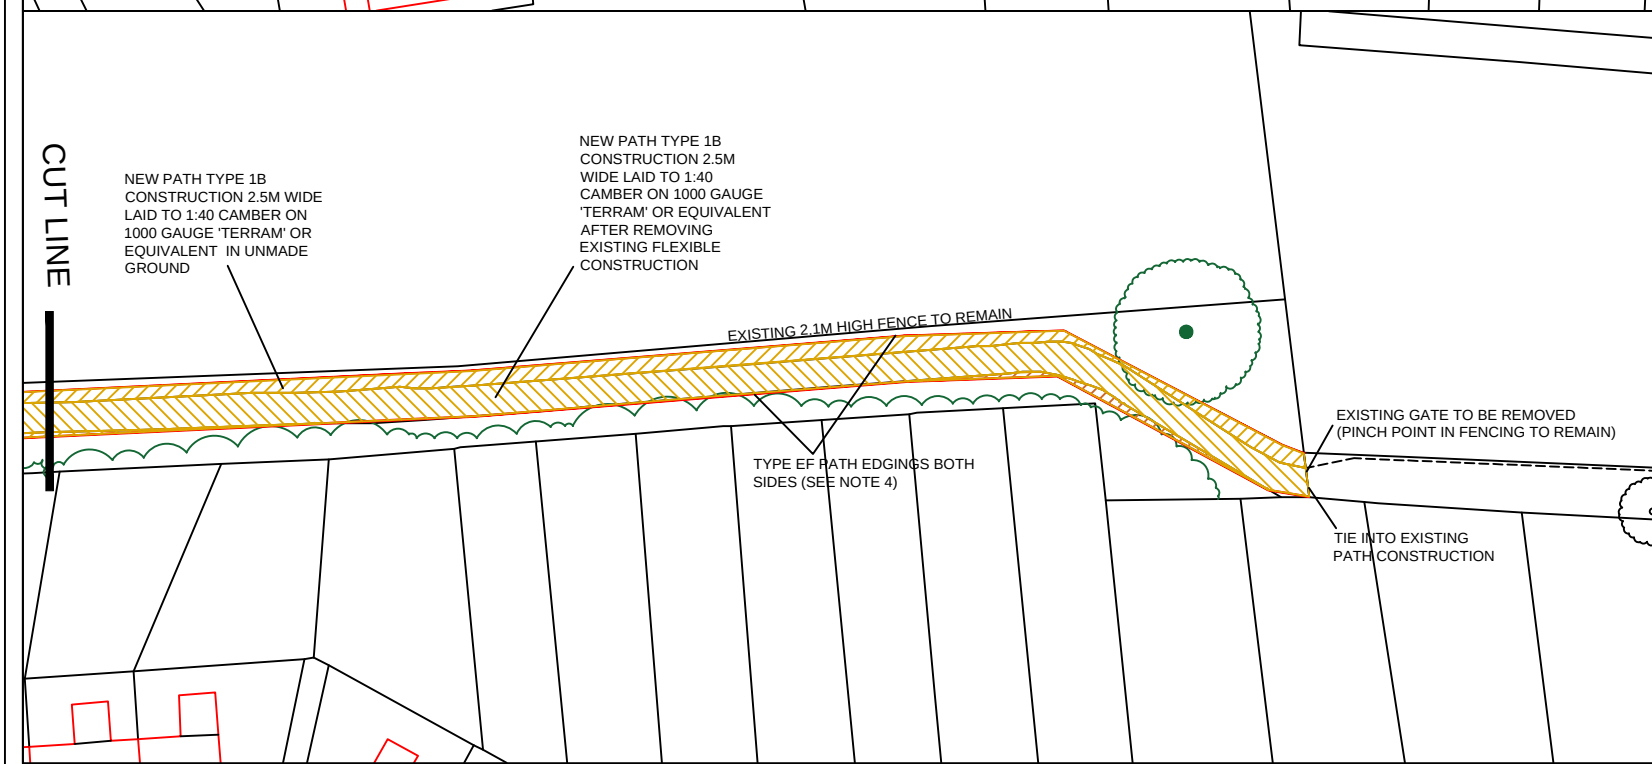


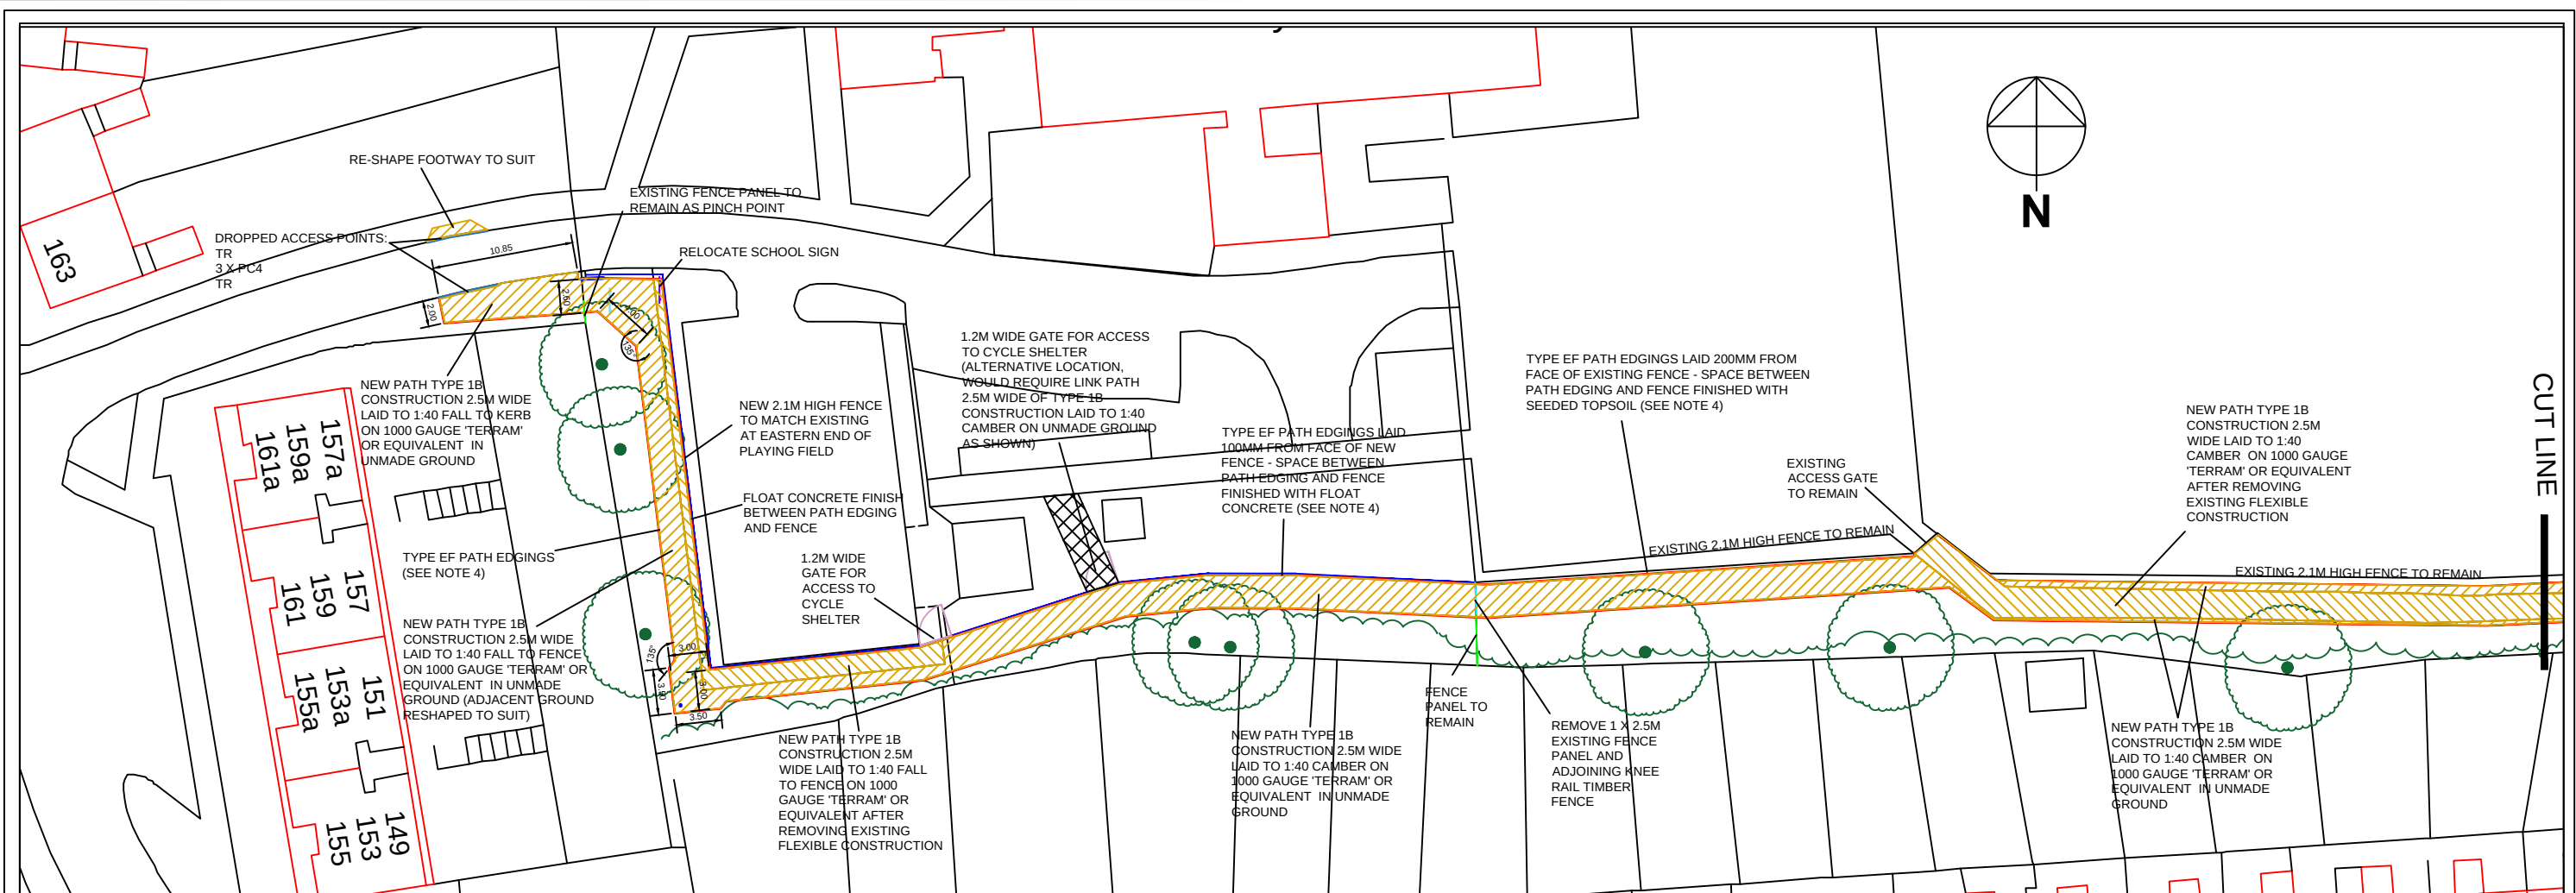

NOTES

1. ALL STANDARD CONSTRUCTION DETAILS AS DRAWINGS LOCATED ONLINE AT <http://www3.hants.gov.uk/engineering-services/developer-information/standard-details/std-details-index.htm>
2. DO NOT SCALE FROM THIS DRAWING
3. ALL SETTING OUT TO BE CONFIRMED ON SITE BEFORE EXCAVATION COMMENCES - PARTS OF ROUTE WILL BE DECIDED ON SITE TO REFLECT ADJACENT VEGETATION SPREAD
4. WORKS BELOW TREE CANOPY WILL REQUIRE HAND EXCAVATION AND TIMBER EDGINGS AS HCC DRG. HCC9/C/160B
5. GROUND ADJACENT TO NEW PATH TO BE RE-LEVELLED AS APPROPRIATE REFLECTING LOCATION OF TREES AND SHRUBS TO BE RETAINED

"REPRODUCED FROM THE ORDNANCE SURVEY MAPPING WITH THE PERMISSION OF THE CONTROLLER OF HER MAJESTY'S STATIONERY OFFICE. CROWN COPYRIGHT. UNAUTHORISED REPRODUCTION INFRINGES CROWN COPYRIGHT AND MAY LEAD TO PROSECUTION OR CIVIL PROCEEDINGS". "HAMPSHIRE COUNTY COUNCIL, 076651".

<									
--	--	--	--	--	--	--	--	--	--