



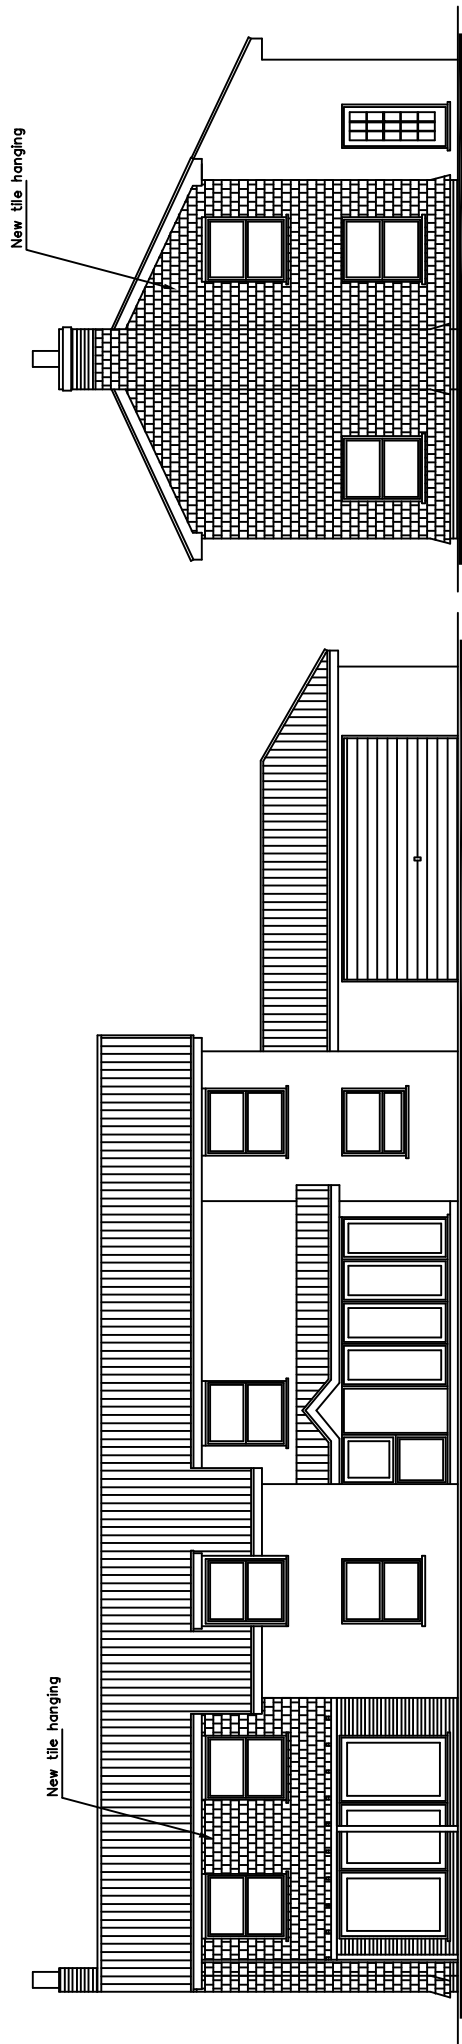

SOUTH

WEST

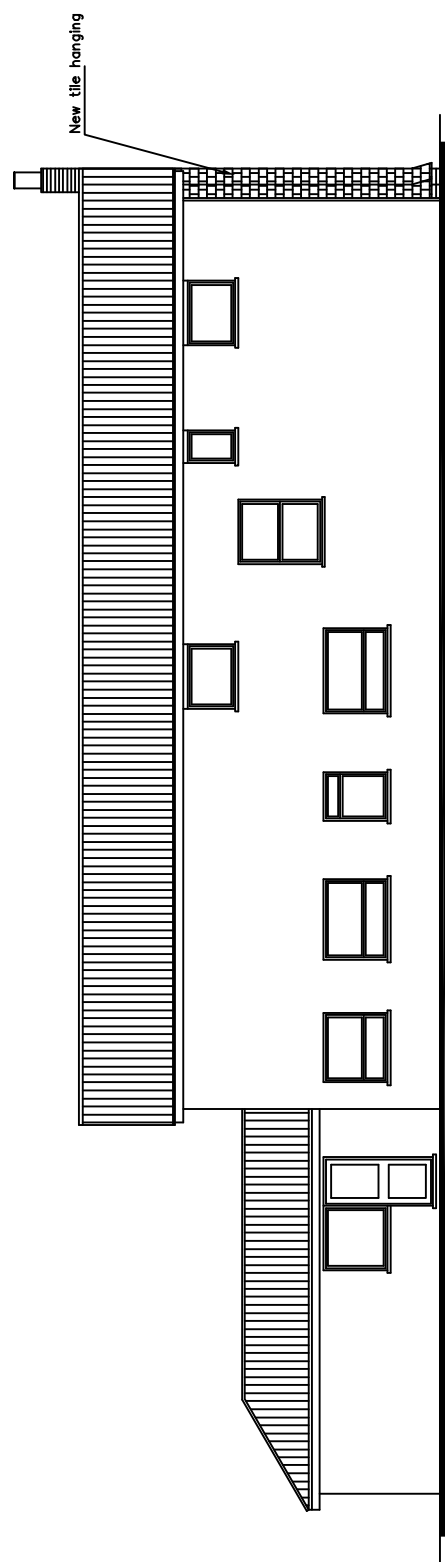

NORTH

The Brents
Hayling Island,
PO11 0RT
PROPOSED
ELEVATIONS

Martin Critchley
Chartered Architect
Haven1, Hempelins, PO9 1PW
023 92 474 919
critchleperichlect@aol.com

Scale A1 = 1:50 A3 = 1:100
Drawn 06/02/75
Drawn JSC

Revisions
A
B
C

1506-4020

