
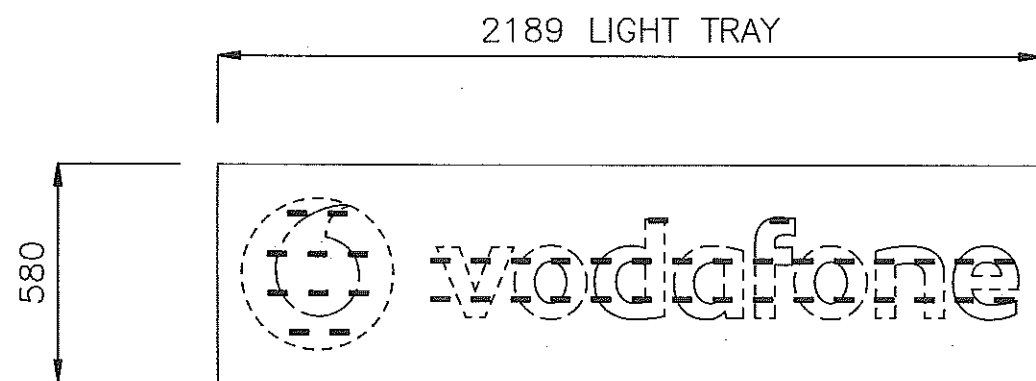


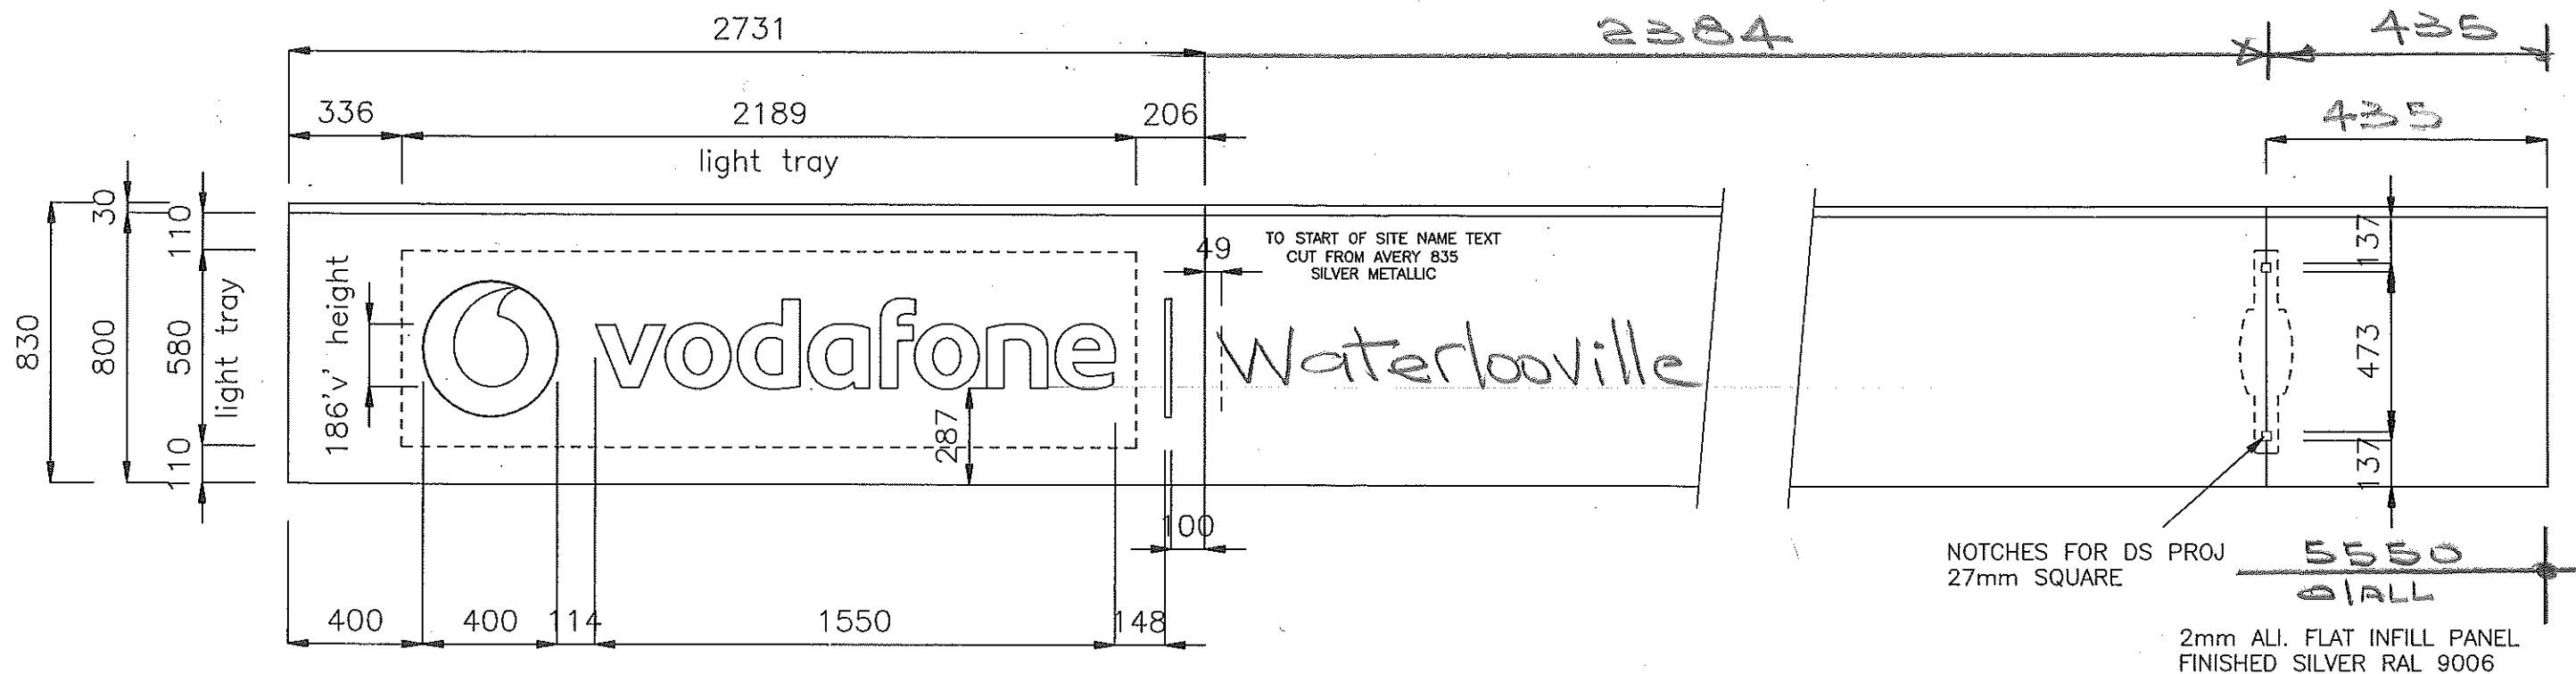

FASCIA 70mm DEEP 2mm ALI
PANELS & 2189x600mm LED
TRAY FIXED TO BACKGROUND

400mm DIA LOGO MOULDED
2mm PETG FACED & BACKED
IN DIGI-PRINT VINYL.

1549x270mm "vodafone"
TEXT STEP INLAID FLUSH
10mm OPAL 030 PX

DIVIDING LINE CUT FROM
10mm OPAL 030, SPRAYED
TO MATCH 'SLATE GREY' RAL
7015. BLACK VINYL TO BE
APPLIED TO THE REAR TO
OPAQUE.

ILLUMINATION BY 42-OFF P551 TRIDONIC SELECT
LED'S POWERED BY 1-OFF 35WATT 12V DRIVER.

BACKGROUND SIZE = 5550 x 1005

INFILL SIZES = 5550 x 235

ROUTER PROGRAM: (Smos folders) O:\\$ Vodafone\Standard Router Programs Oct
2014\Fascias\400mm logo 800mm panel illuminated.dxf


2.5mm ALI. FOLDED ROUTER
CUT FACE PANELS FINISHED
RED RAL 3020 SATIN

ILLUMINATION BY
TRIDONIC P551 LED'S.
FOLDED 1mm ALI LIGHTRAY
PRE-PAINTED WHITE

'VODAFONE' STEP INLAID
AND PUSHED THRU FROM
10MM OPAL 030 ACRYLIC.

2.5mm MOULDED CLEAR
ACRYLIC APPLIED WITH DIGITAL
PRINT TO FACE AND PRESS
MOULDED TO SHAPE.

3mm ALI. FIXING RAIL
FINISHED RED RAL 3020
SATIN 75mm X 50mm

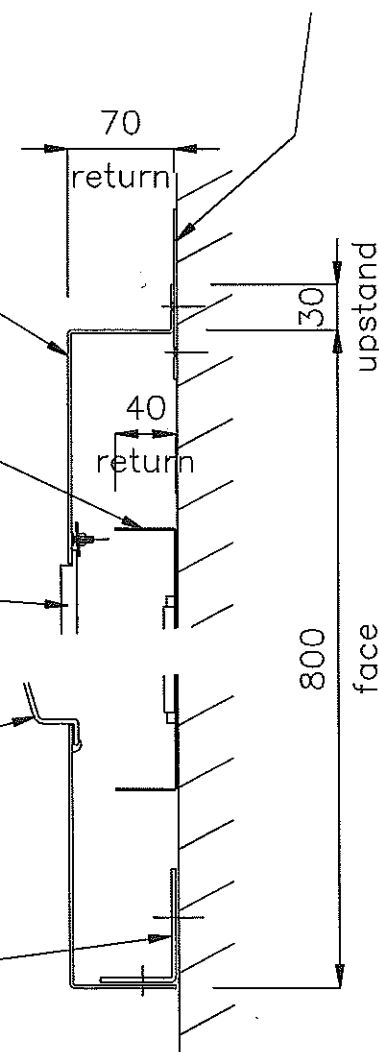

Signscope

24 LEIGH ROAD, HAINE INDUSTRIAL PARK
RAMSGATE, KENT, CT12 5EU.
TEL. 01843 850800 FAX. 01843 853537

COPYRIGHT.
This drawing is the property of SIGNSCOPE LTD
and copyright is reserved by them. The drawing is
issued on condition that it is not copied or
disclosed by or to any unauthorised persons without
the prior consent in writing of SIGNSCOPE LTD.
HEALTH & SAFETY NOTICE.
Before lifting a sign or elements of a sign, assess
the weight & size before attempting to lift.
If you have any doubts, discuss this with your line
manager as this may be a multi-person lift.

No	Date	Amendments
REVISIONS		

Title Vodafone - WATERLOOVILLE			Project 400mm logo		Job No 67039	
Date 08.10.14	Scale @ A3 1:20 1:5	Drawn Liam	Inspected	CAD Title Fascia	Dwg No	Revisions NONE

ROUTER BOX LTR PX DIGI PAINT VINYL SCREEN ASS DESP INST OSS