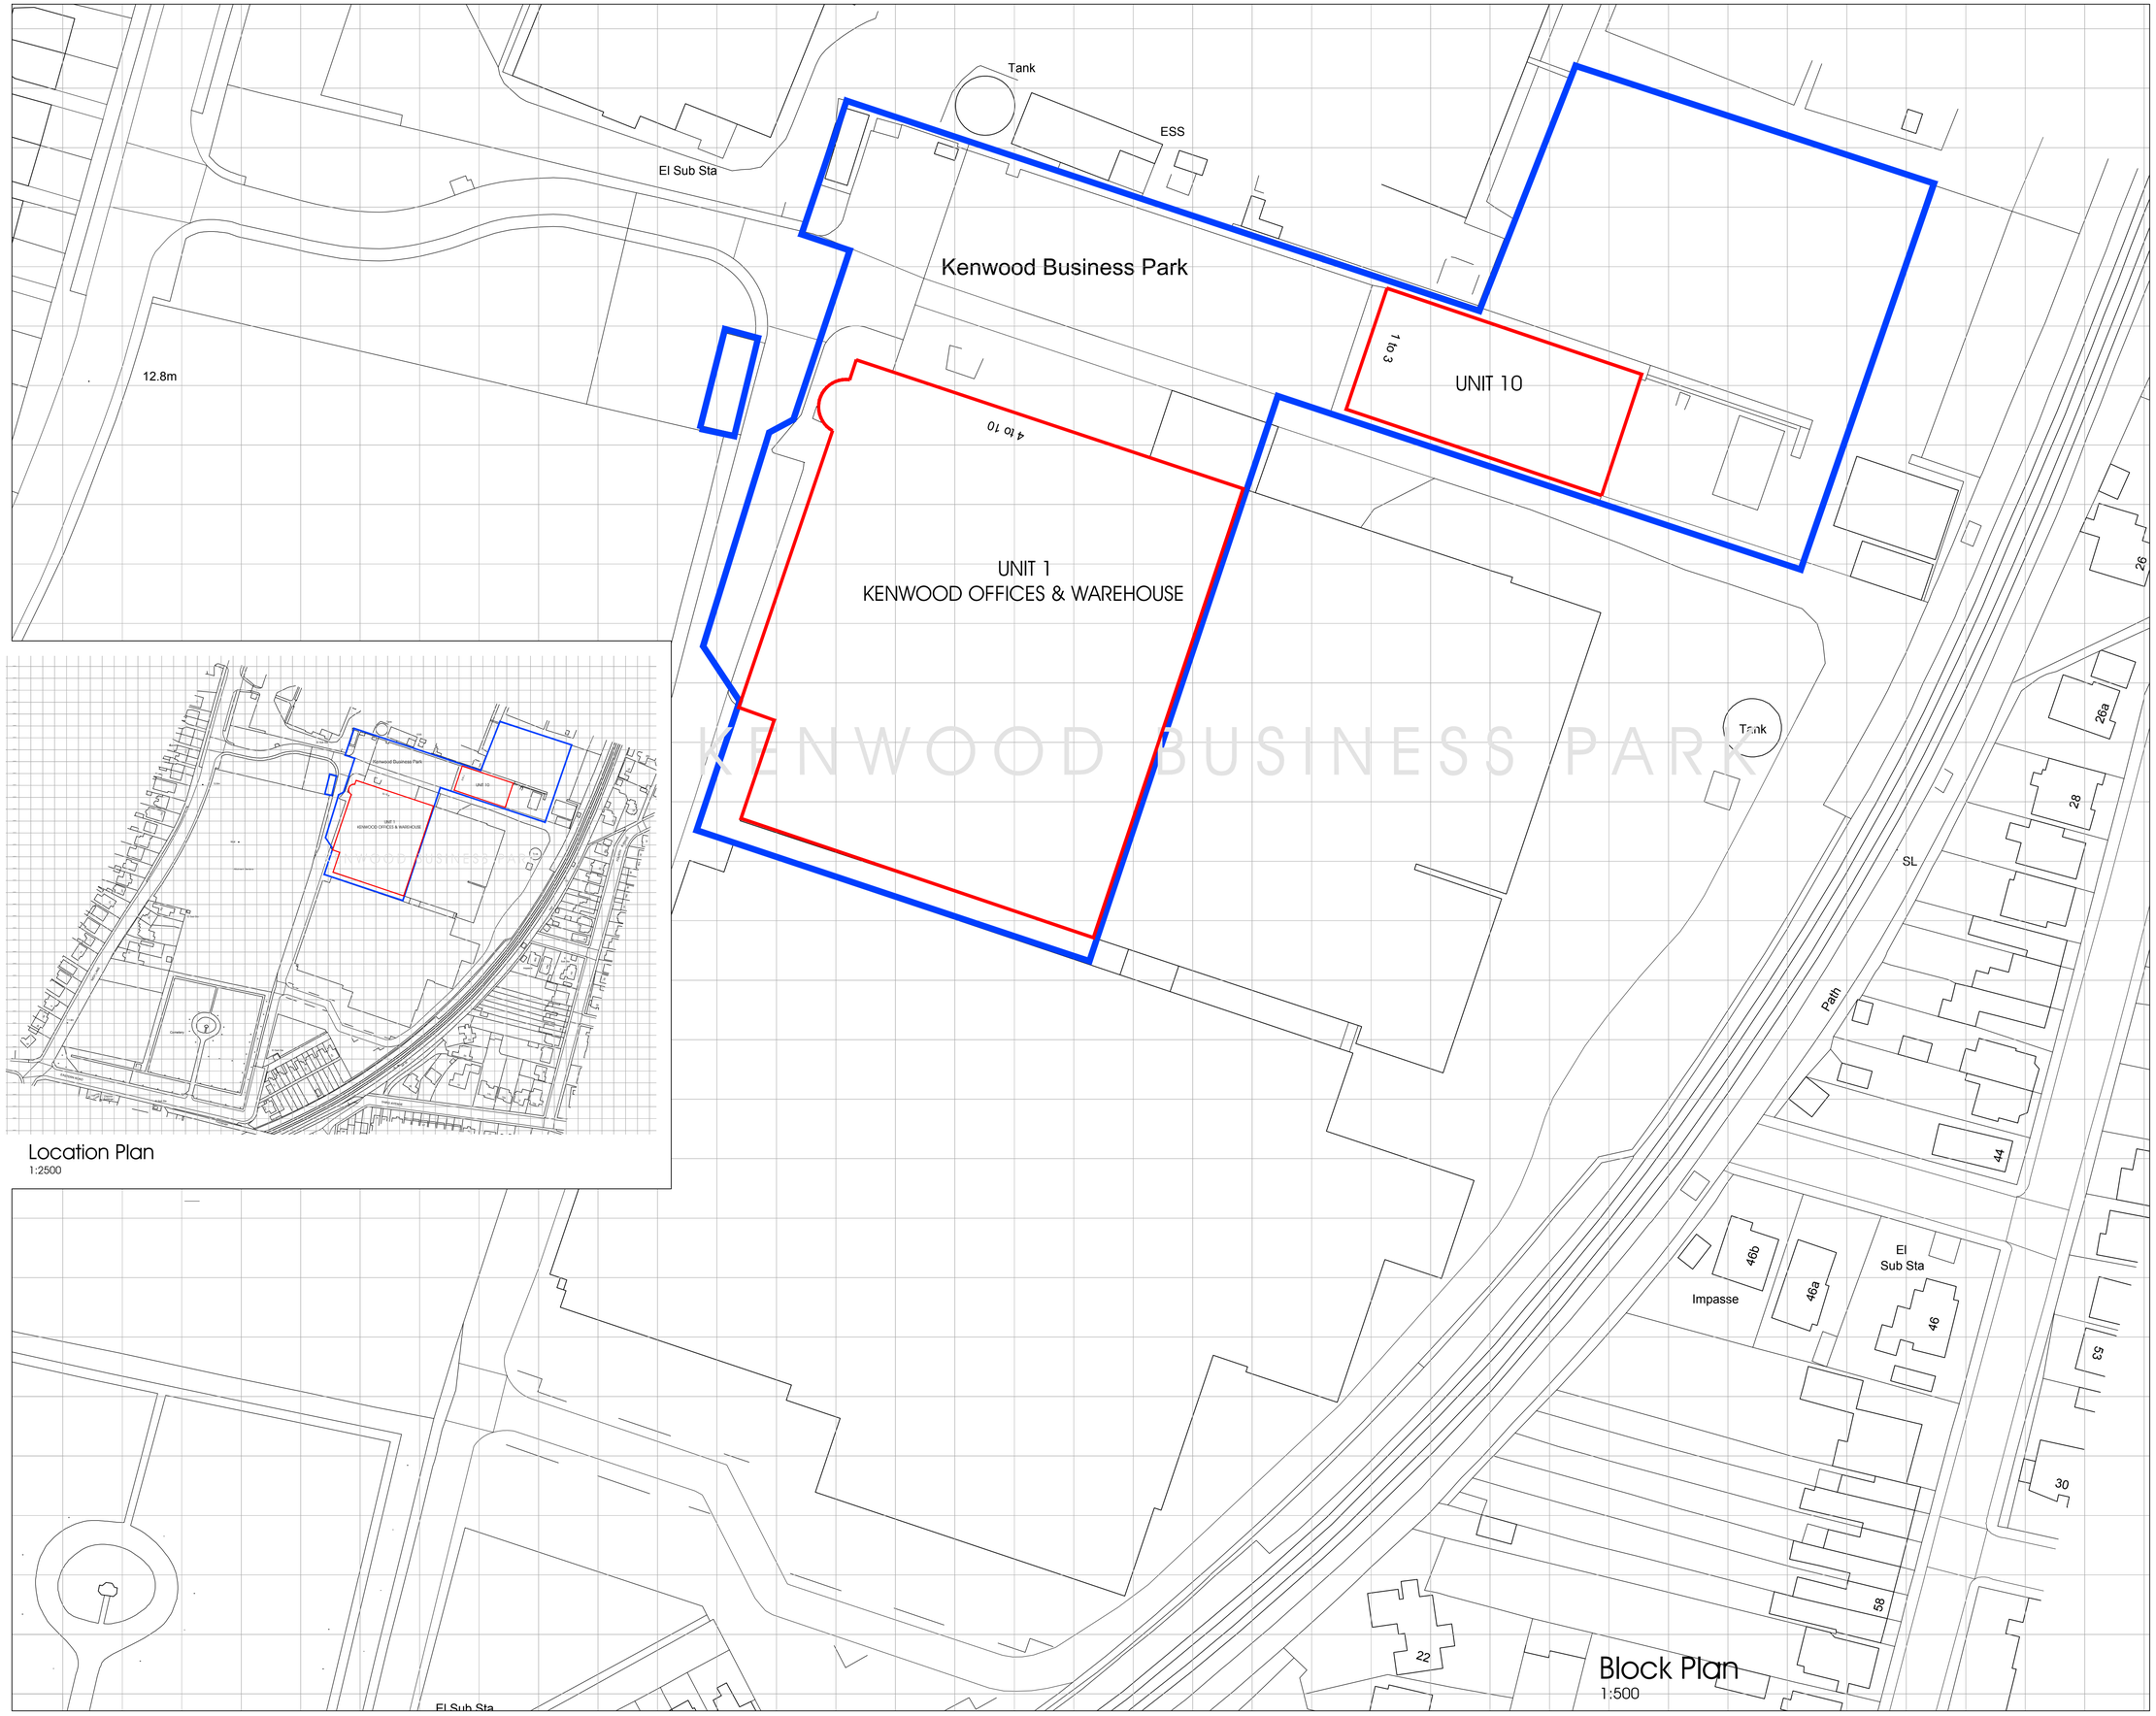

Block Plan
1:500

Location Plan
1:2500

Notes

1. This drawing is to be read in conjunction with all relevant consultants, specialist manufacturers drawings and specifications.

2. All dimensions are in millimetres unless noted otherwise. All levels, chainages & co-ordinates are in metres unless noted otherwise.

3. Any discrepancies in dimensions or details should be drawn to our attention.

5. Key

Extent of Kenwood Ownership

Extent of Works Area

6. OS Licence Number: **100022432**
Downloaded: 03 Mar 2015 *(12 month Licence)*

Rev PL1 03 Mar 2015 by SJT checked PGA
Issued for Planning.

PLANNING

studio four
architects ltd
Tollgate Estates, Stanbridge Earls, Romsey SO51 0HE
t: 01794 511255 f: 01794 511215
admin@studiofourarchitects-romsey.co.uk
www.studiofourarchitects.com

client Kenwood Limited

project Kenwood North East Car Park
Additional Lighting Columns

title Block & Location Plan

date	scale/paper size	drawn	checked
Aug '12	As Shown @ A1	SJT	PGA

job no.	dwg. no.	rev. no.
34179	120	PL1

file 34179 Planning Set Block & Location Plan