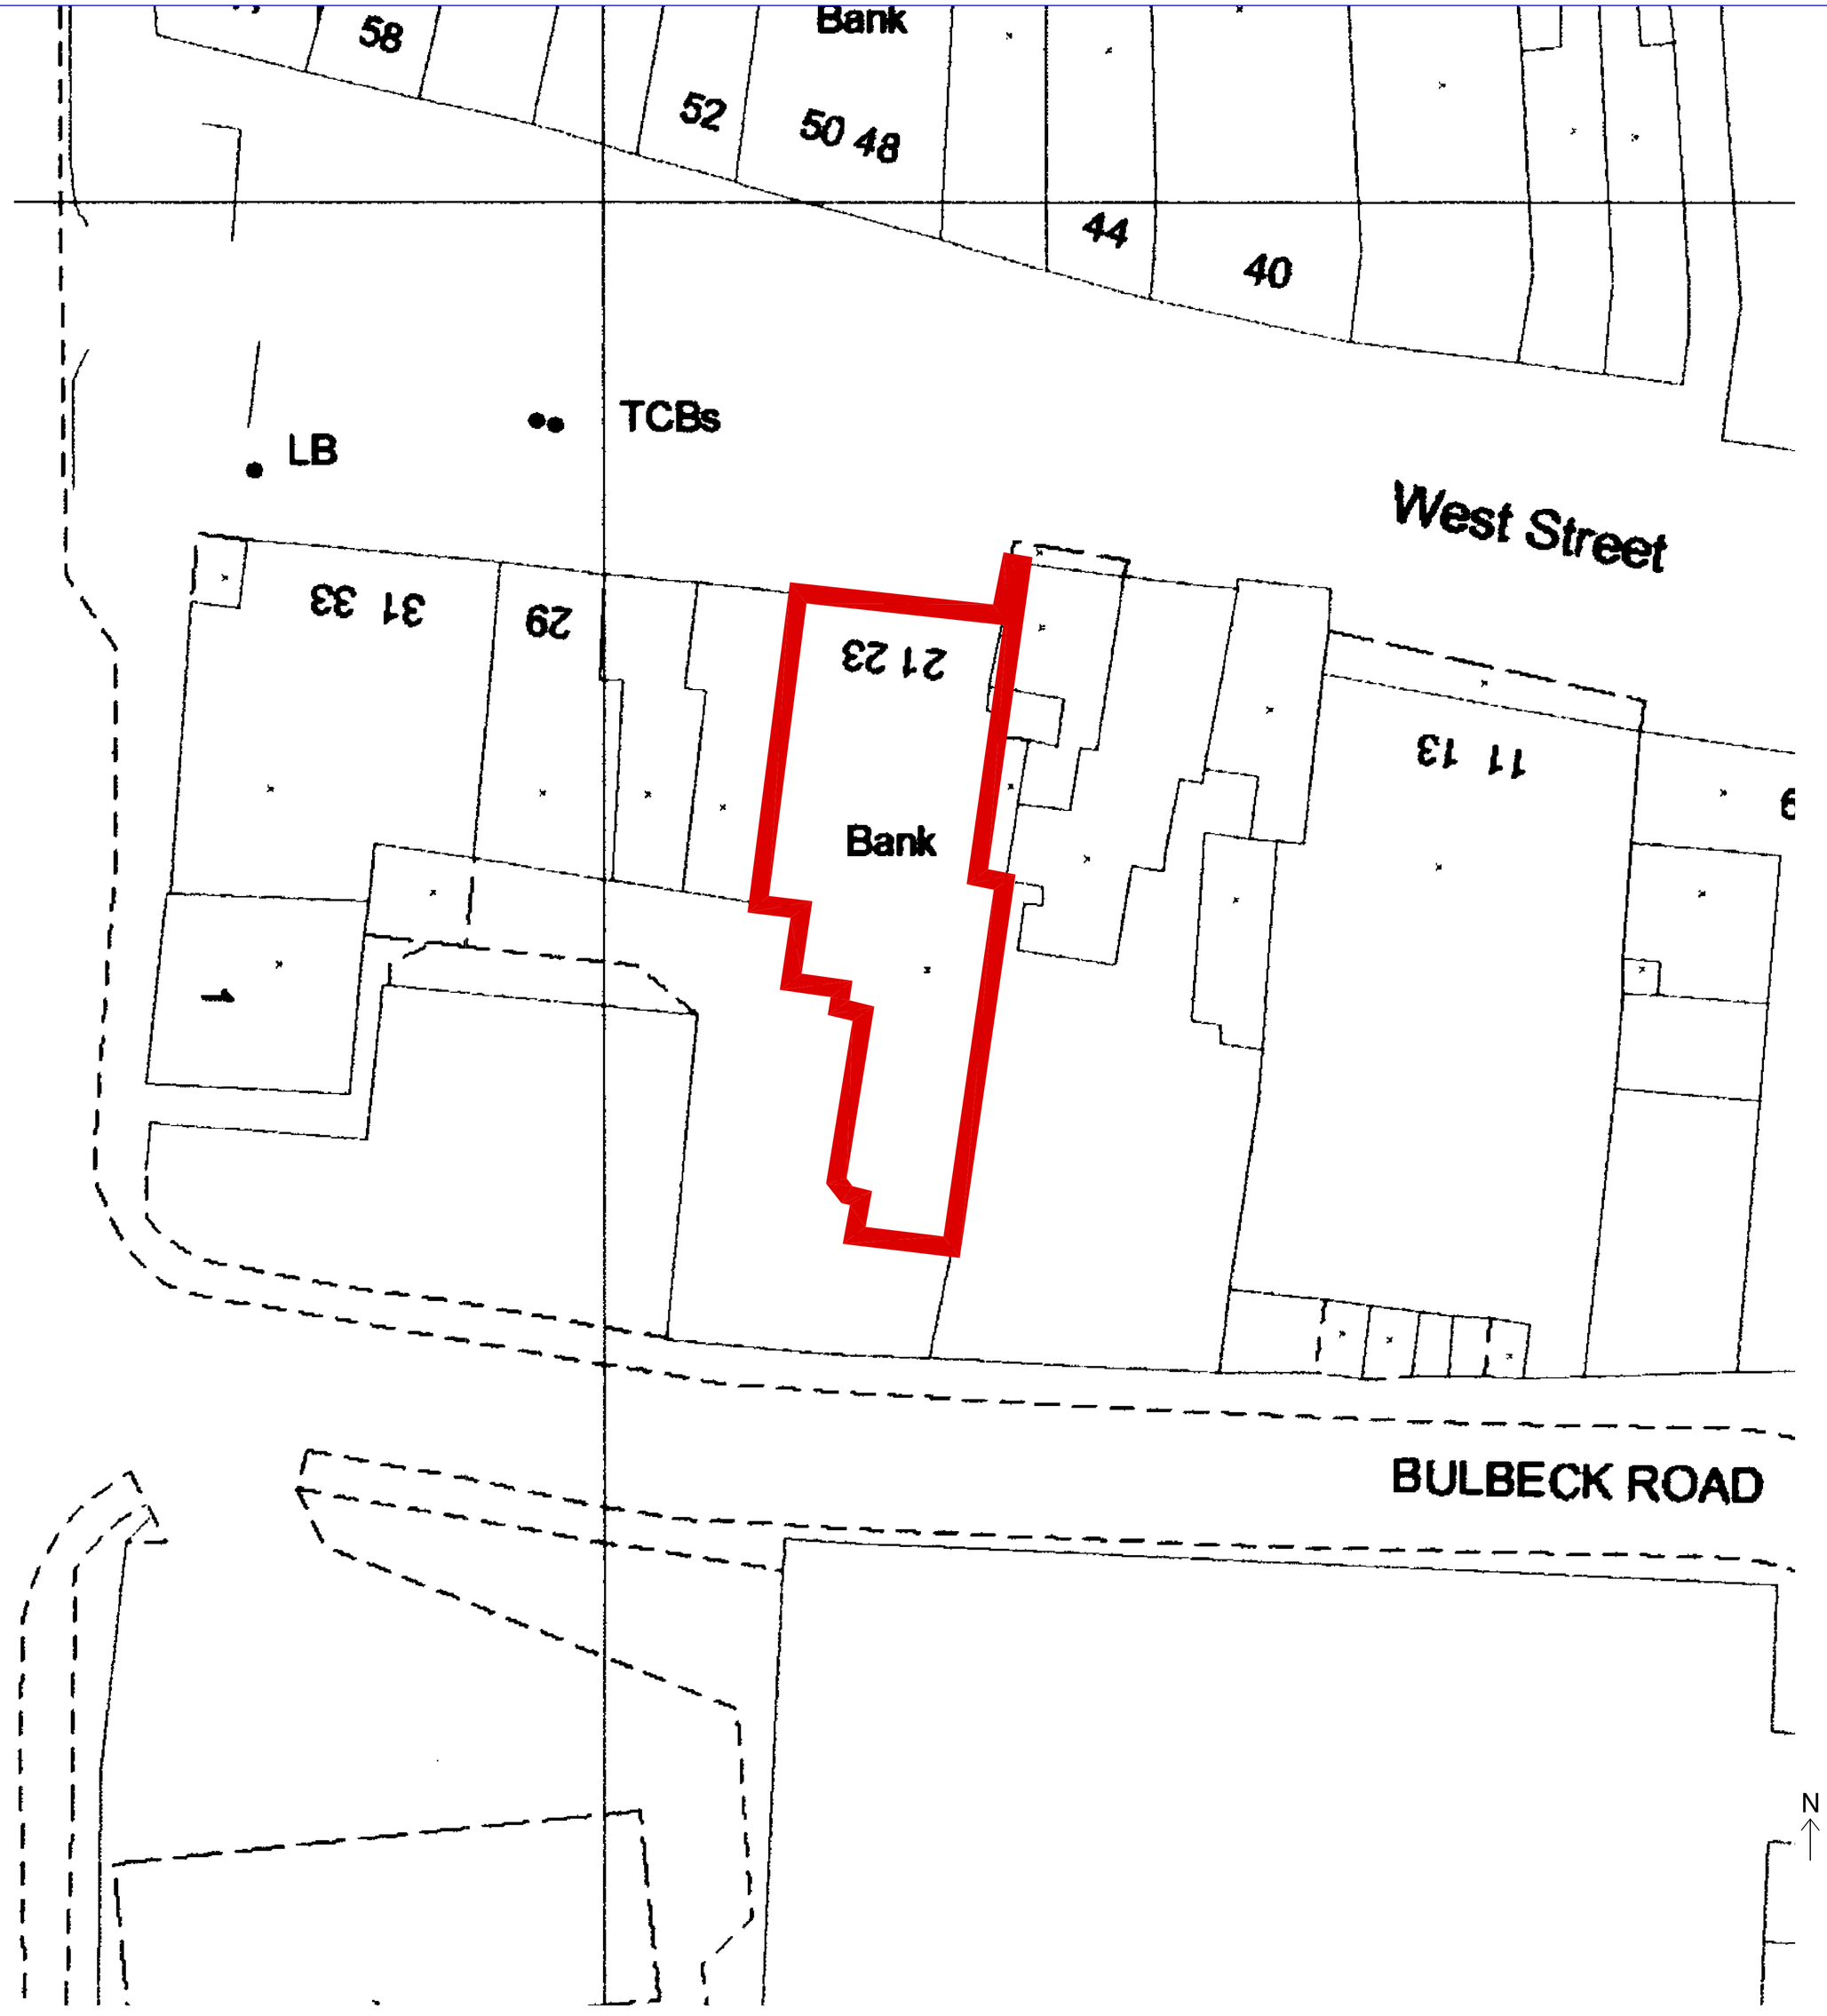


Block Plan provided by Ordnance survey 2000
Scale: 1:200

Group Property

Notes:

This drawing is the copyright and property of The Royal Bank of Scotland plc.
It must not be copied or published without written consent.

Please work to figured dimensions.

STYLES&WOOD DESIGN
Aspect House
Manchester Road
Altrincham WA14 5PG
t: +44 (0)161 926 6000
www.stylesandwood.co.uk

rev	description	date

RBS
The Royal Bank of Scotland Group

project
HAVANT
23 WEST STREET, HAVANT
HAMPSHIRE PO9 1EU

title
BLOCK PLAN

scale
1:200 @ A1

drn	chk	app
BDR	-	
date	date	date
07.10.14	-	

consultants' drawing number
D0572-044

brand

rbs drawing number
6645/GA/BP

rev.