


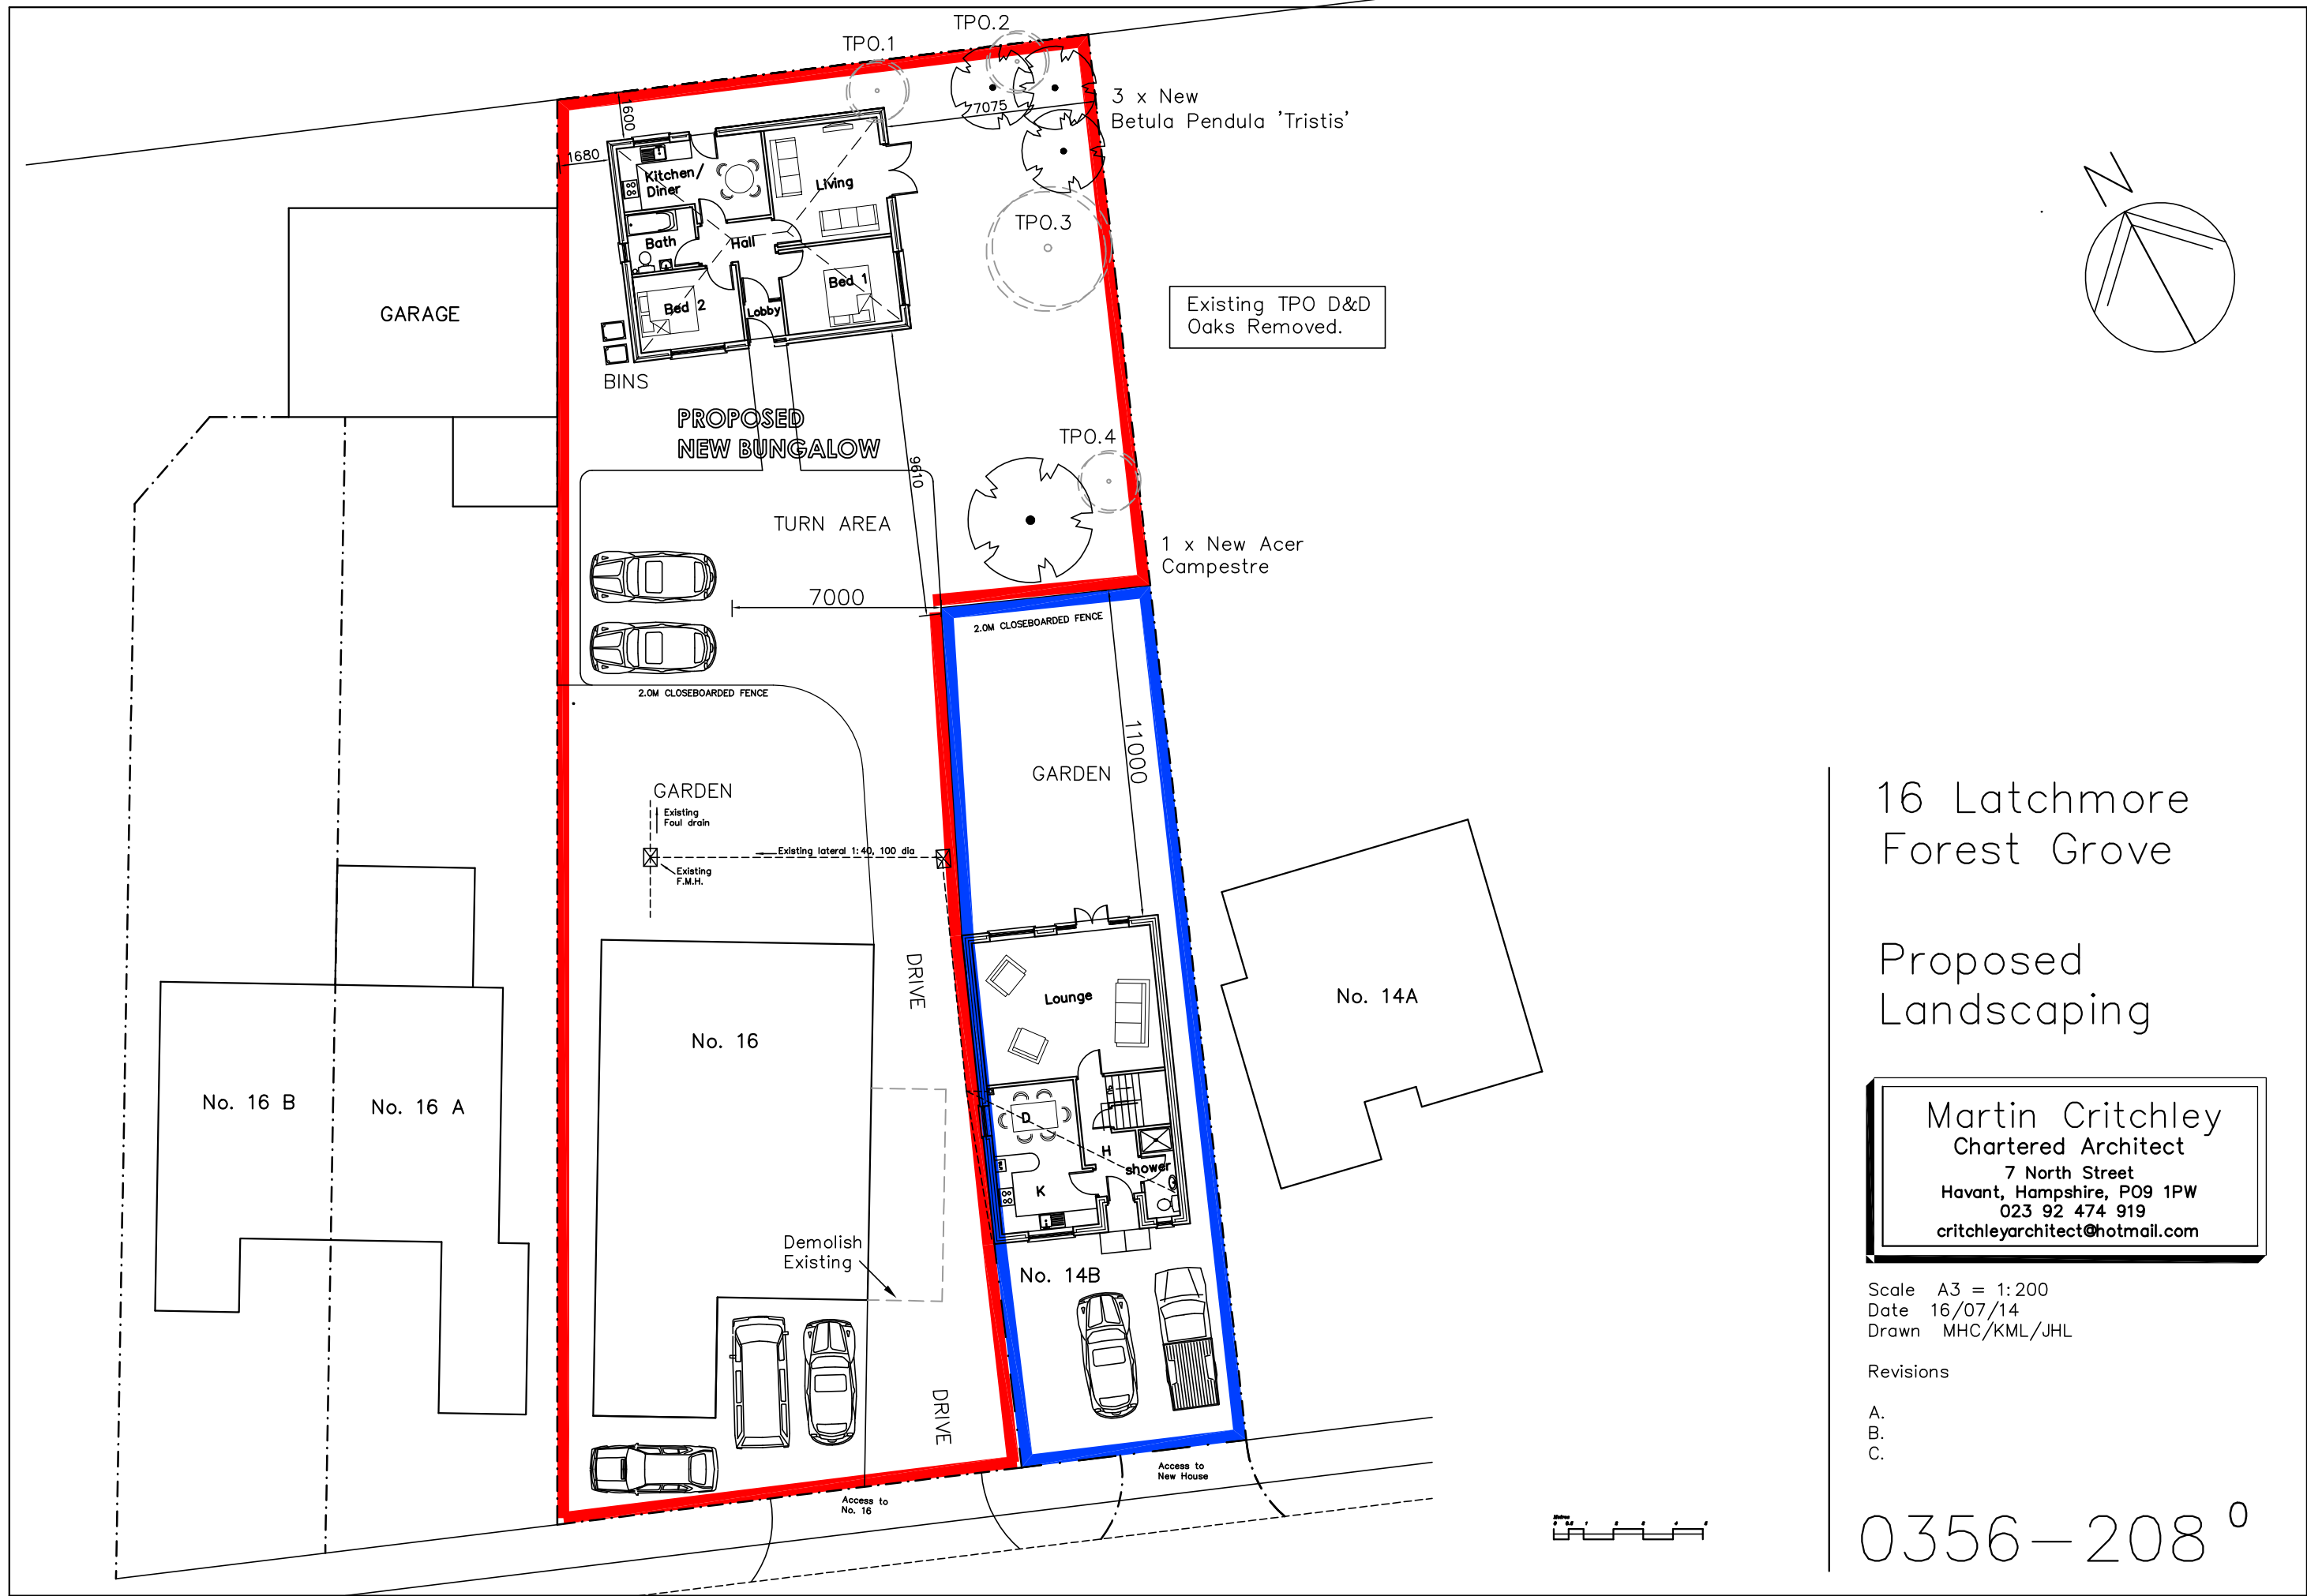

16 Latchmore
Forest Grove

Proposed
Landscaping

Martin Critchley
Chartered Architect
7 North Street
Havant, Hampshire, PO9 1PW
023 92 474 919
critchleyarchitect@hotmail.com

Scale A3 = 1:200
Date 16/07/14
Drawn MHC/KML/JHL

Revisions

- A.
- B.
- C.

0356-208⁰