


Notes:

Do not scale from this drawing.
Dimensions are given in millimetres unless otherwise stated.
Dimensions to be checked on site.
All dimensions are in millimetres unless stated.
Report all discrepancies.

This drawing and information displayed is the confidential property of Engineering Architecture Ltd and shall not be copied or used for any purpose without the written consent of the company.

©Engineering Architecture Ltd. All Rights Reserved

Planning Stage

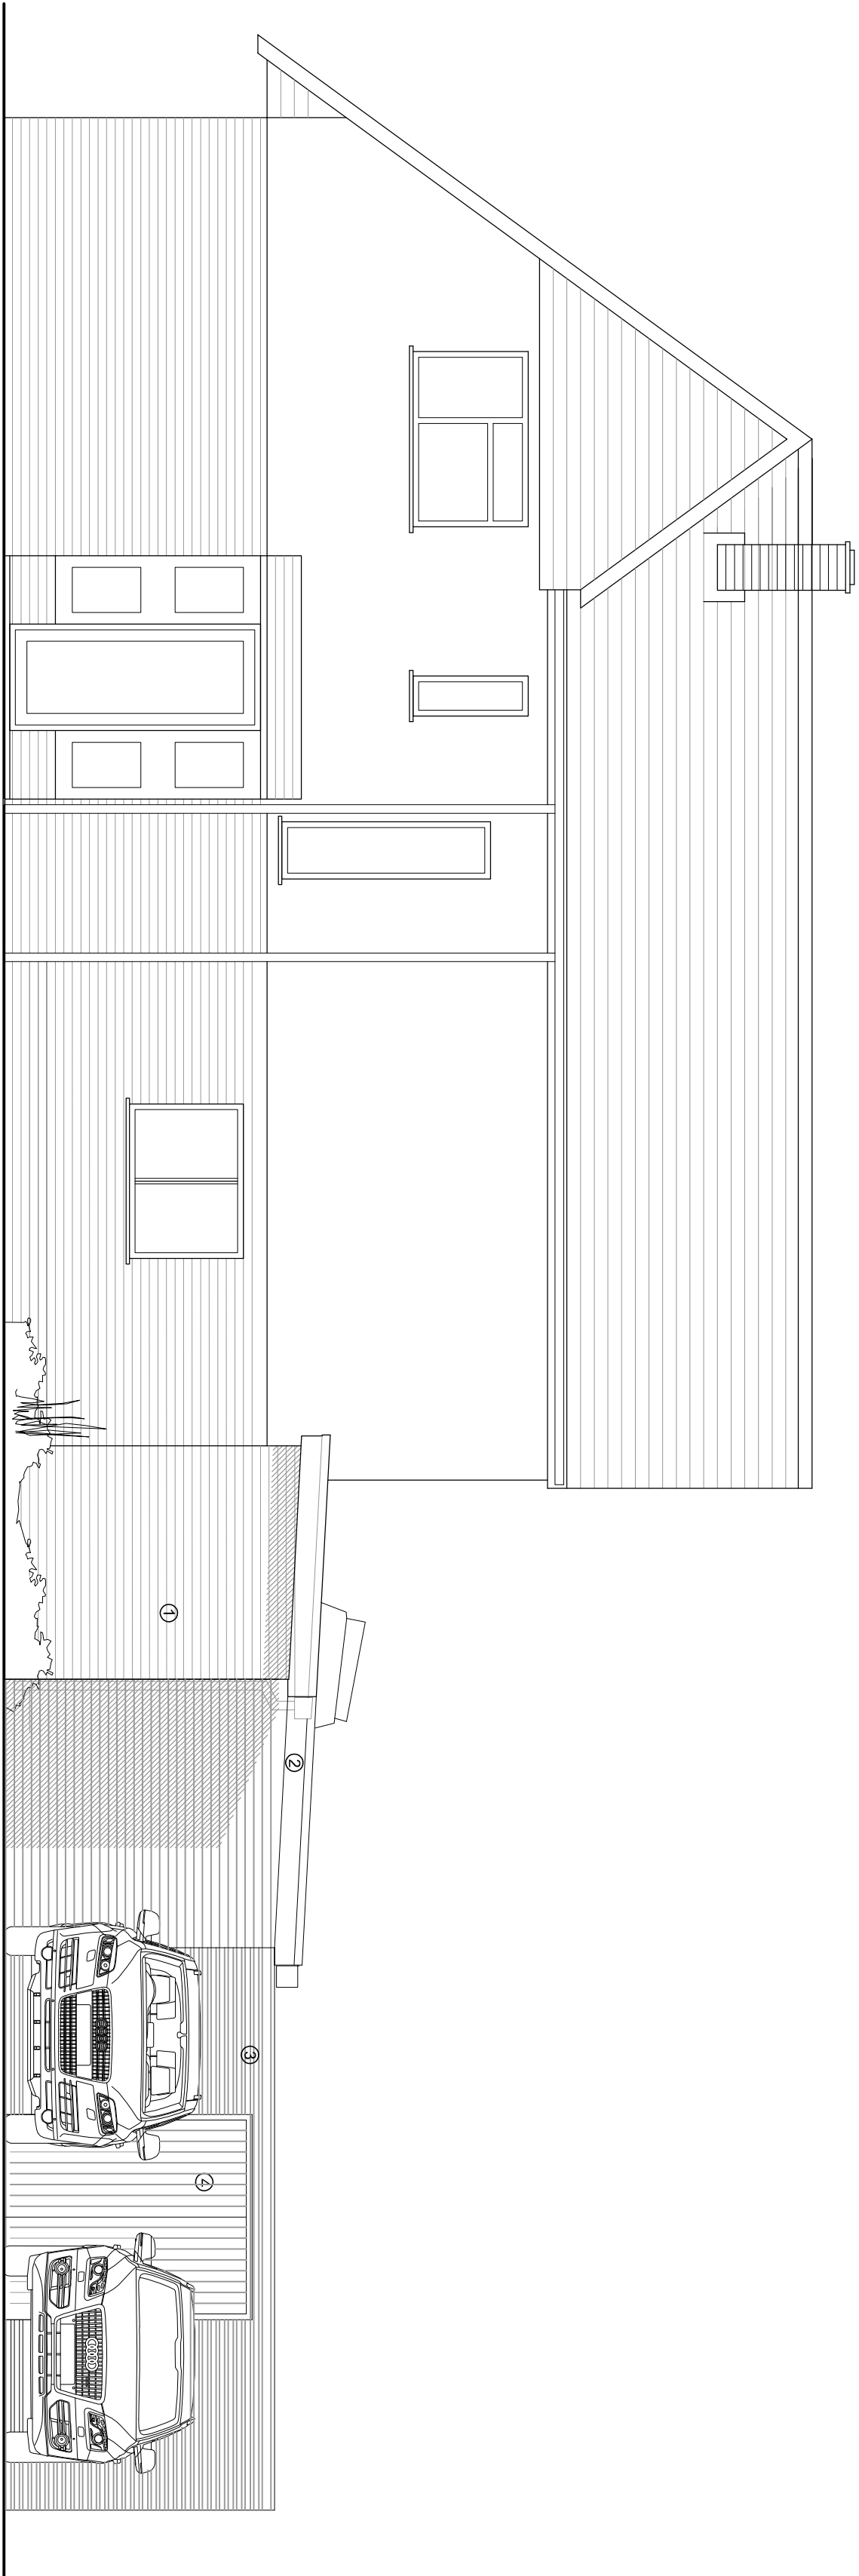

Eastern Elevation
1:50


Key:

- ① Fairfaced brickwork
- ② Standing seam metal roof and fascia
- ③ Timber screen
- ④ Timber gables

Southern Elevation of extension
1:50

Key:

- ① Fairfaced brickwork
- ② Standing seam metal roof and fascia

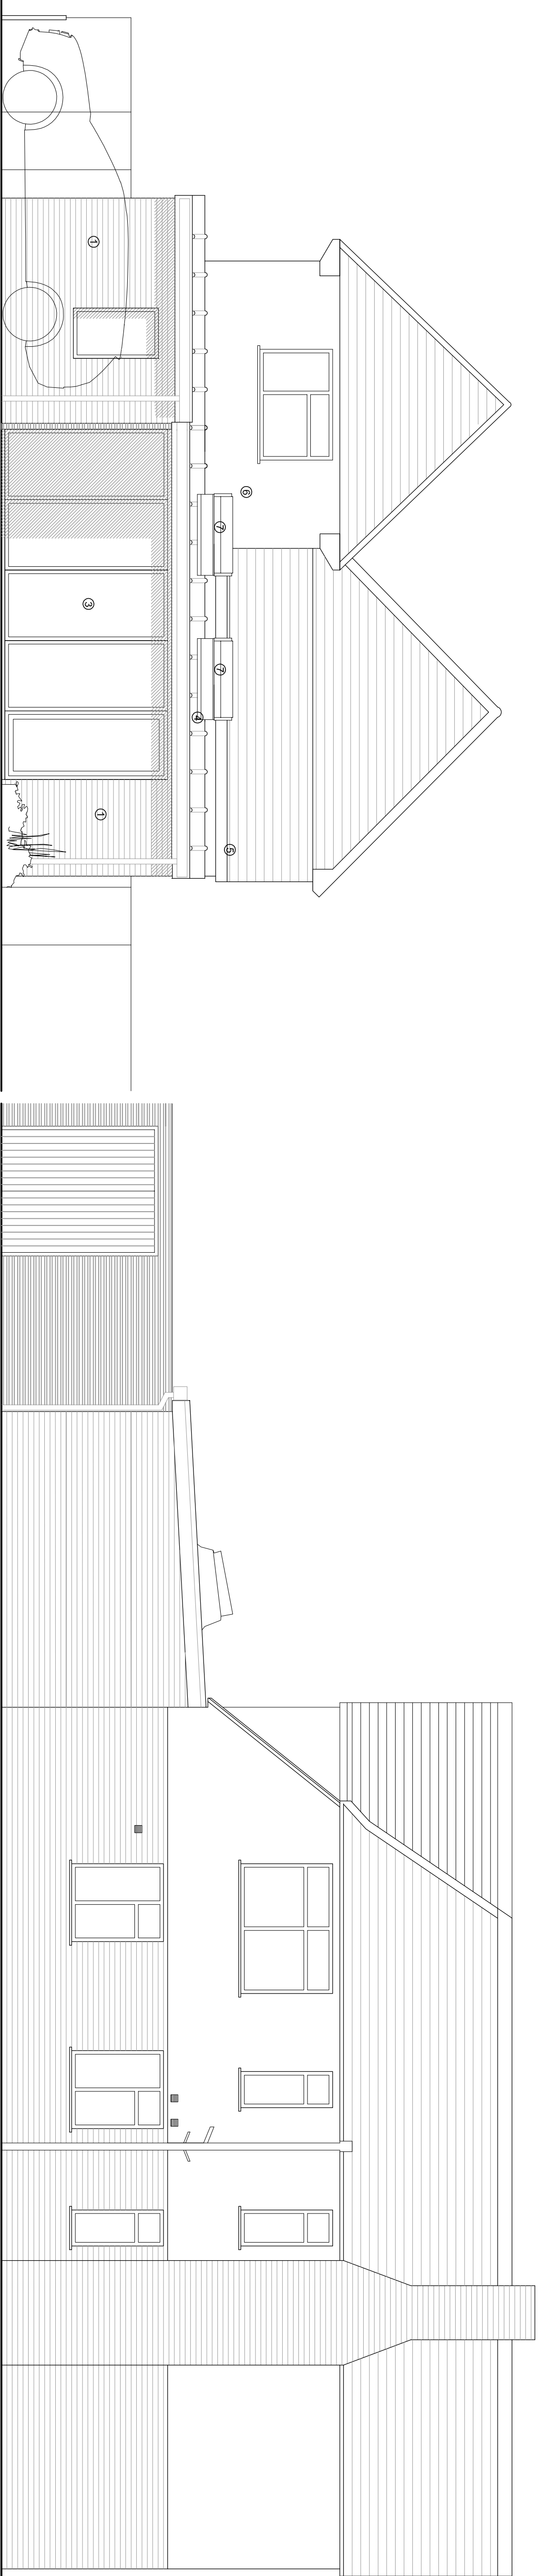

Northern Elevation 1:50

Key:

- ① Fairfaced brickwork
- ② Painted brick wall
- ③ Full height windows and doors
- ④ Standing seam metal roof and fascia
- ⑤ Existing roof pitch indicated
- ⑥ Existing roof pitch indicated
- ⑦ Value roof windows on flat roof kept

Western Elevation
1:50

Key:

- ① Fairfaced brickwork
- ② Painted brick wall
- ③ Full height windows and doors
- ④ Standing seam metal roof and fascia
- ⑤ Existing roof pitch indicated
- ⑥ Existing roof pitch indicated
- ⑦ Value roof windows on flat roof kept