




SOUTH ELEVATION

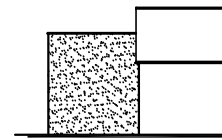

EAST ELEVATION



NORTH ELEVATION

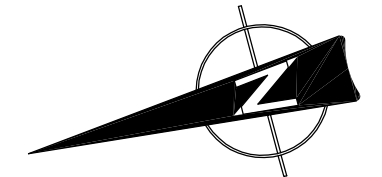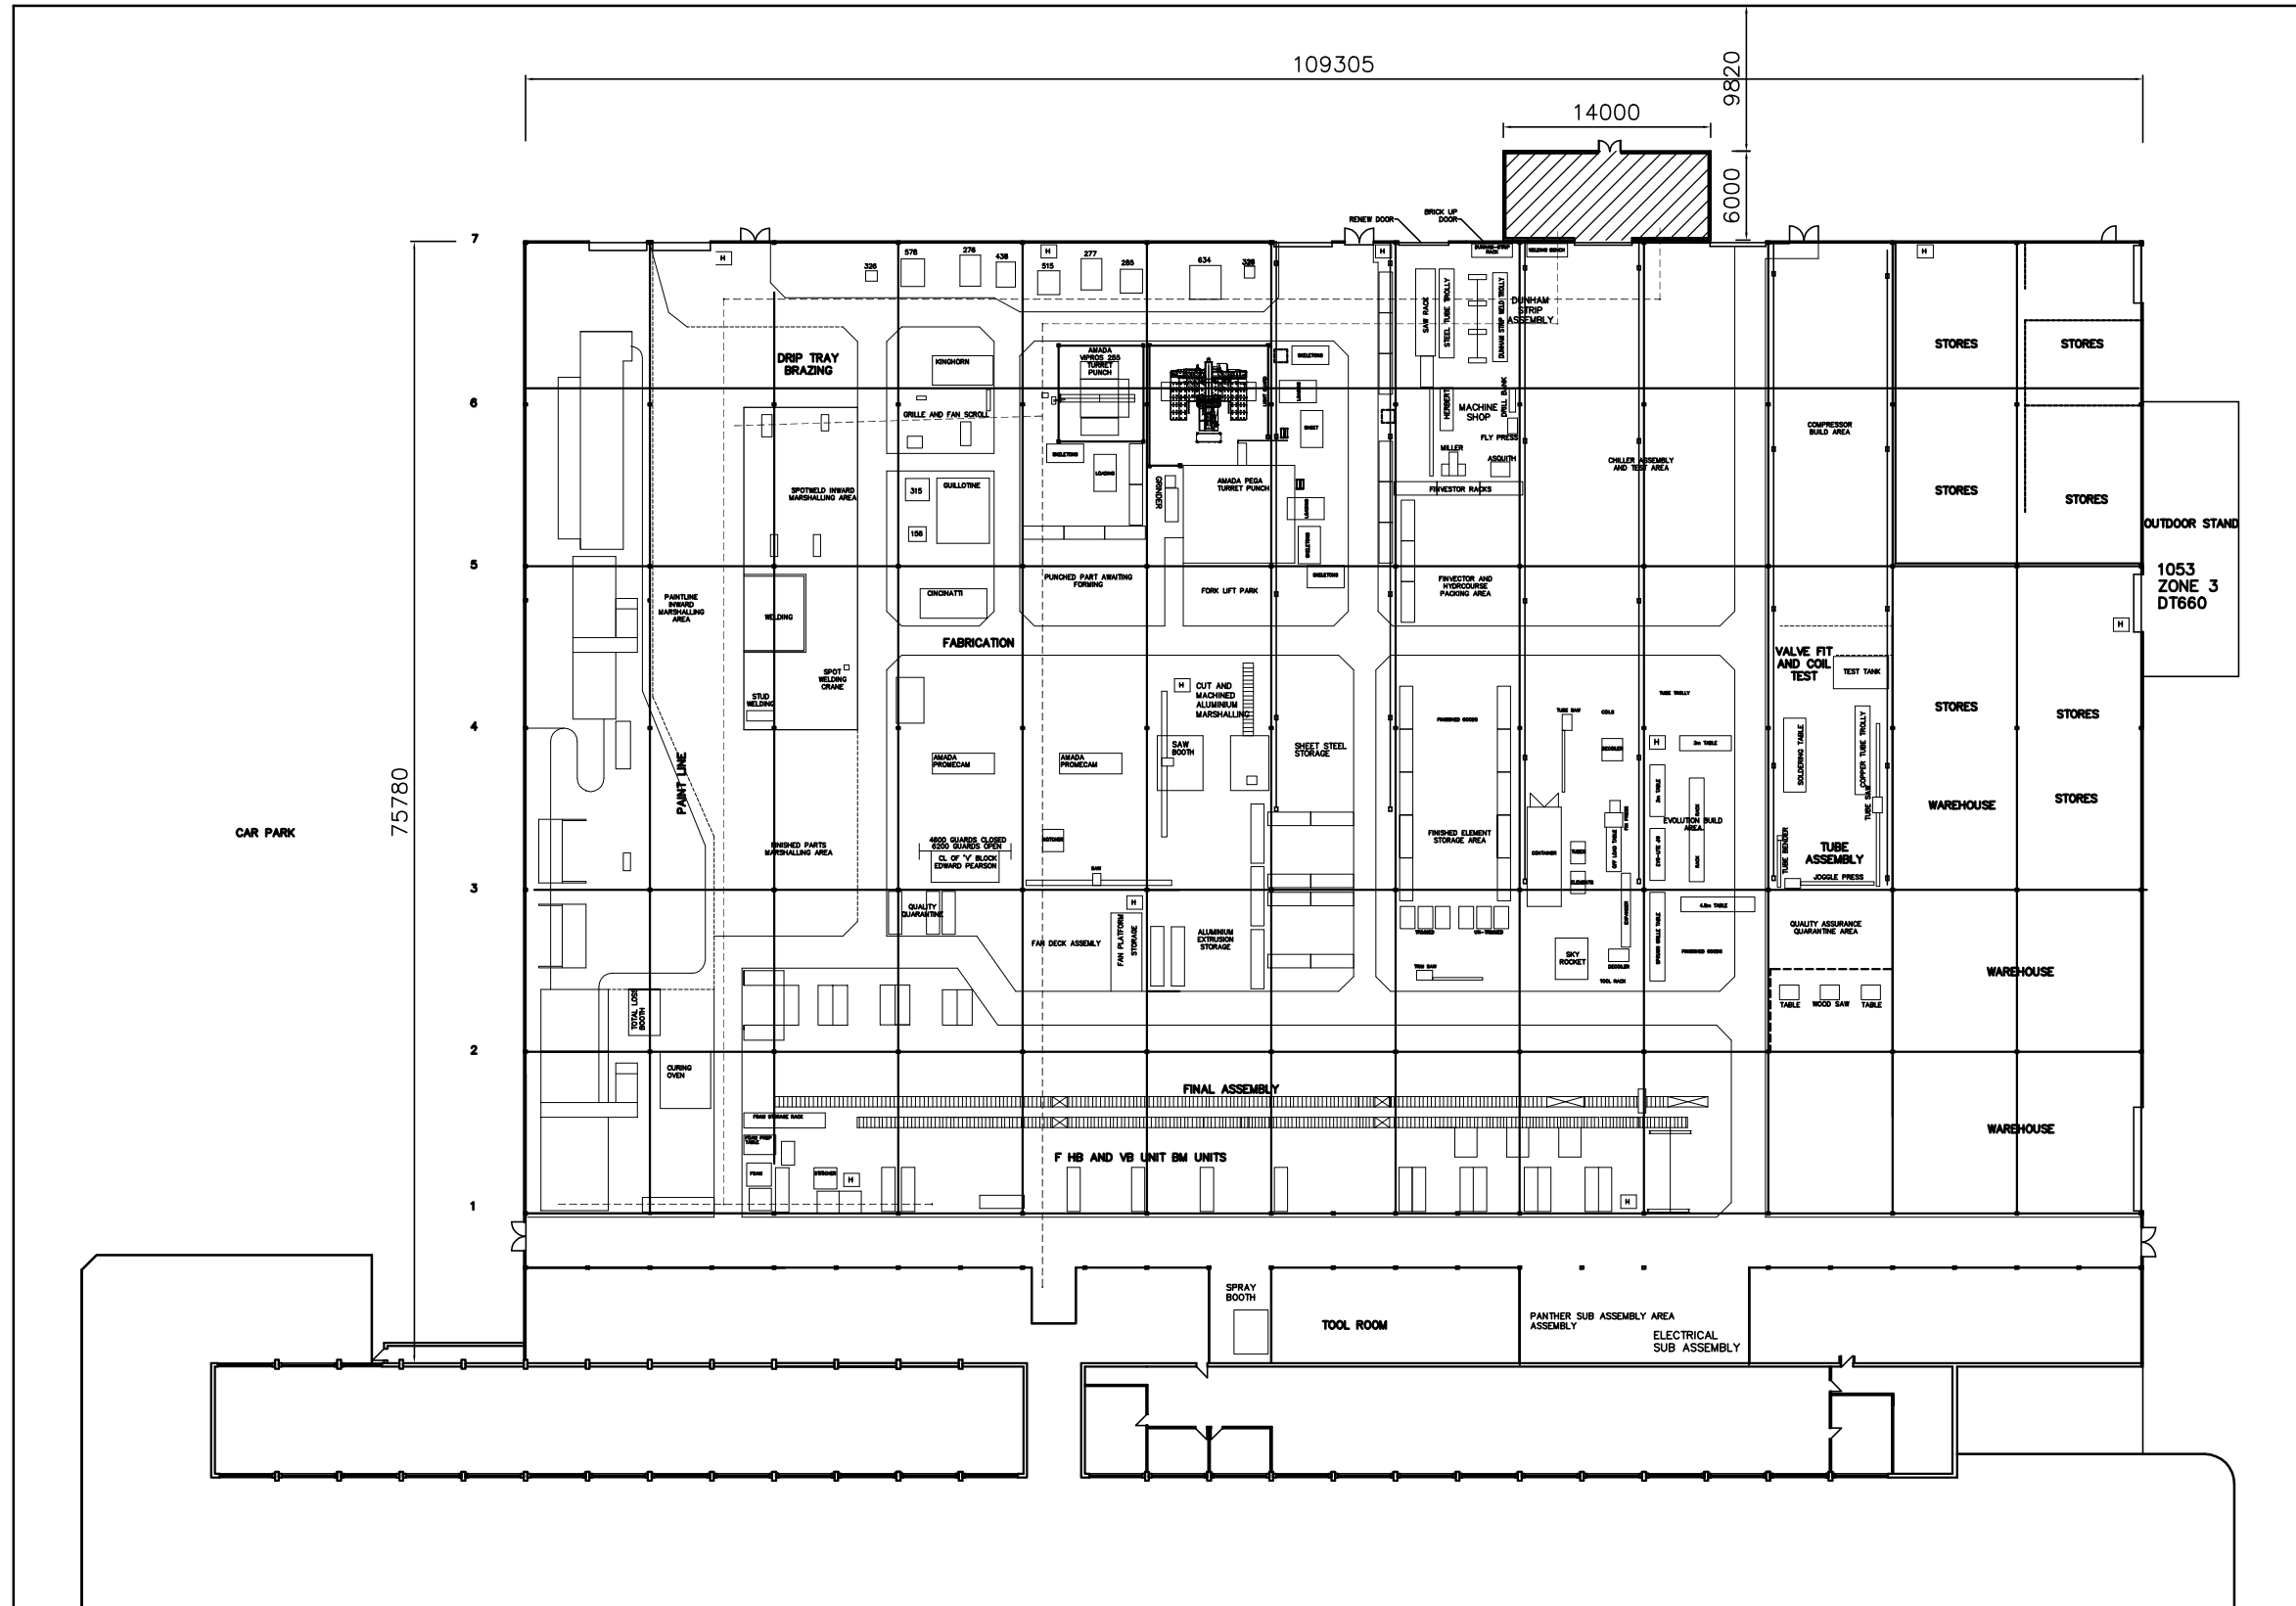

Dunham–Bush,
Downley Road,
Havant

PROPOSED SITE PLAN

Martin Critchley
Chartered Architect
7 North Street
Havant, Hampshire, PO9 1PW
023 92 474 919
critchleyarchitect@hotmail.com

Scale A3=1:500

Date 15/01/15

Drawn JHL

Revisions

- A. Revised Elevations. 06/02/15
- B. Revised screen height. 27/02/15
- C.

0 10 20 m

1504–203^B