






SOUTH ELEVATION

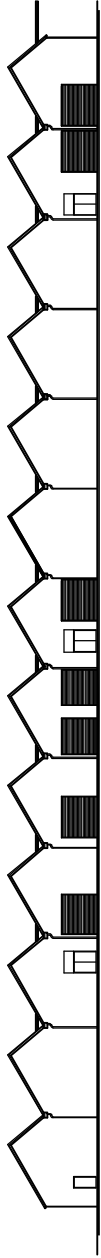

EAST ELEVATION

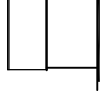

NORTH ELEVATION

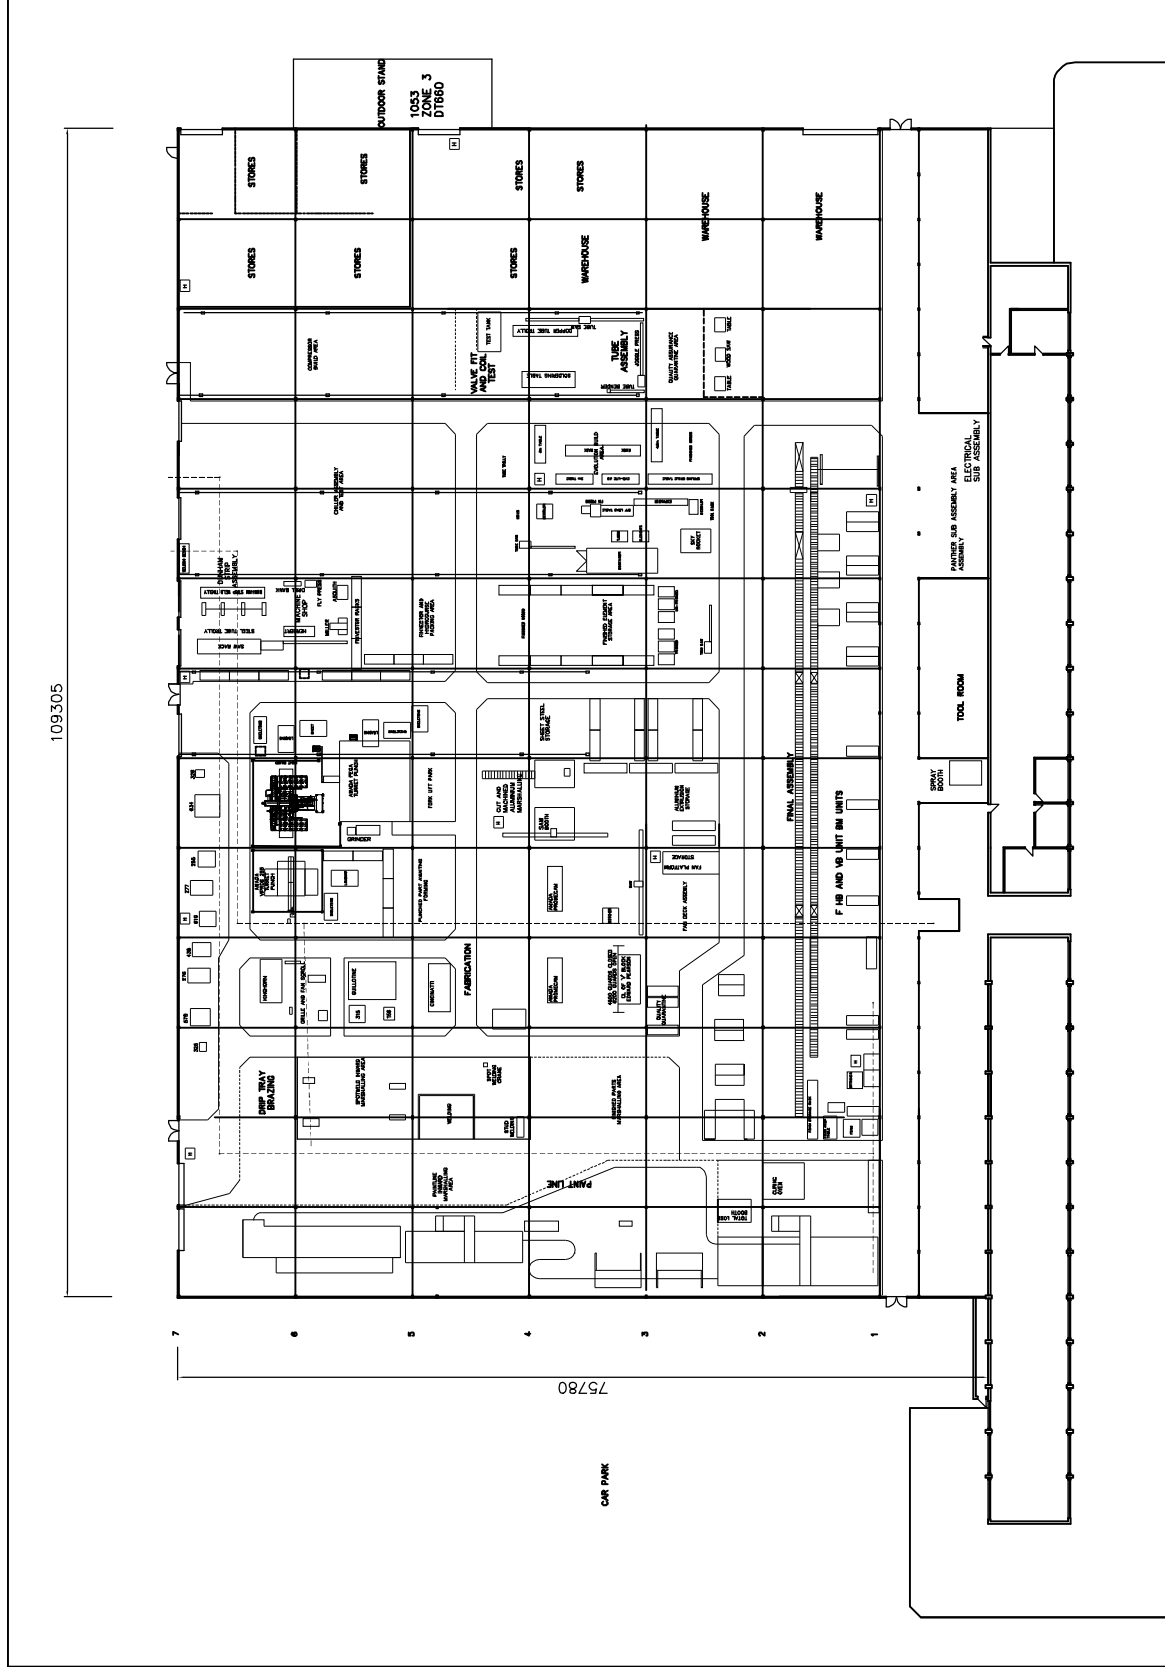

Dunham-Bush,
Downley Road,
Havant

EXISTING SITE PLAN

Martin Critchley
Chartered Architect
7 North Street
Havant, Hampshire, PO9 1PW
01329 477890
critchleyarchitect@hotmail.com

Scale A3=1:500
Date 15/01/15
Drawn JHL

Revisions

A.
B.
C.

