
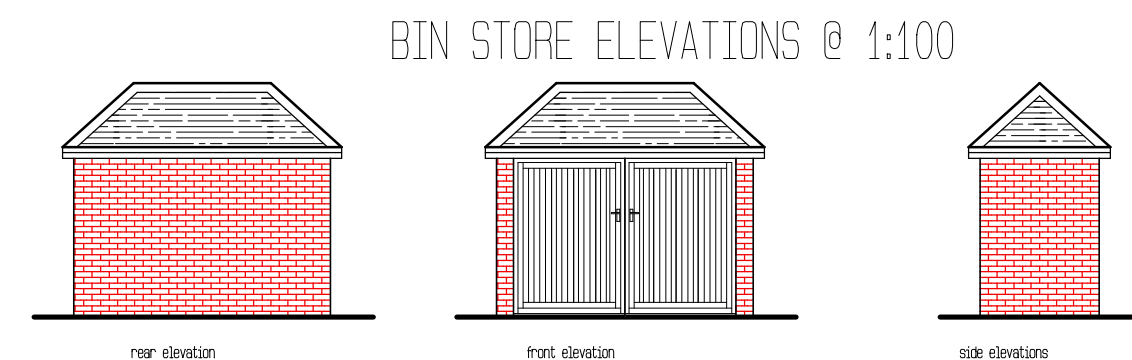
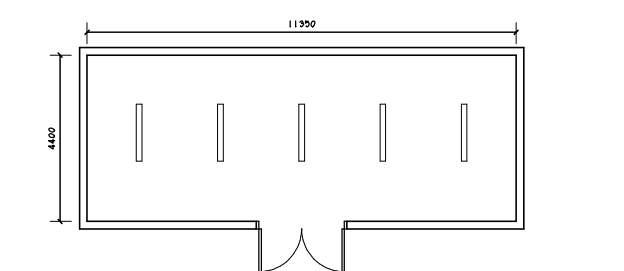


PROPOSED ENTRANCE GATES AND RAILINGS @ 1:100

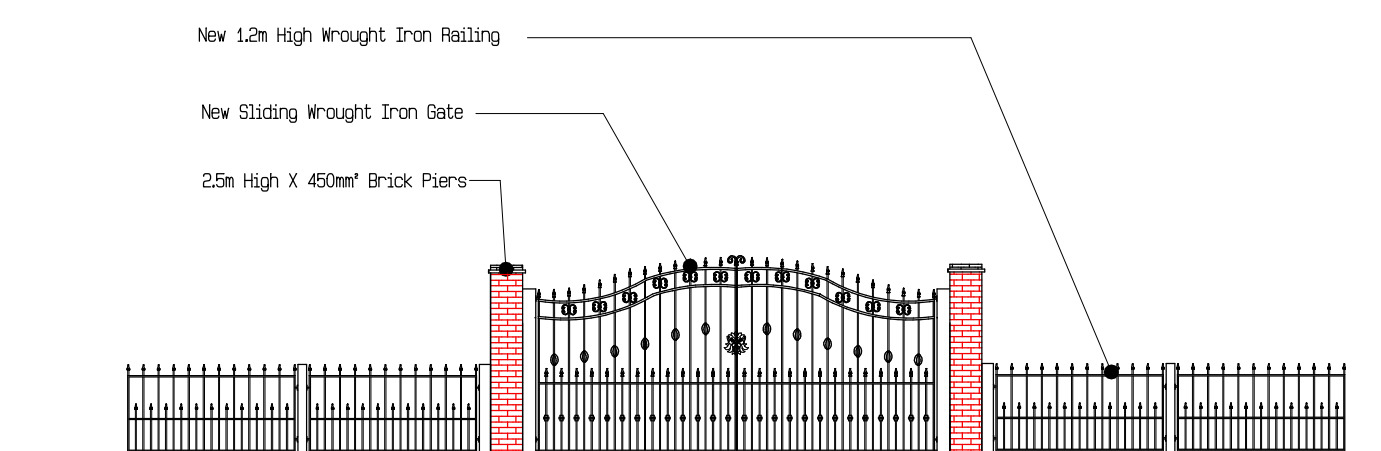

D & K Contracting Services Limited 44 The Hundred Romsey Hampshire SO51 8BX Tel: 07194 519500 or 01794 511981 Mob: 07836 386496 Email: dnkcountrryhomes@aol.com	
Client Mr DeSouza	
Project Title Land Adjacent Benhall, Hambleton Road Waterloo, PO7 6XB	
Drawing Title PROPOSED PLANS	
Scale 1:100 & 1:200 On A1 Paper	Drawn By AC
Drawing No. 2013/03	Rev.