0 1 2 3 4 5m

LINEAR SCALE 1:50

A1@ 1:50

Front Elevation 1:50

Side Elevation

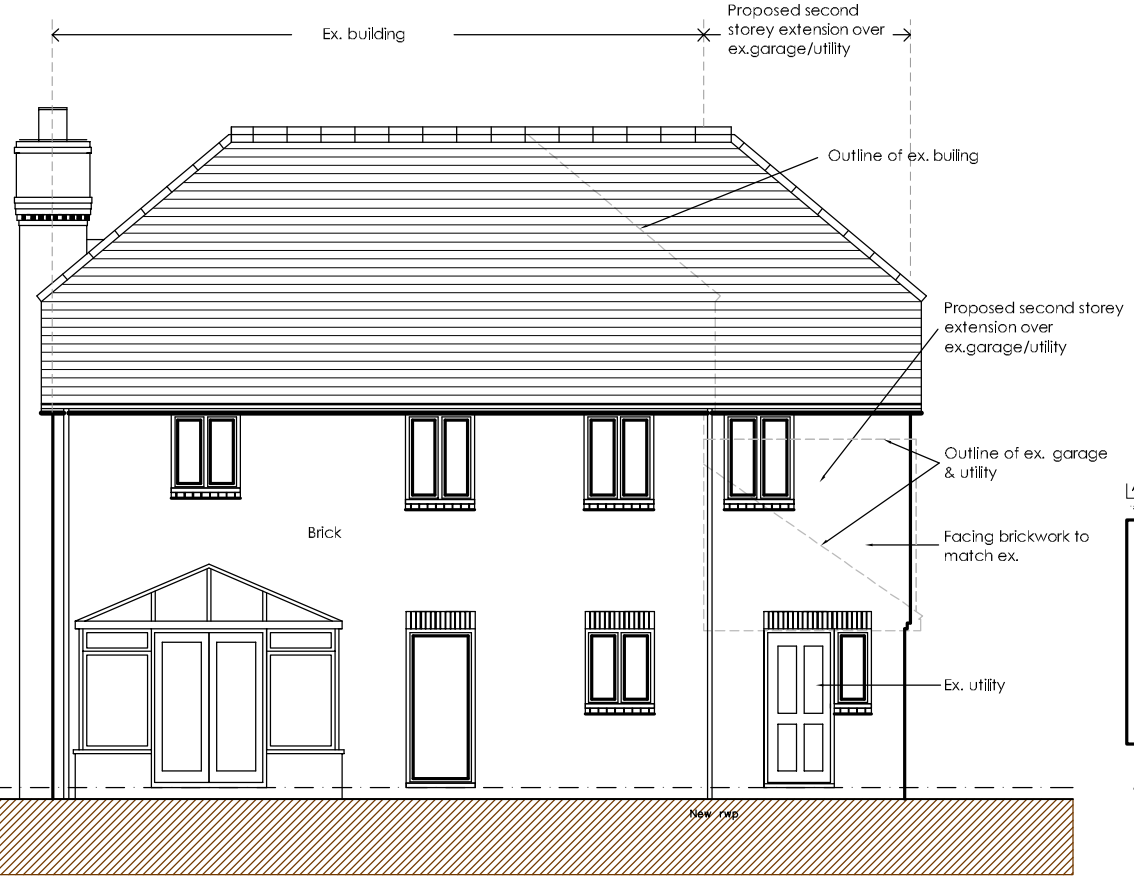

Rear Elevation

RIBA Chartered Practice

arb Architects Registration Board

This drawing is the copyright of ADP Architects Ltd. It may not be altered or reproduced in any form, or passed on to third Parties without the written consent of ADP Architects Ltd.

Drawing For Construction Purposes Only

Do not scale this drawing. It is to be read in conjunction with all Building Notes. The Building Notes are written in a separate A4 document.

All dimensions and details on the drawing should be checked and verified on site by the contractor before fabrication and erection. DO NOT scale from this drawing, use figured dimensions only. Any discrepancies must be highlighted without delay.

Note: This drawing has been produced by the use of a topographical survey carried out by others. All information therefore derived from the survey drawing is assumed to be accurate and ADP Architects Ltd cannot be held accountable for any discrepancies discovered on site.

IF IN DOUBT ASK FOR CONFIRMATION.

A | 23.10.14 | Planning Application

adp architects ltd
architects & urban designers
Tel: 0845 365 1475
Email: mail@adp-ltd.co.uk
www.adparchitects.co.uk
Richmond Court, 94 Botley Road, Park Gate, Southampton, SO31 1BA

project name/address:

Alterations & Additions
72b Lower Road
Bedhampton
Havant
PO9 3LJ

client:

Mr & Mrs J Bartlett

drawing title:

Proposed Elevations

job number:	drawing number:	revision:
1665	05	A
drawing scale/size:	date:	drawn:
1:50 (A1)	Jul 14	PJL