



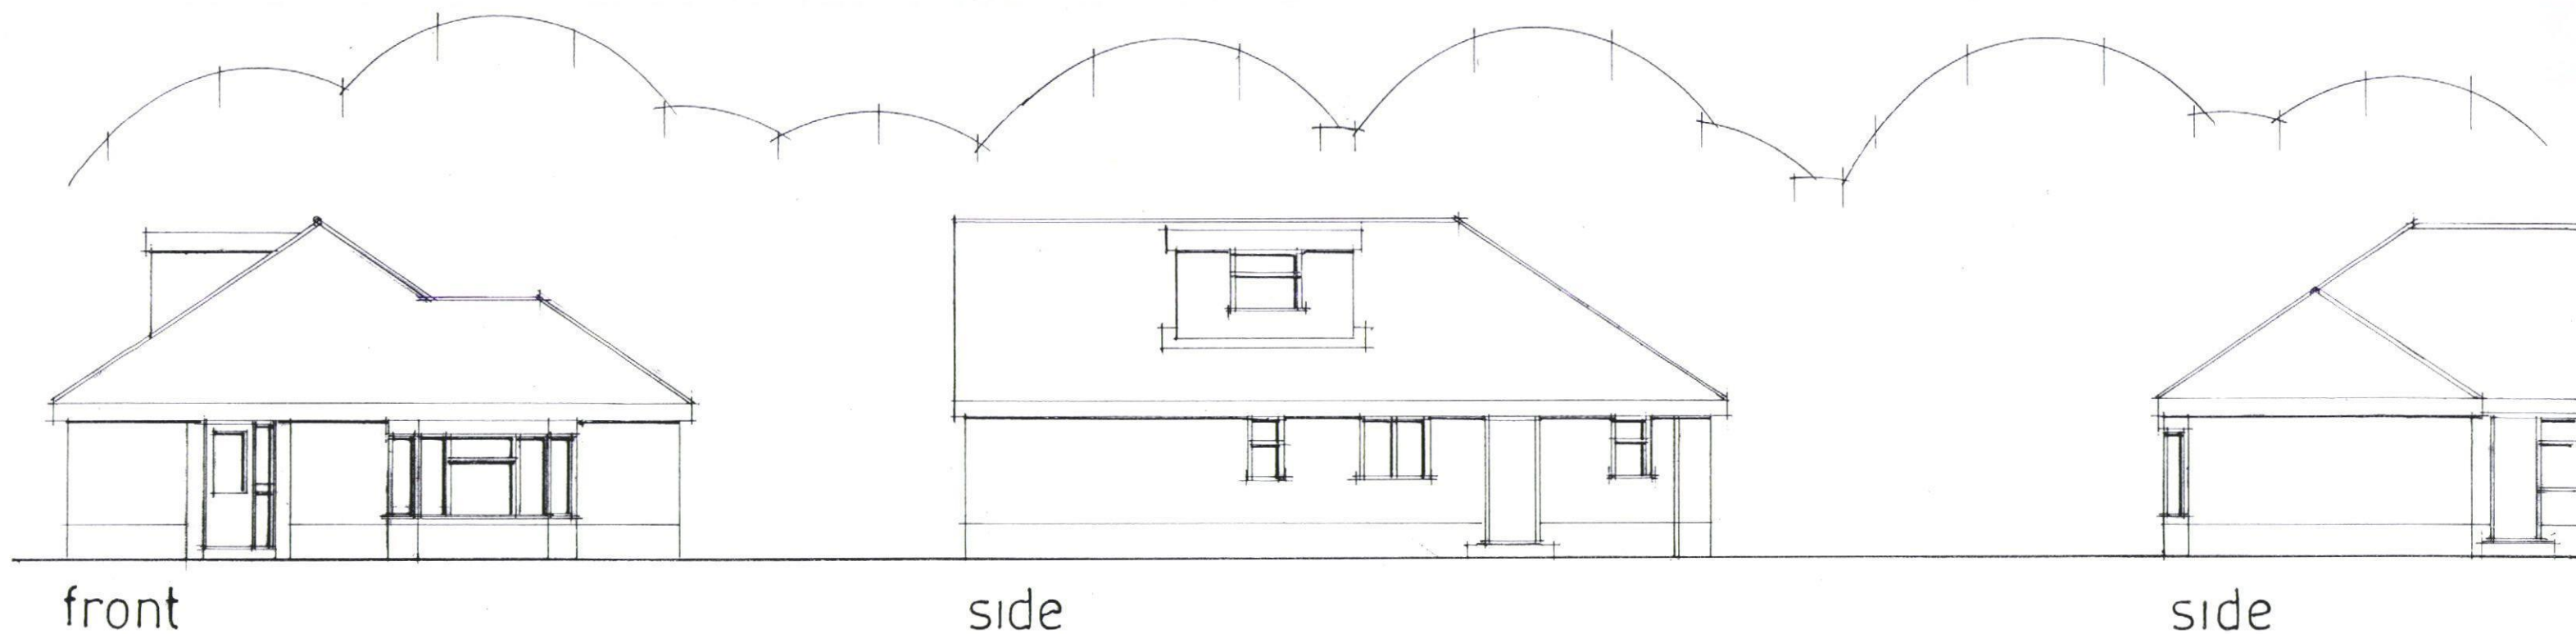

PROPOSED FRONT PORCH AND GARAGE EXTENSION
 35, STAUNTON AVENUE, HAYLING ISLAND, HANTS.
 FOR MR & MRS K. HAMBRIDGE.

HAVANT BOROUGH
 COUNCIL
 - 4 JUL 2014
RECEIVED

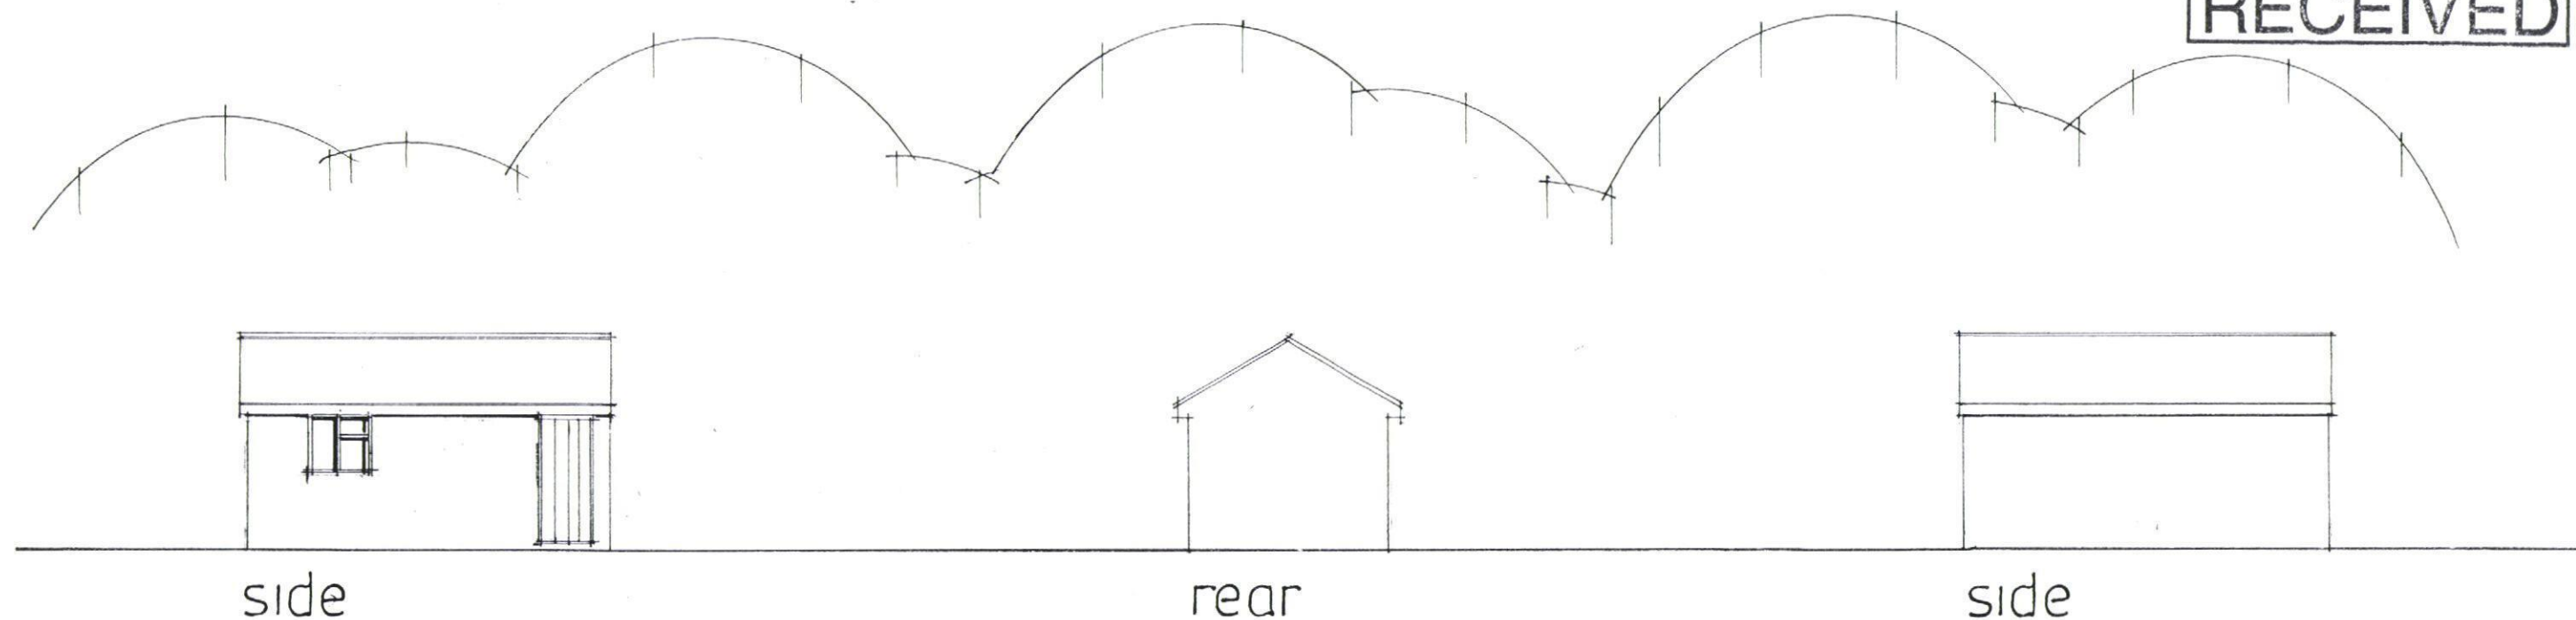

date june 14
 scale 1:100

EXISTING ELEVATIONS

Peter J. Walker MRICS
 Chartered Surveyor
 182 Seafront, Hayling Island
 HANTS PO11 9AN
 Tel: 02392 467571