


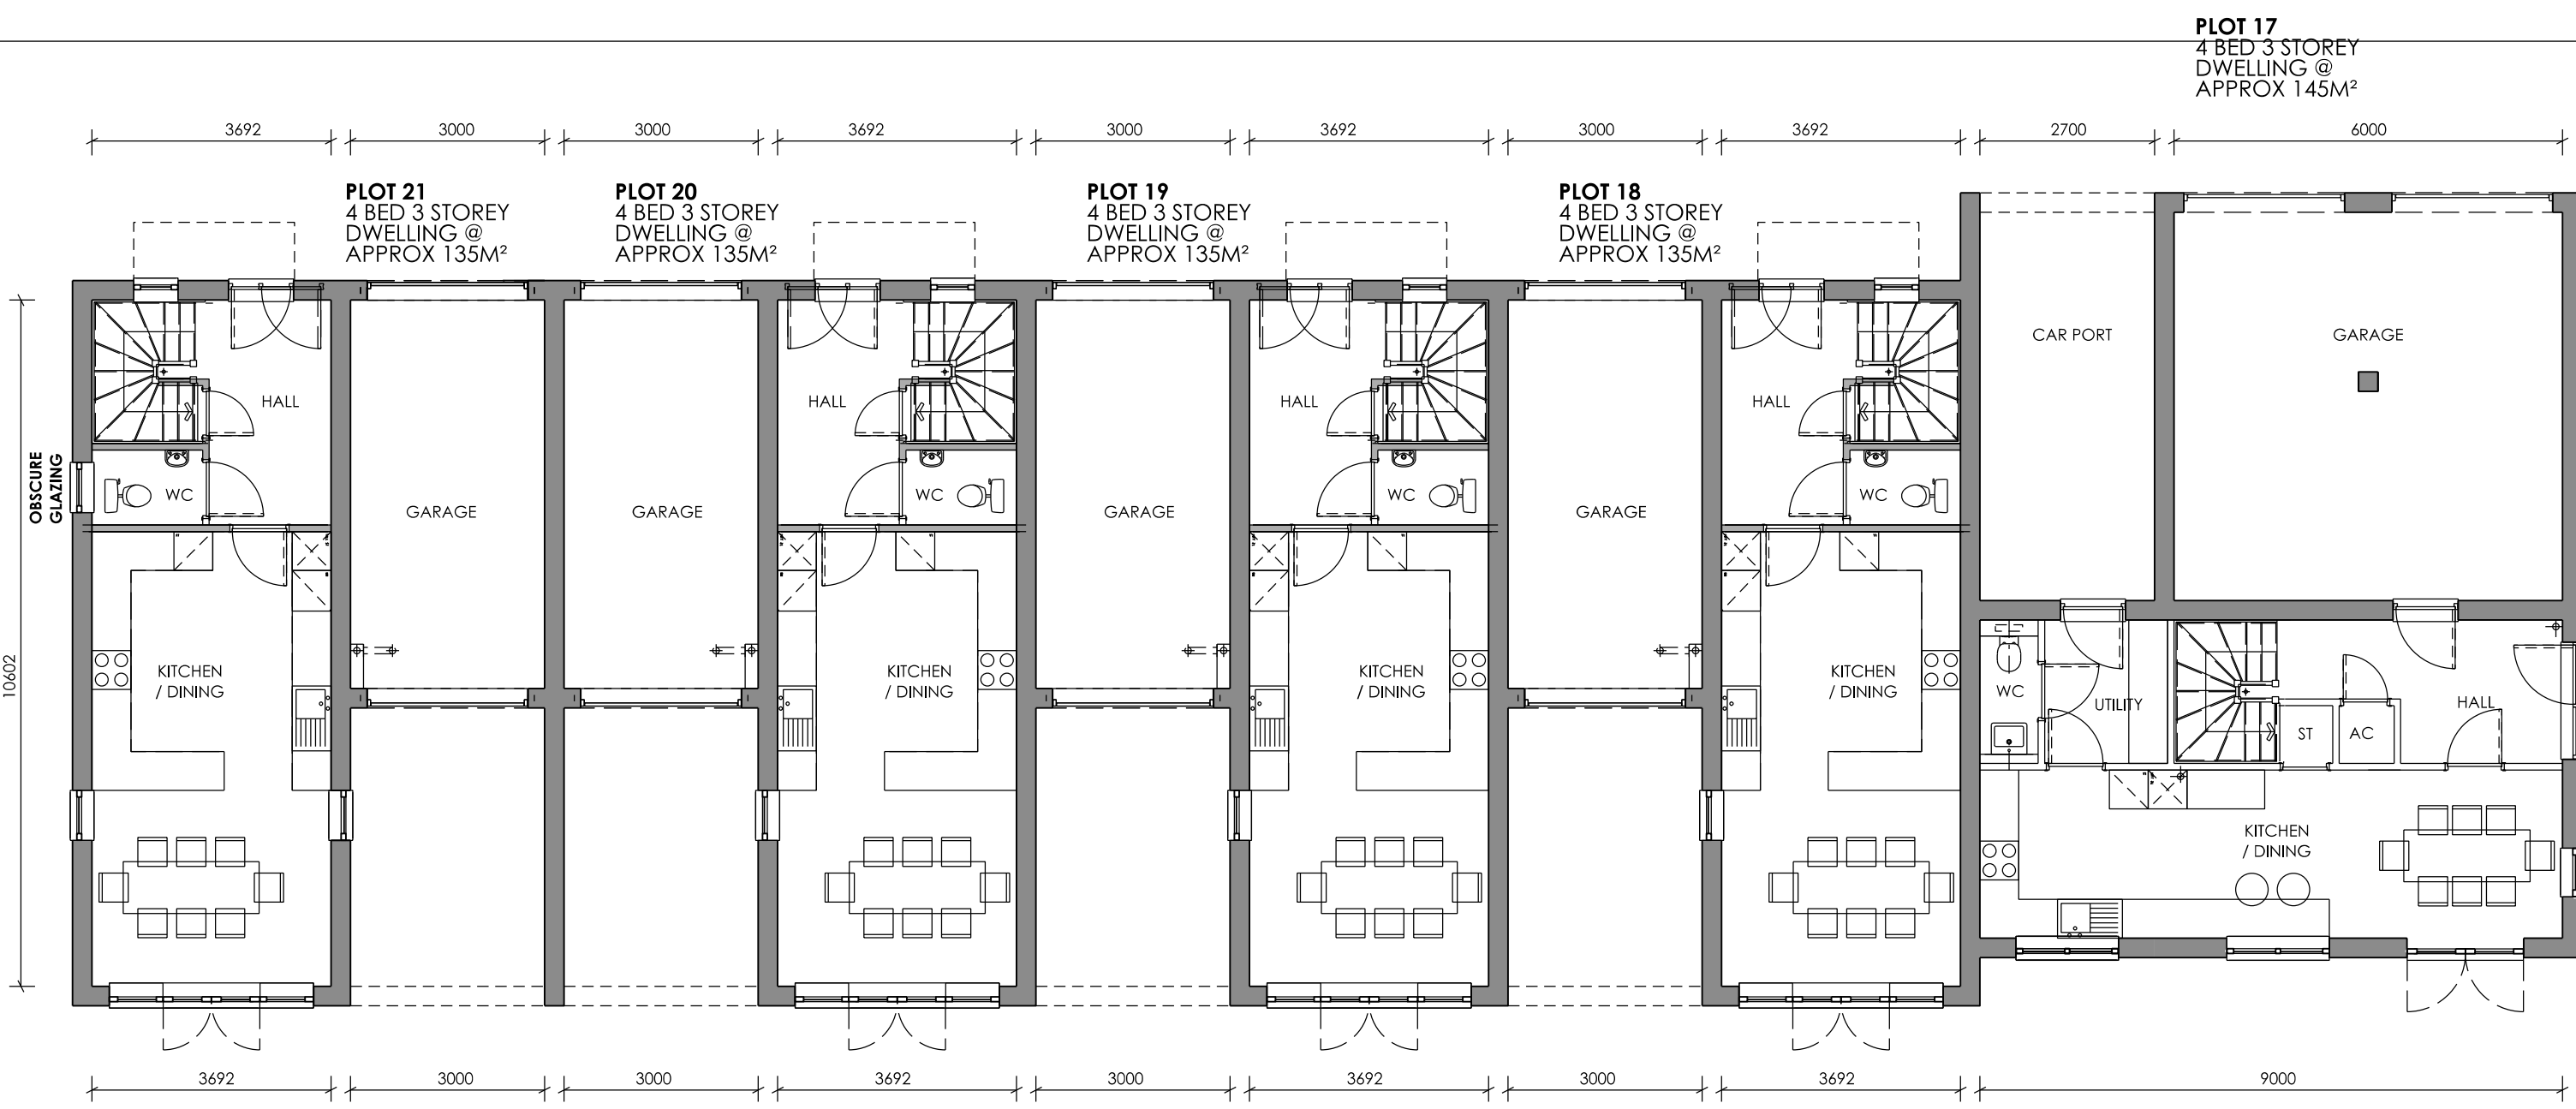


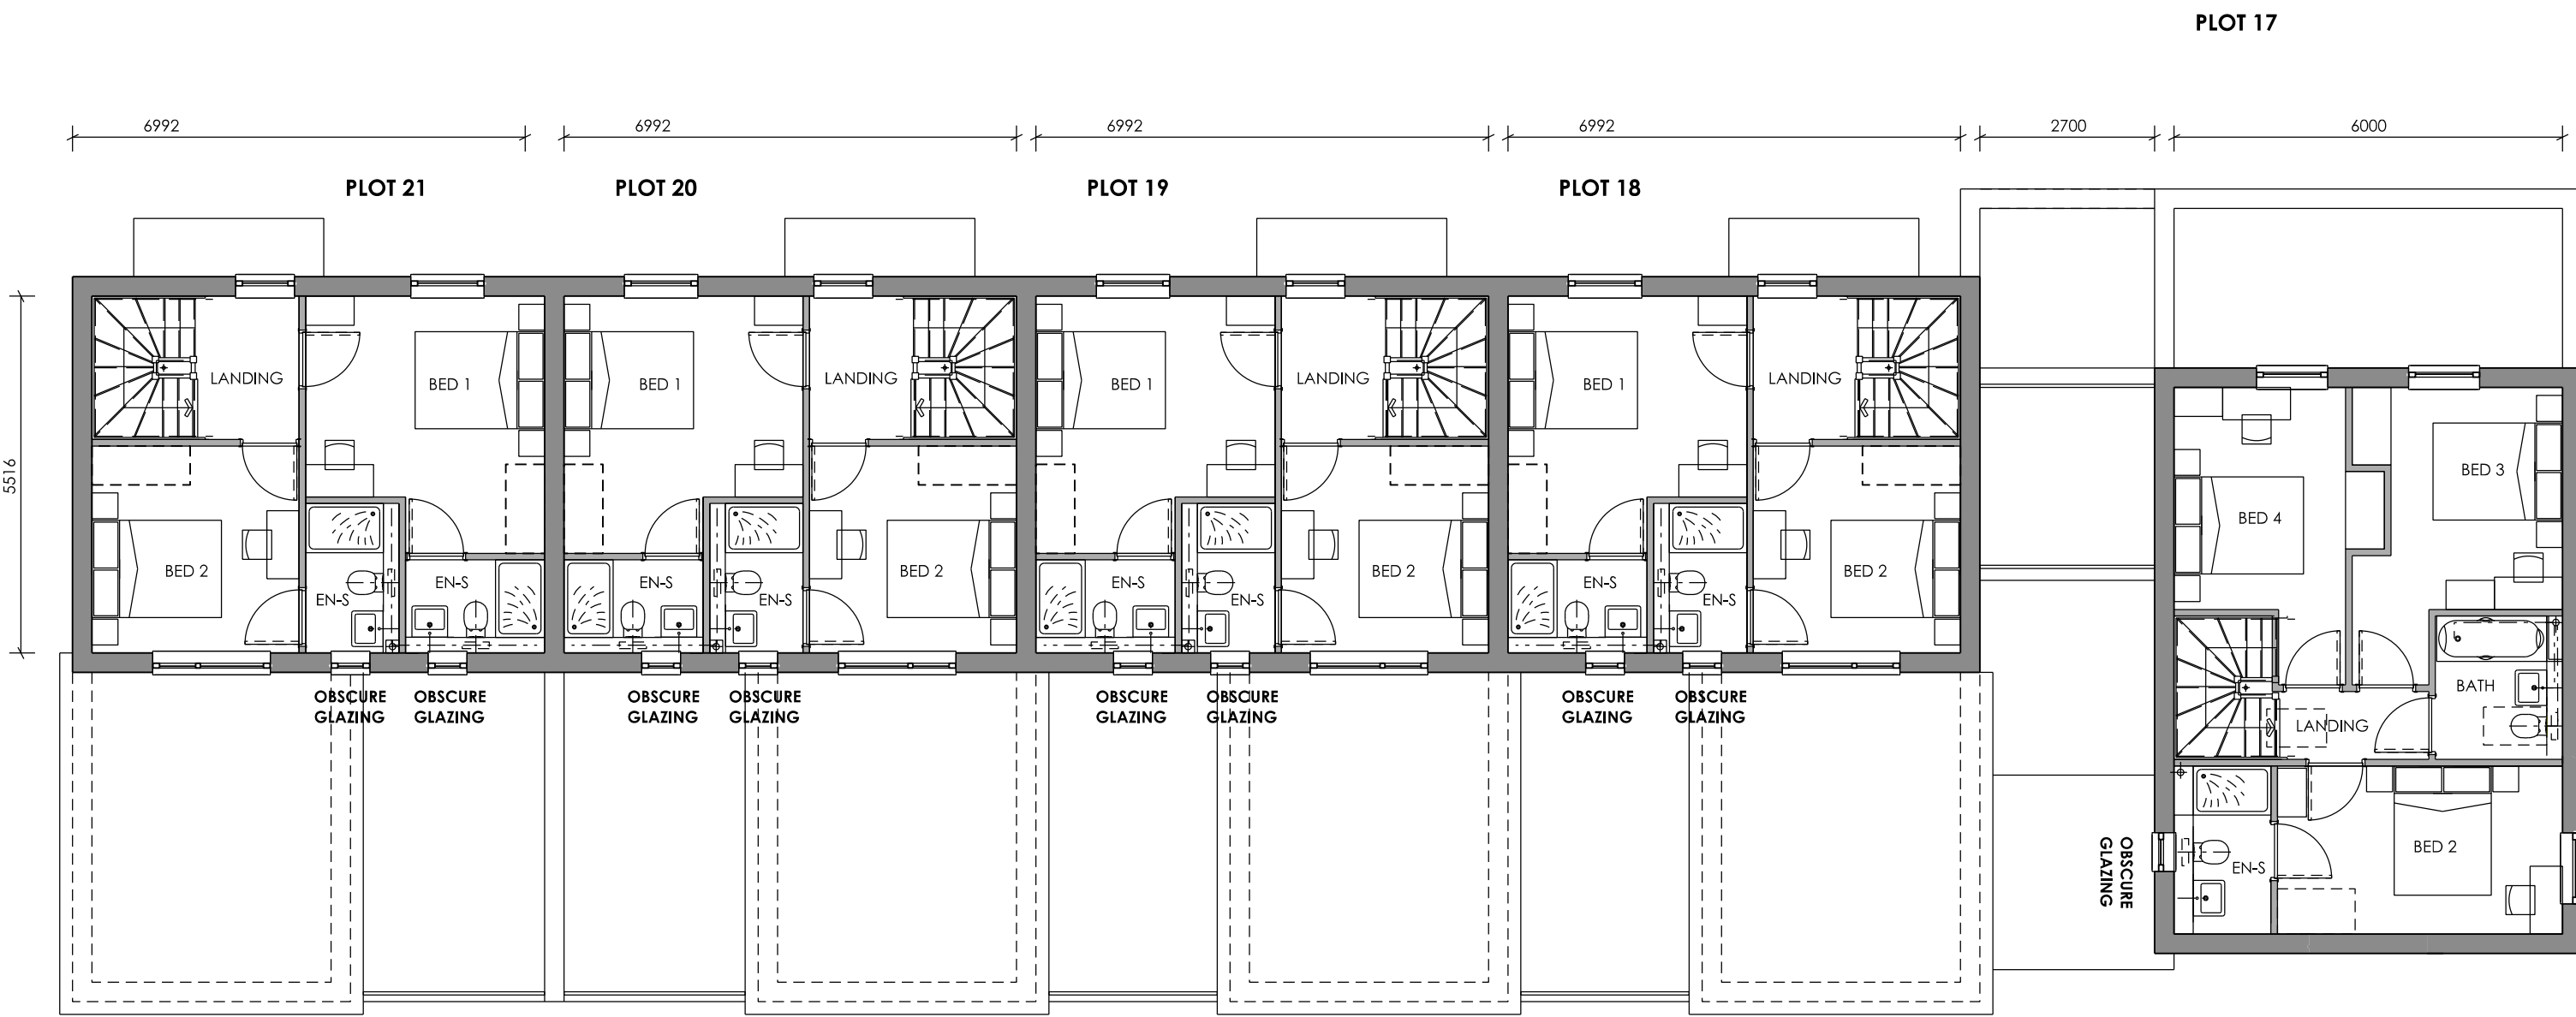


GROUND FLOOR PLAN
1:100 SCALE @ A1

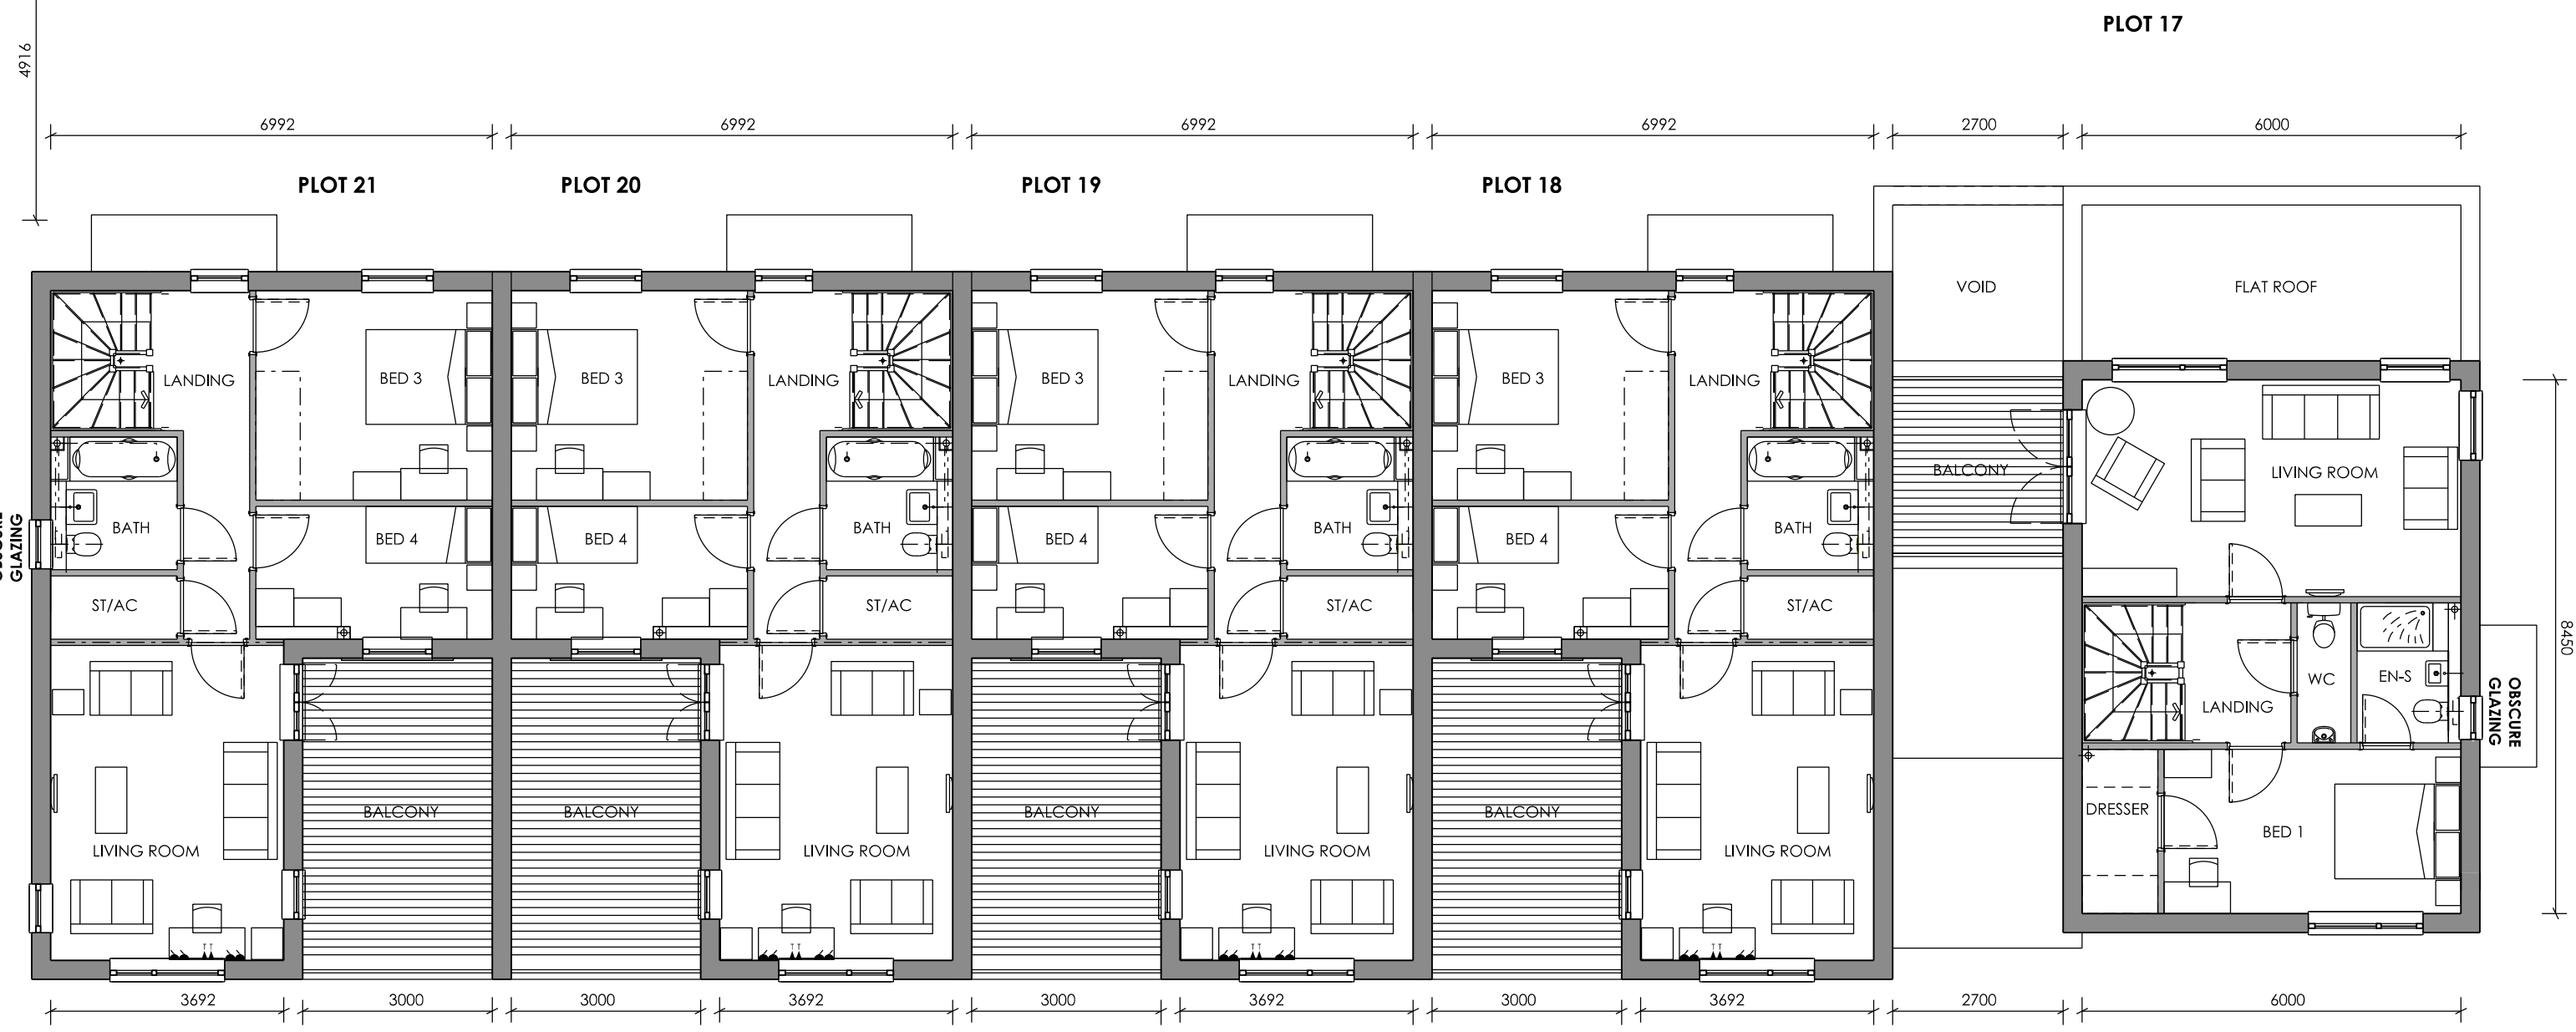

SECOND FLOOR PLAN

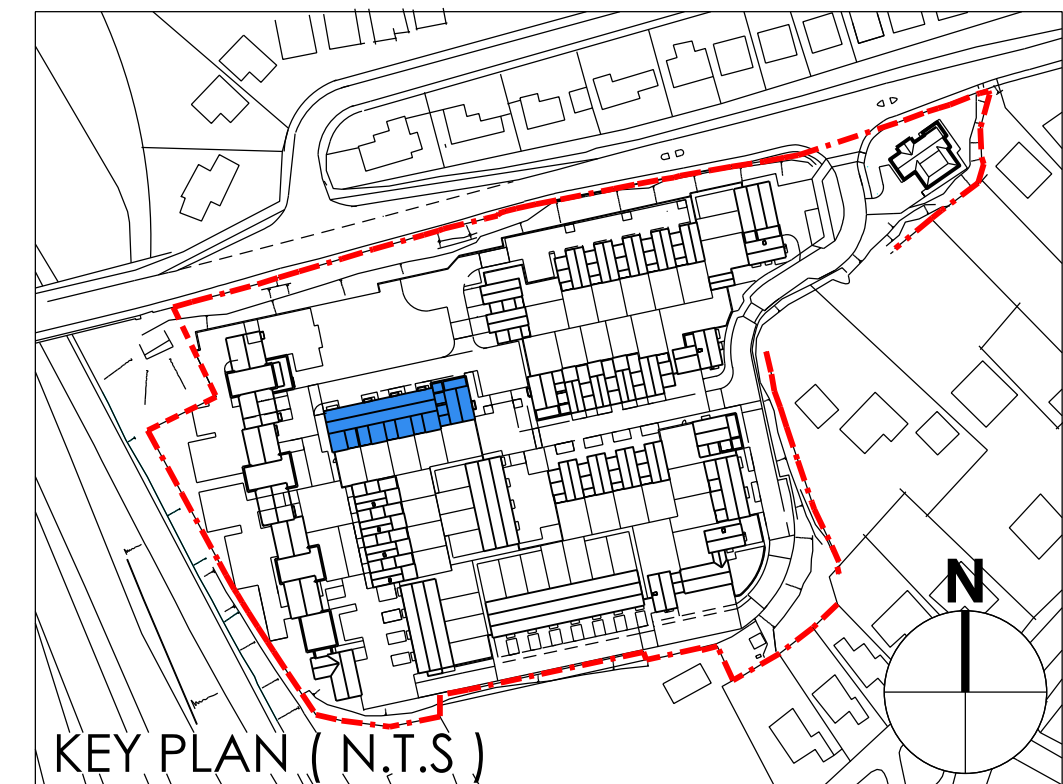

FIRST FLOOR PLAN

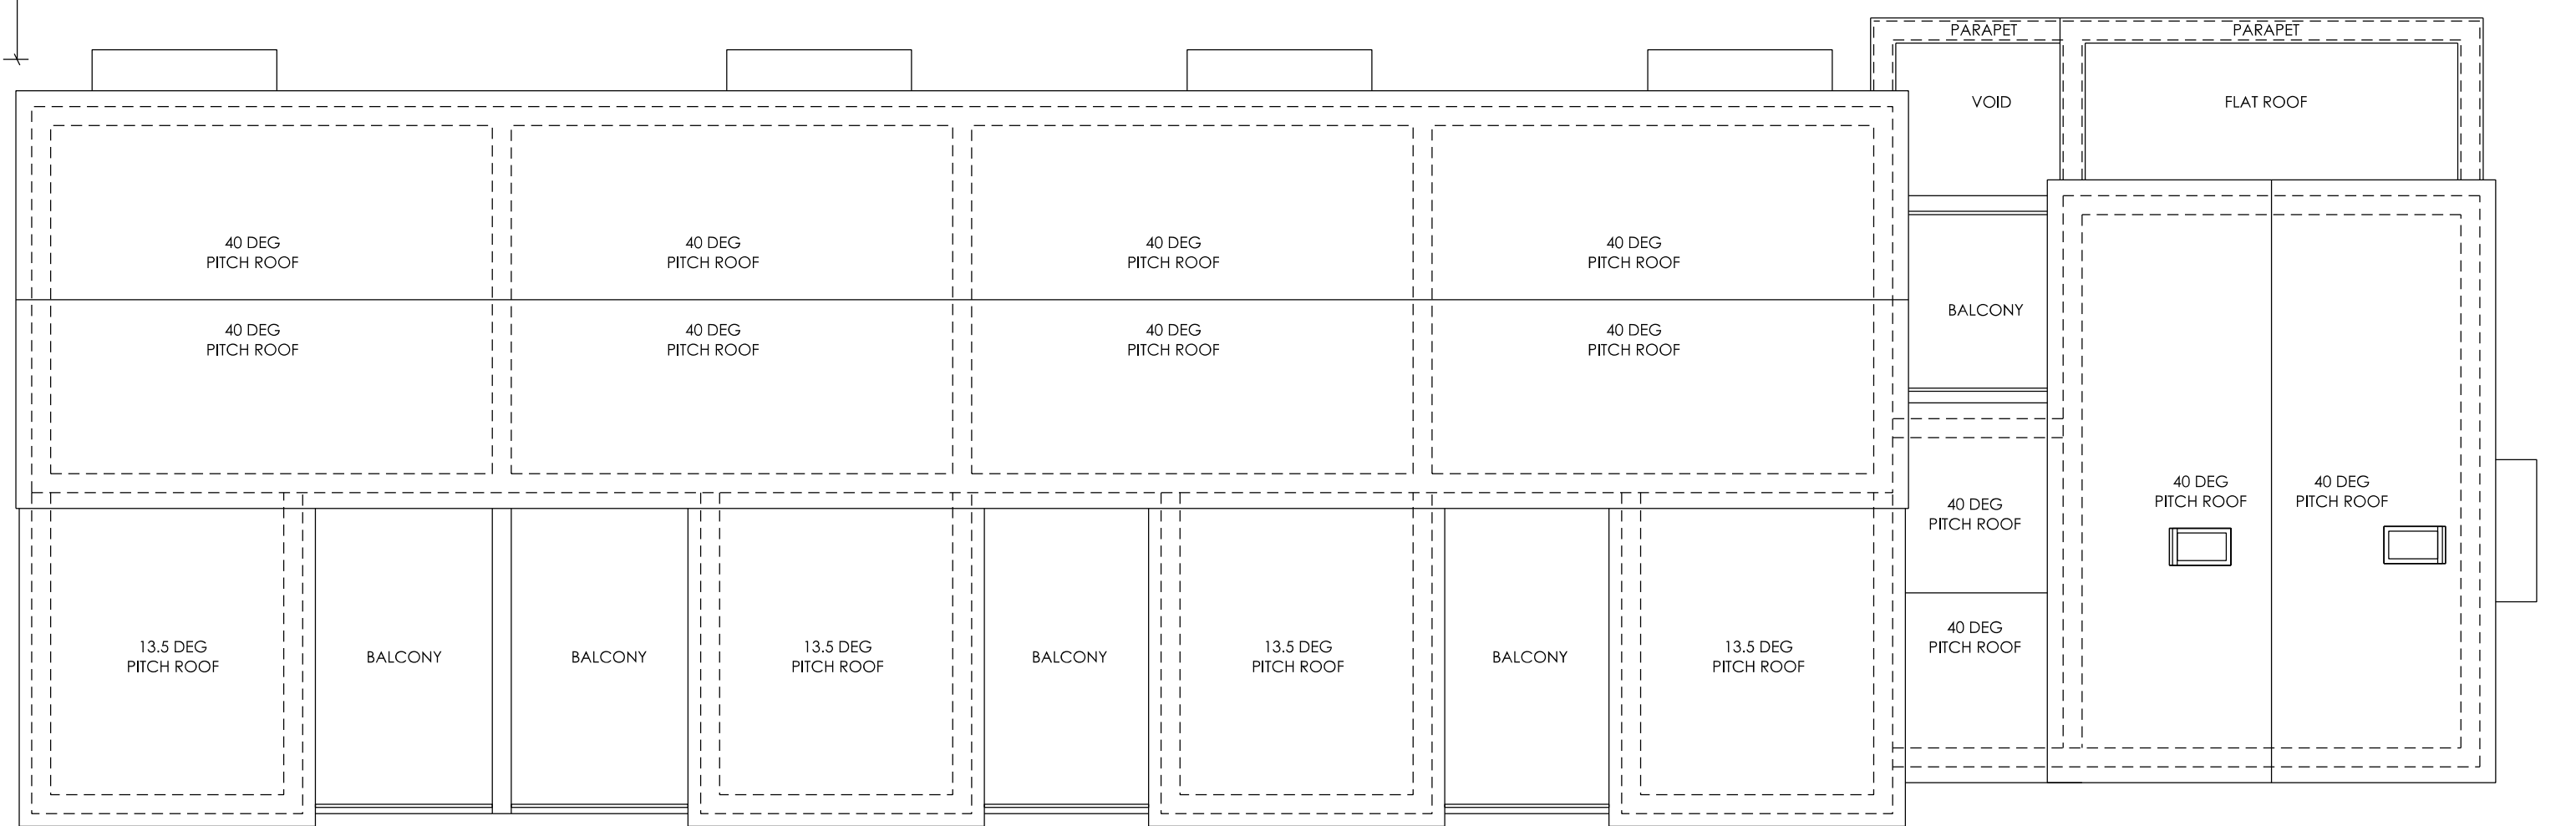

ROOF PLAN