



PROPOSED HOUSE FROM EXISTING
2 STOREY SIDE EXTENSION
68 BARNCROFT WAY, LEIGH PARK

EXISTING ELEVATIONS 1/100 @ A3

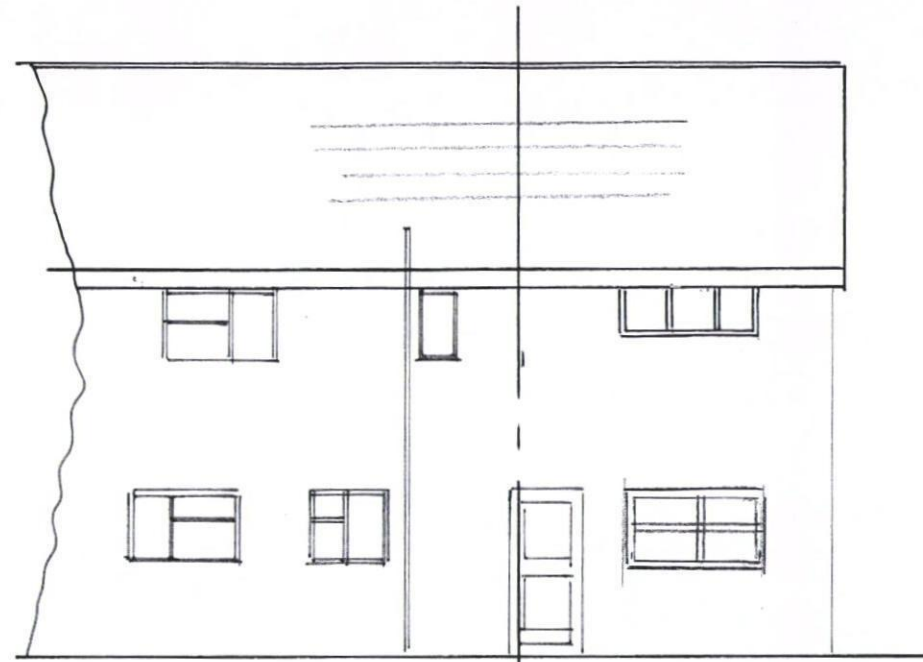

VIEW C

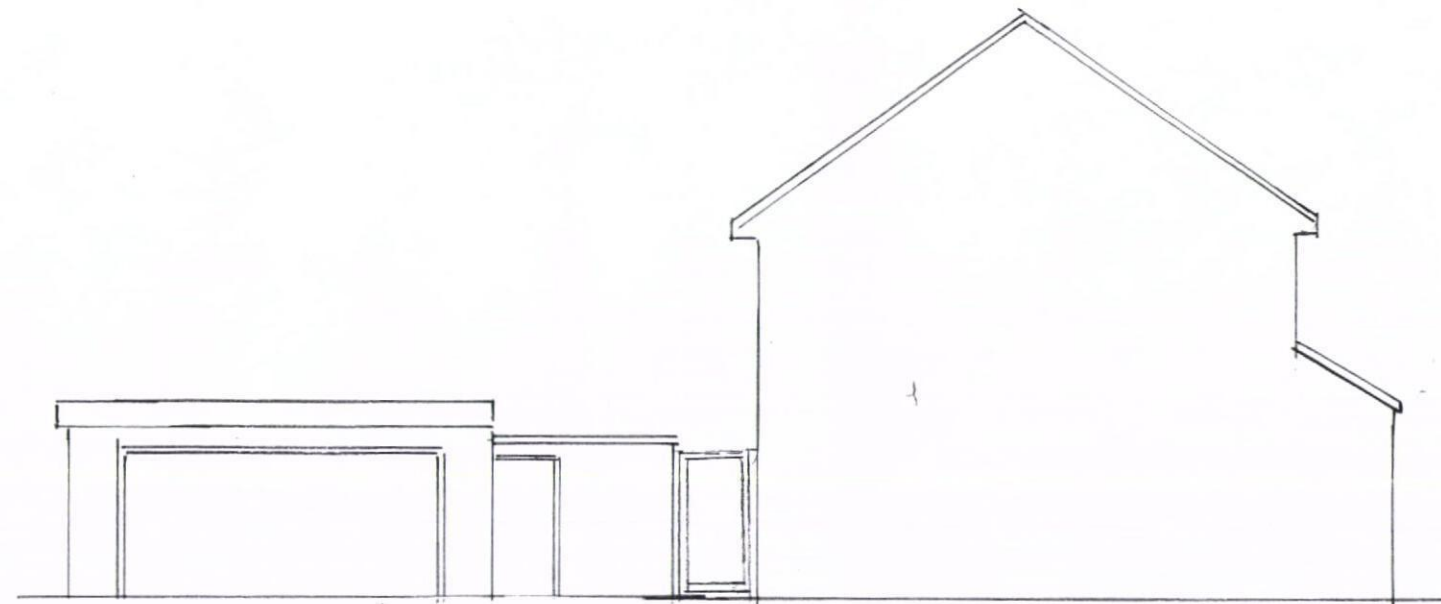

VIEW B



VIEW A

HAVANT BOROUGH
COUNCIL
02 JUL 2013
RECEIVED