



With exception to local authority submissions, this document is not to be scaled. All dimensions are to be checked on site to the satisfaction of the contractor prior to ordering materials etc.



Ground Floor
Scale 1:200

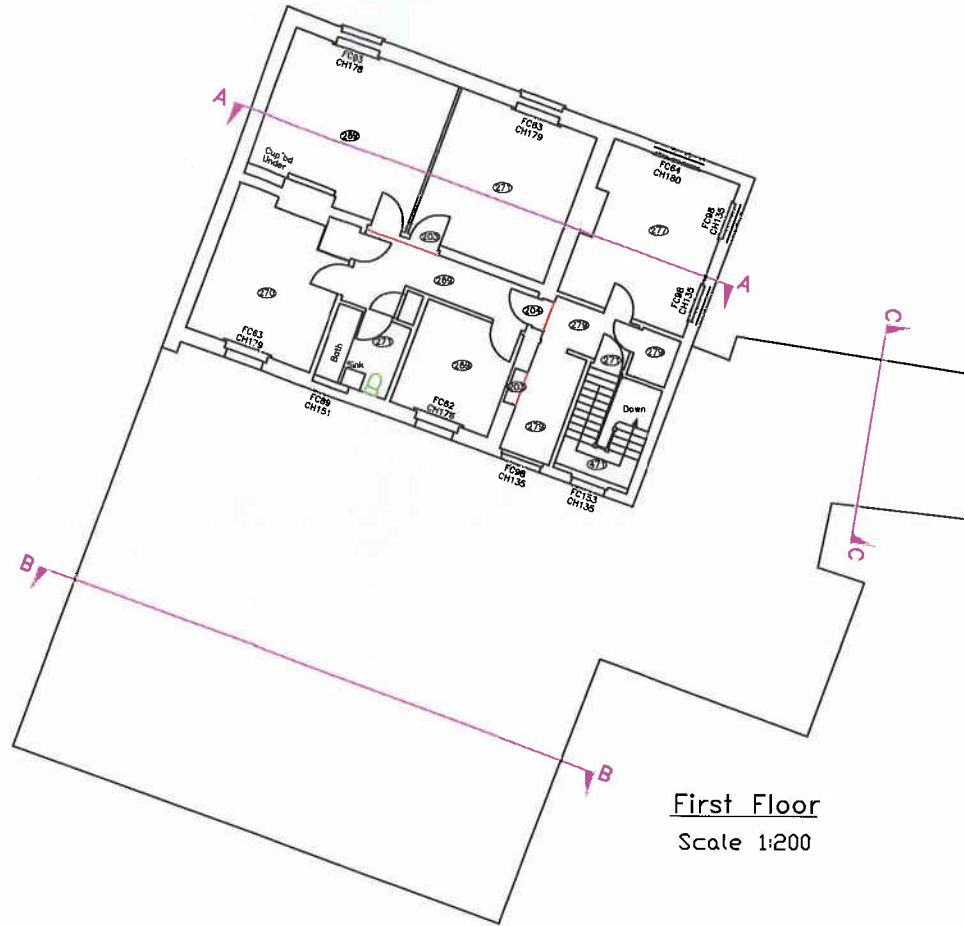

First Floor
Scale 1:200

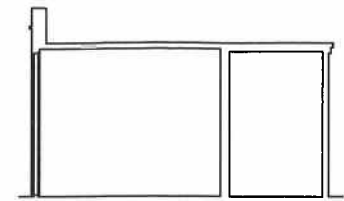


Datum 9.00m

Section C-C
Scale 1:100



Datum 9.00m

Section A-A
Scale 1:100

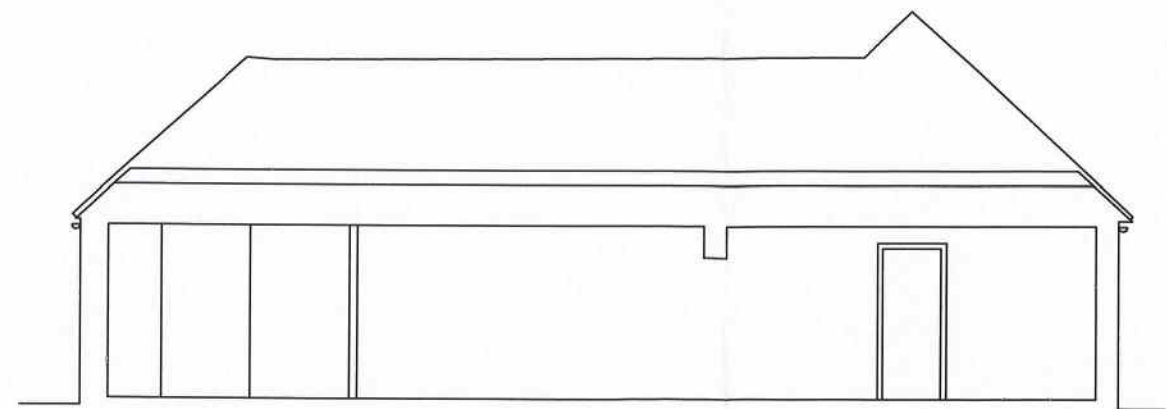

Datum 9.00m

Section B-B
Scale 1:100

revisions
Revision C: Floorplans enlarged

client

drawn by
AF

checked by
NEI

project

Rose in June
Hayling Island

drawing

Existing sections

drawing no. revision
P - 007 B

date scale at A3
01/05/13 As shown

job no.
SNBC251803



Building & Project
Consultancy

2 Charlotte Place
Southampton
SO14 0TB
t 02380 713 900
f 02380 713 901
e afraser@savills.com

