
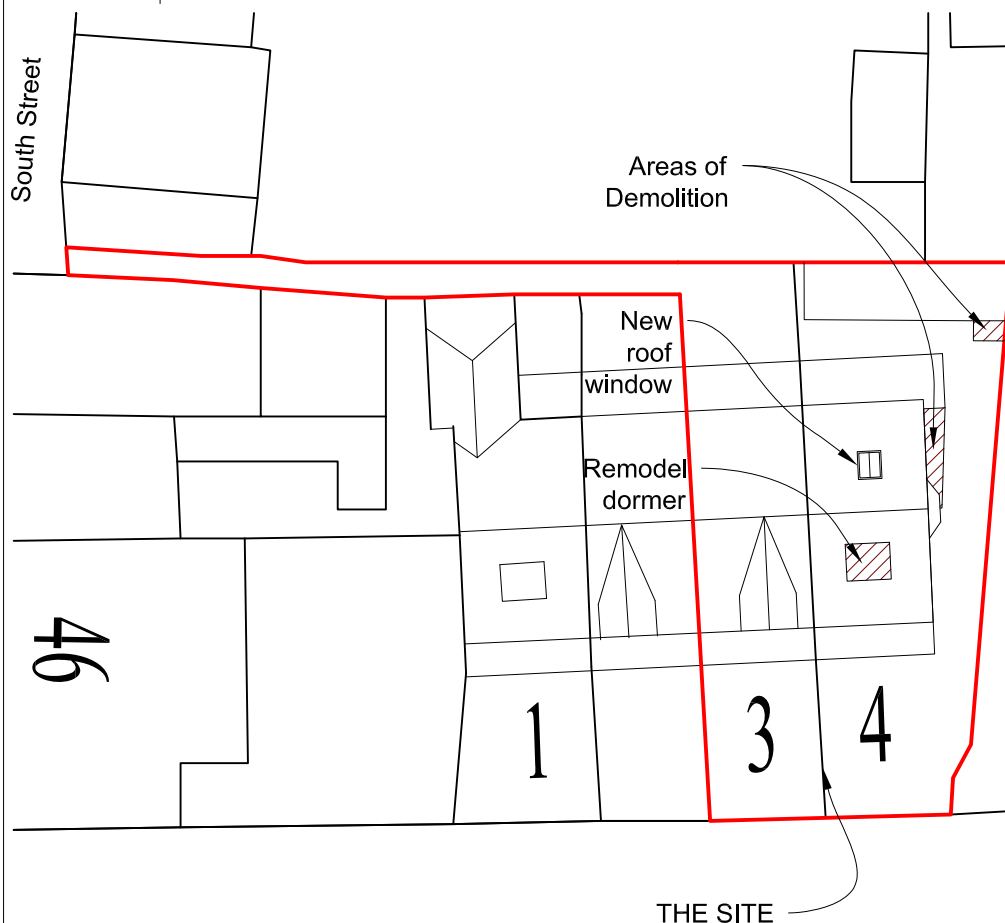
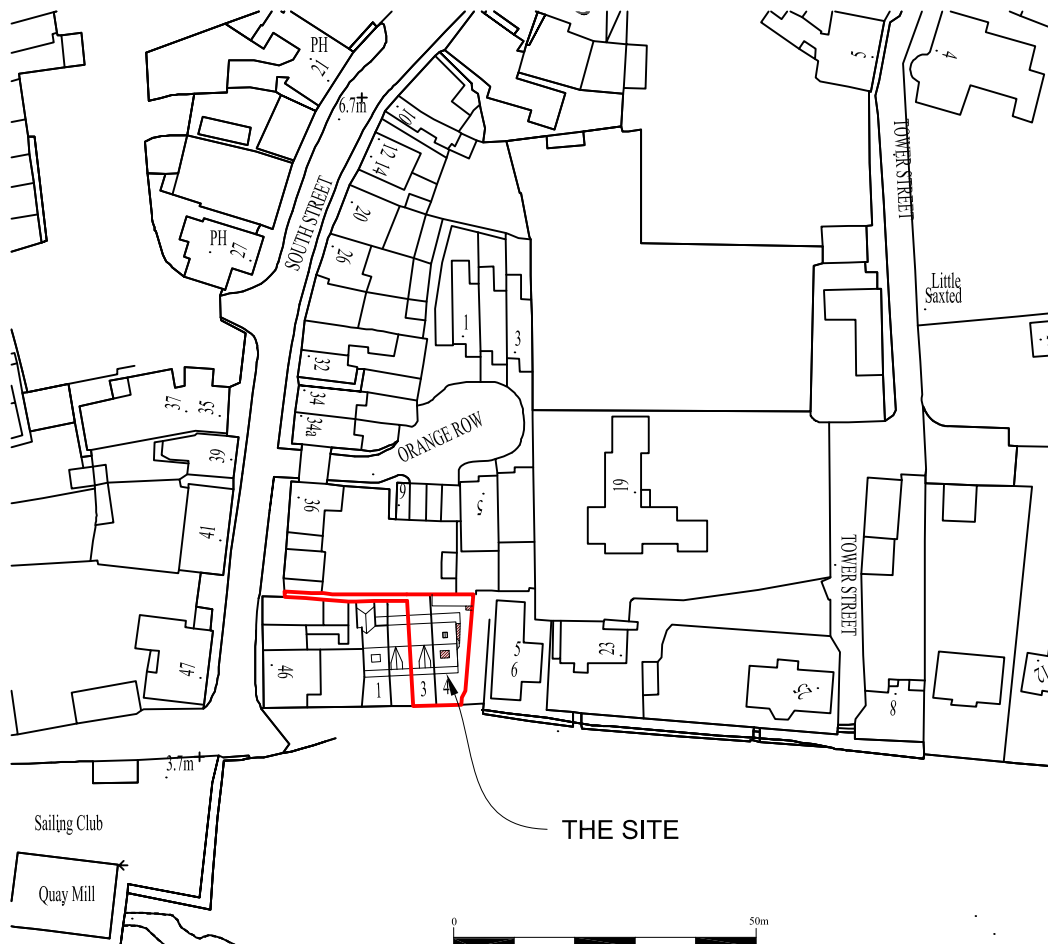


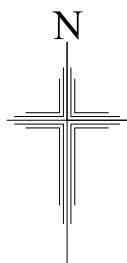

REVISIONS

A:
B:
C:
D:
E:
F:

Ordnance Survey Licence number 100045702
(c) Crown copyright 2013. All rights reserved.

Notes

1. These are computerised drawings for the purposes of obtaining planning & building regulations approvals & are based on certain overall measurements. They do not constitute working drawings.
 2. Distortion and uneven walls etc. have been ignored with some average measurements.
 3. Dimensions shown must not be relied upon and must be checked on site and verified prior to commencement of work.
 4. Where applicable this drawing is to be read in conjunction with other consultants' drawings & calculations.
 5. Do not scale from these drawings, except for planning purposes
 6. Any Work undertaken prior to Planning and Building Regulations Approval is done so entirely at the Client/Contractors own risk
- (c) 2013 - A.H.Sutcliff

SUTCLIFF CONSULTANTS Ltd

Surveyors & Architectural Consultants



RICS

Crossbush Cottage
11 Crossbush Road
Felpham, Bognor Regis
West Sussex, PO22 7LS

Tel: 01243 586004
Fax: 08708 793194
Mob: 07799 393250

Email: mail@sutcliffconsultants.co.uk

PROJECT DETAIL

3 & 4 Seaview Cottages

Emsworth

Hants

Conversion & internal alterations

FOR: Dr & Mrs B Timmis

DRAWING SCALE: 1:1250, 1:250 @ A4

Block & location plans

DATE: March 2013

DRAWN: A. H. Sutcliff

DRAWING: 1305/Block

REVISION: