

Material Precedents



Timber cladding (black)



White painted bricks



Aluminium windows



Industrial




Vertical boarding




Standing seam zinc roof



Windows PC in heritage green/grey

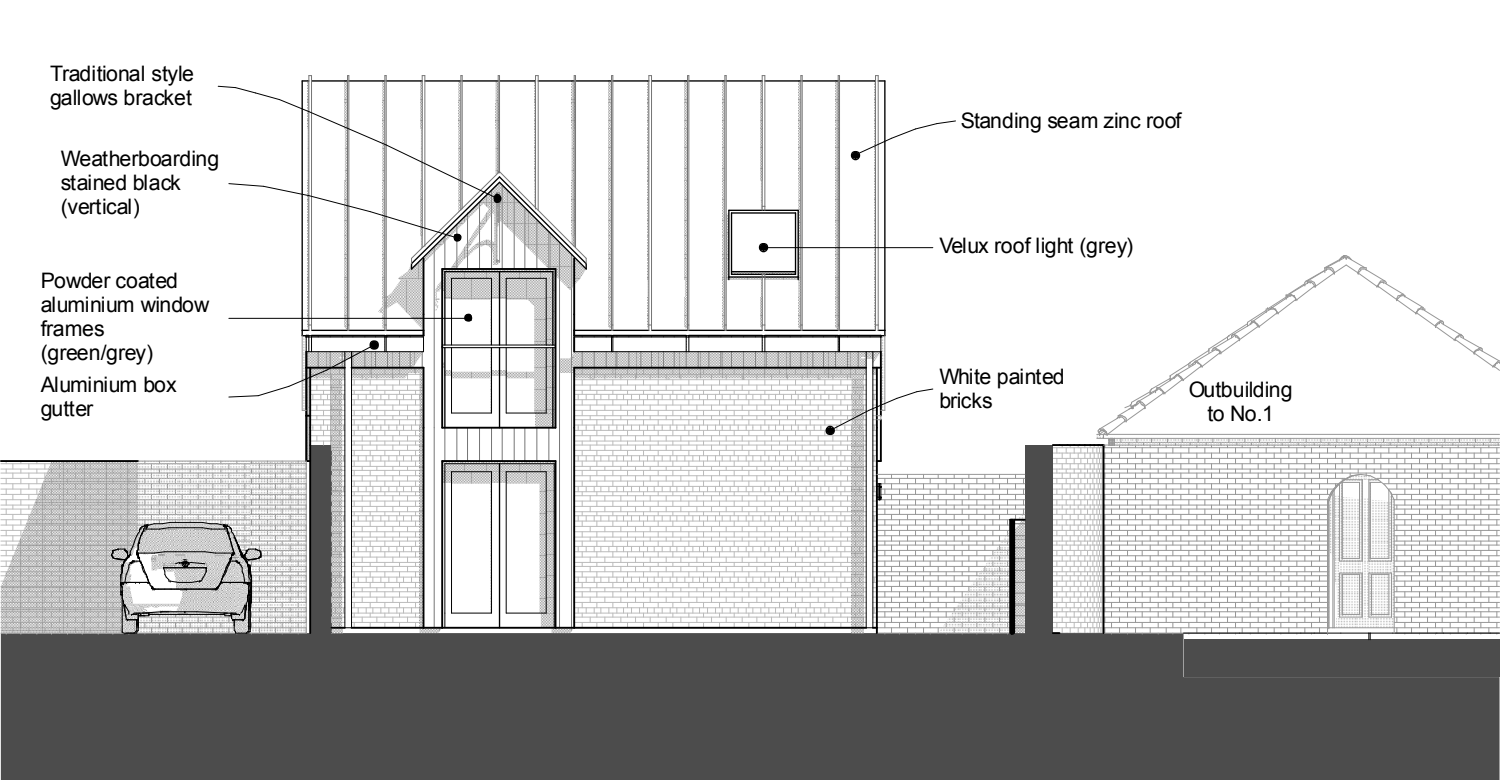

N Elevation 1:100

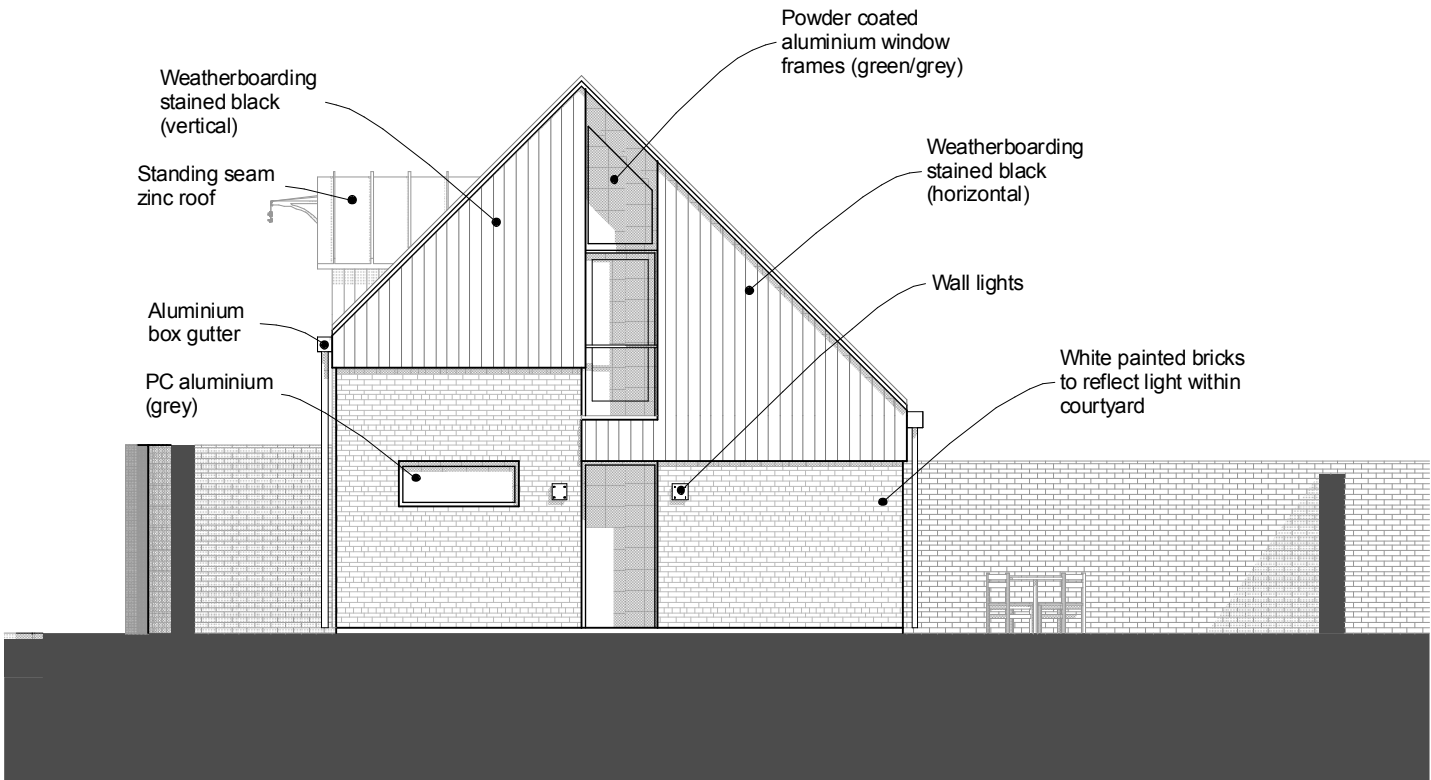

W Elevation 1:100