


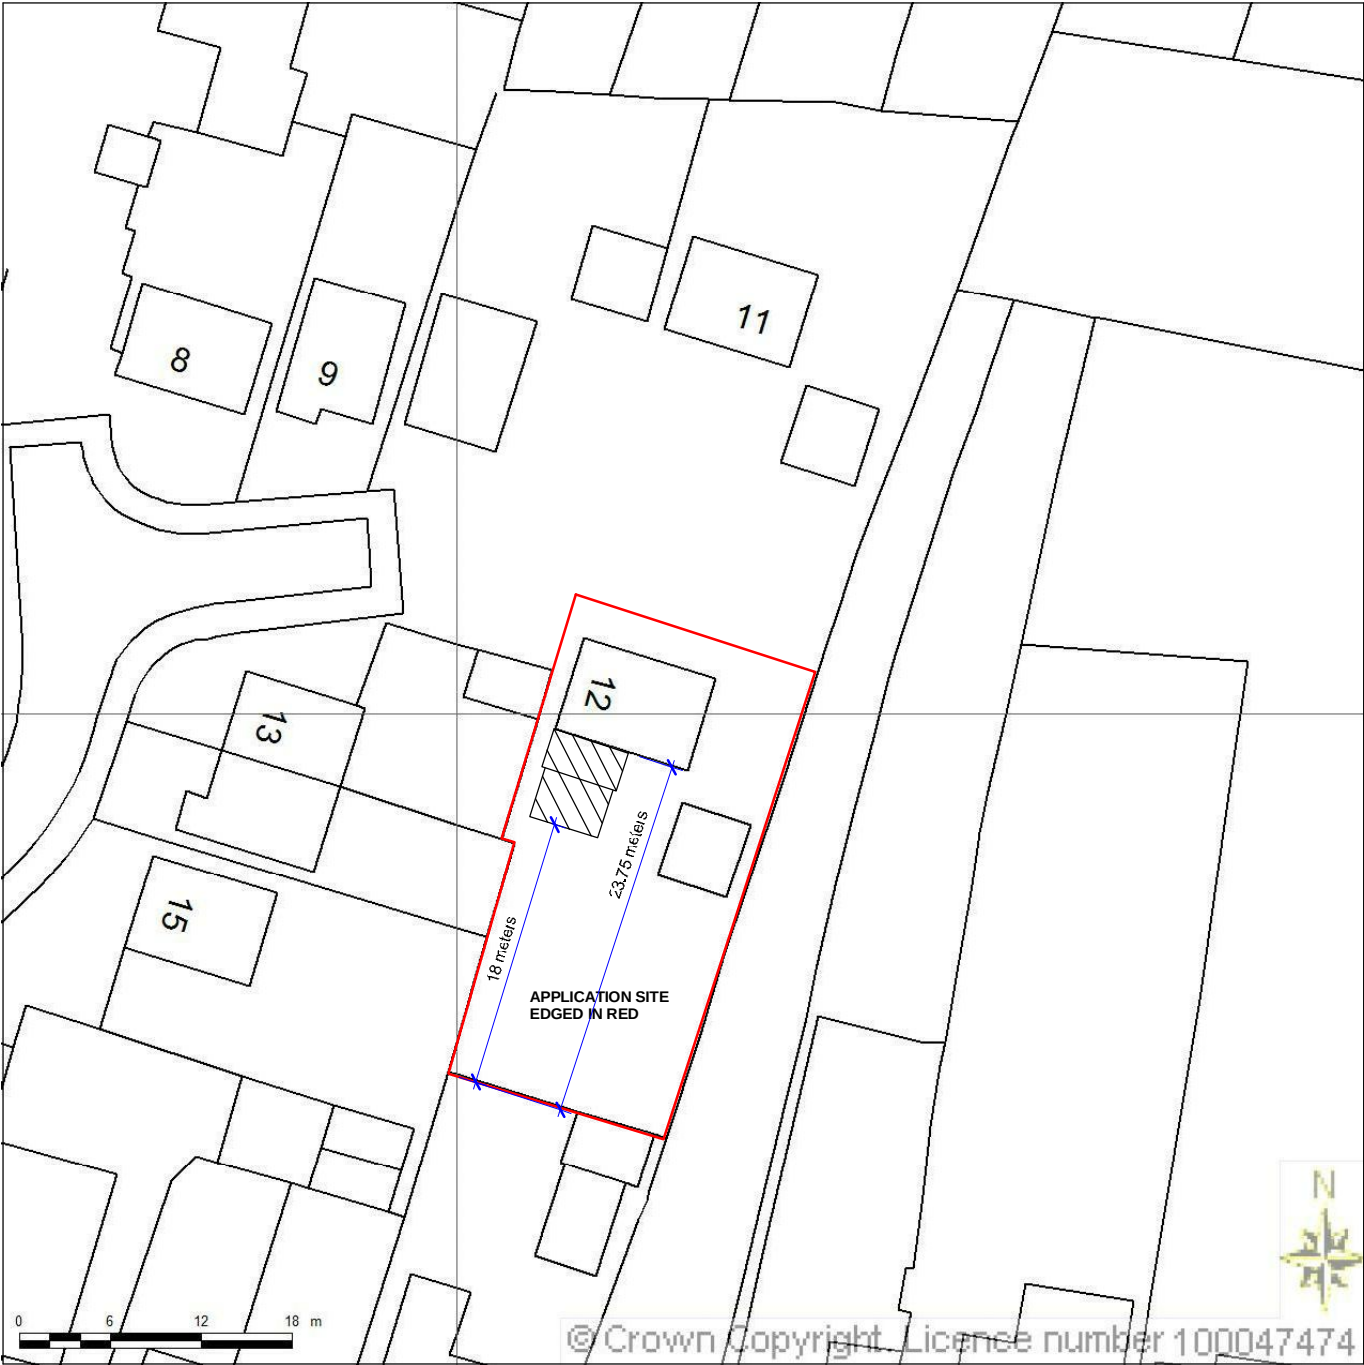


Produced 06 September 2013 from the Ordnance Survey National Geographic Database and incorporating surveyed revision available at this date. Reproduction in whole or part is prohibited without the prior permission of the Ordnance Survey. © Crown Copyright 2013.

The representation of a road, track or path is no evidence of a right of way. The representation of features as line is no evidence of a property boundary.

Property Address:
12 Hartwood Gardens
Waterlooville
PO8 8RA

Borough Council: Havant

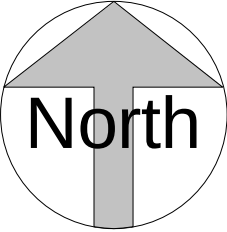

The Planning Service
Office, 135 North Lane
Clanfield, nr Waterlooville
Hampshire PO8 0RL

T: 023 92 597364
F: 0845 519 1103
E: info@theplanningservice.co.uk

Mr Peter Wheeler

**12 Hartwood
Gardens Cowplain**

PROPSOED BLOCK PLAN

Project number	120	P002
Date	06/09/2013	
Drawn by	JJ	
Status	Planning	Scale 1:500 @ A4