

NOTES

Permission is granted to scale from this drawing for the purpose of Local Authority Planning Approval only. In all other circumstances DO NOT scale from this drawing. Please contact this office for any additional information required.


Contractors, Sub Contractors and Suppliers are to check all relevant dimensions and levels of the site and building before commencing any site drawings or building work. Any discrepancies should be recorded to the Architect.

Where applicable this drawing is to be read in conjunction with the Consultants' drawings.

This drawing is the copyright of Tetlow King Ltd ©. All rights reserved. Ordnance Survey Data © Crown Copyright. All rights reserved.


Licence No. 1000077399

REV	DESCRIPTION	DATE	AUTHOR	CHKD
-----	-------------	------	--------	------

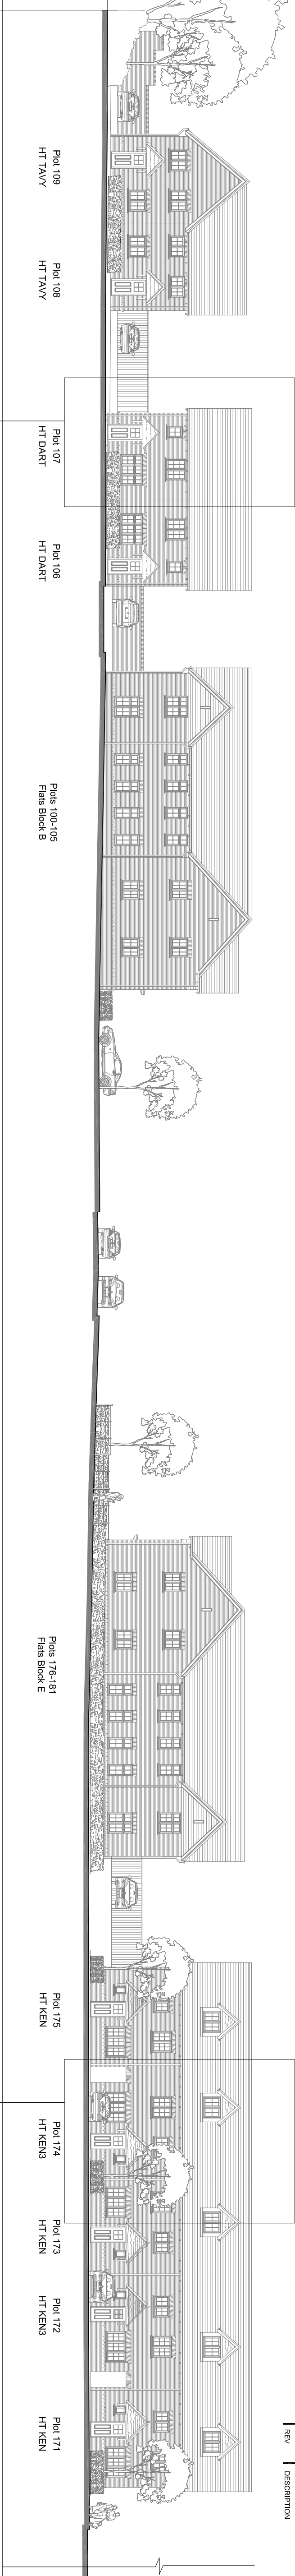


Street Elevation C-C

scale 1:200

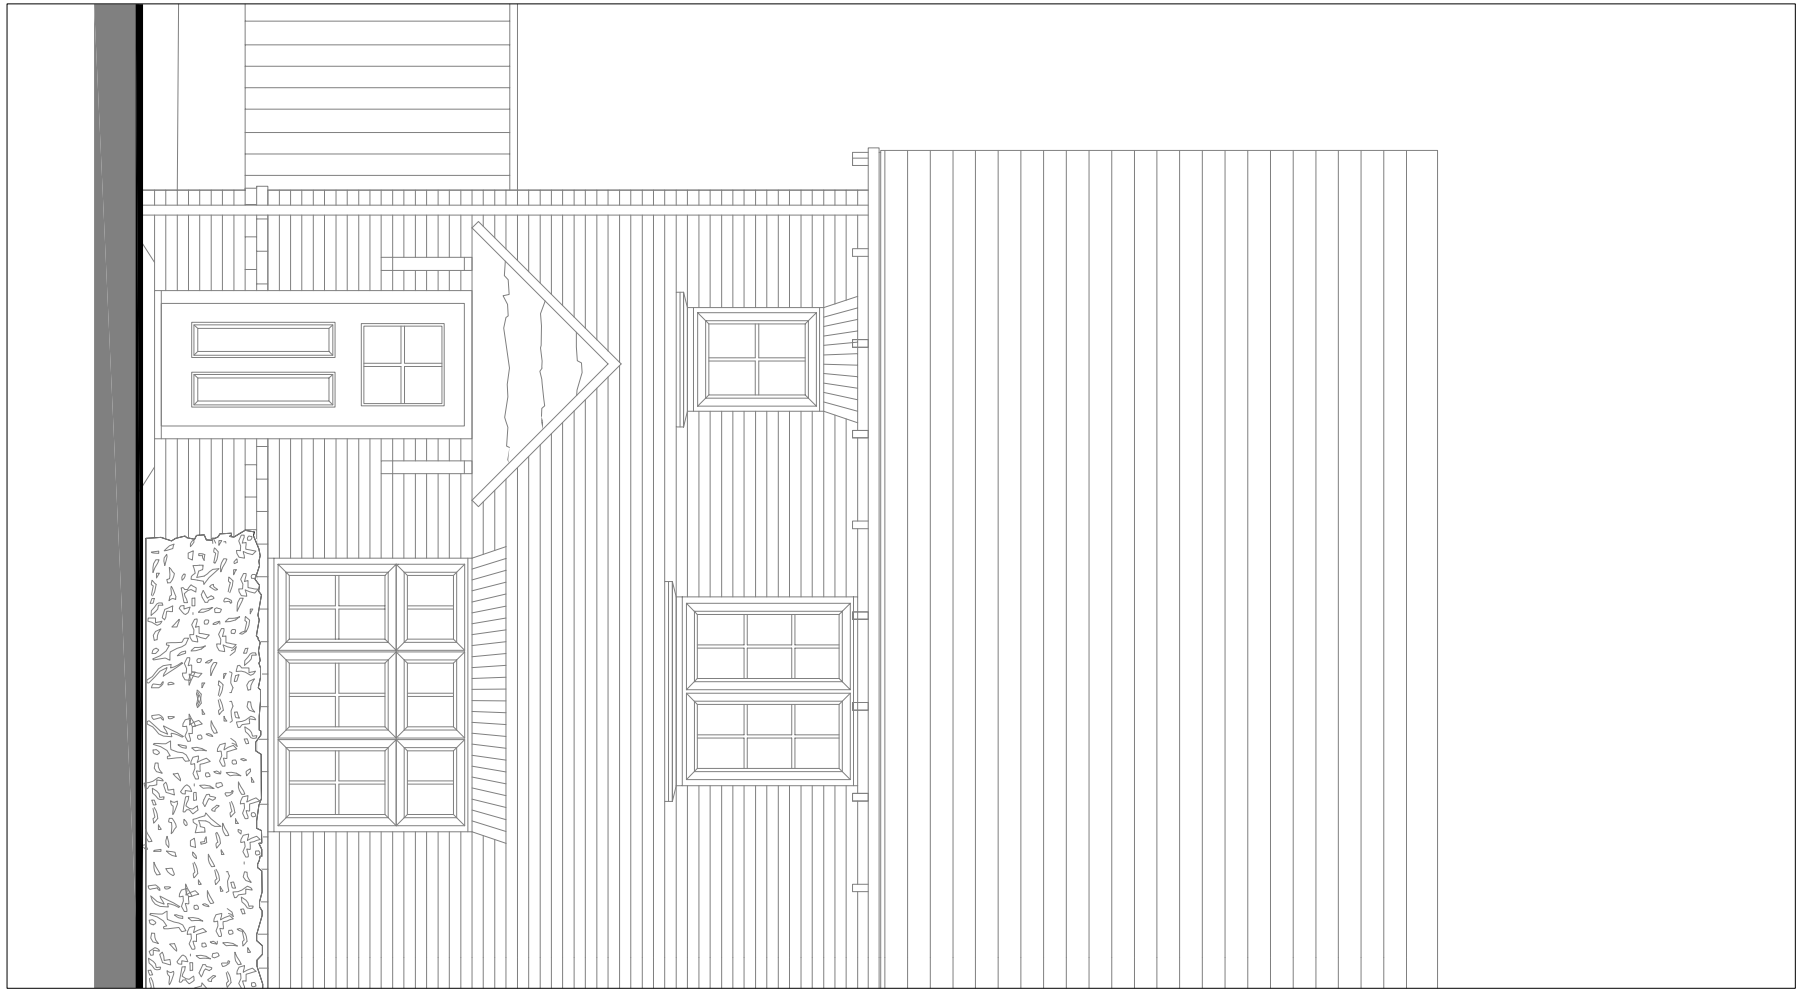


scale 1:50

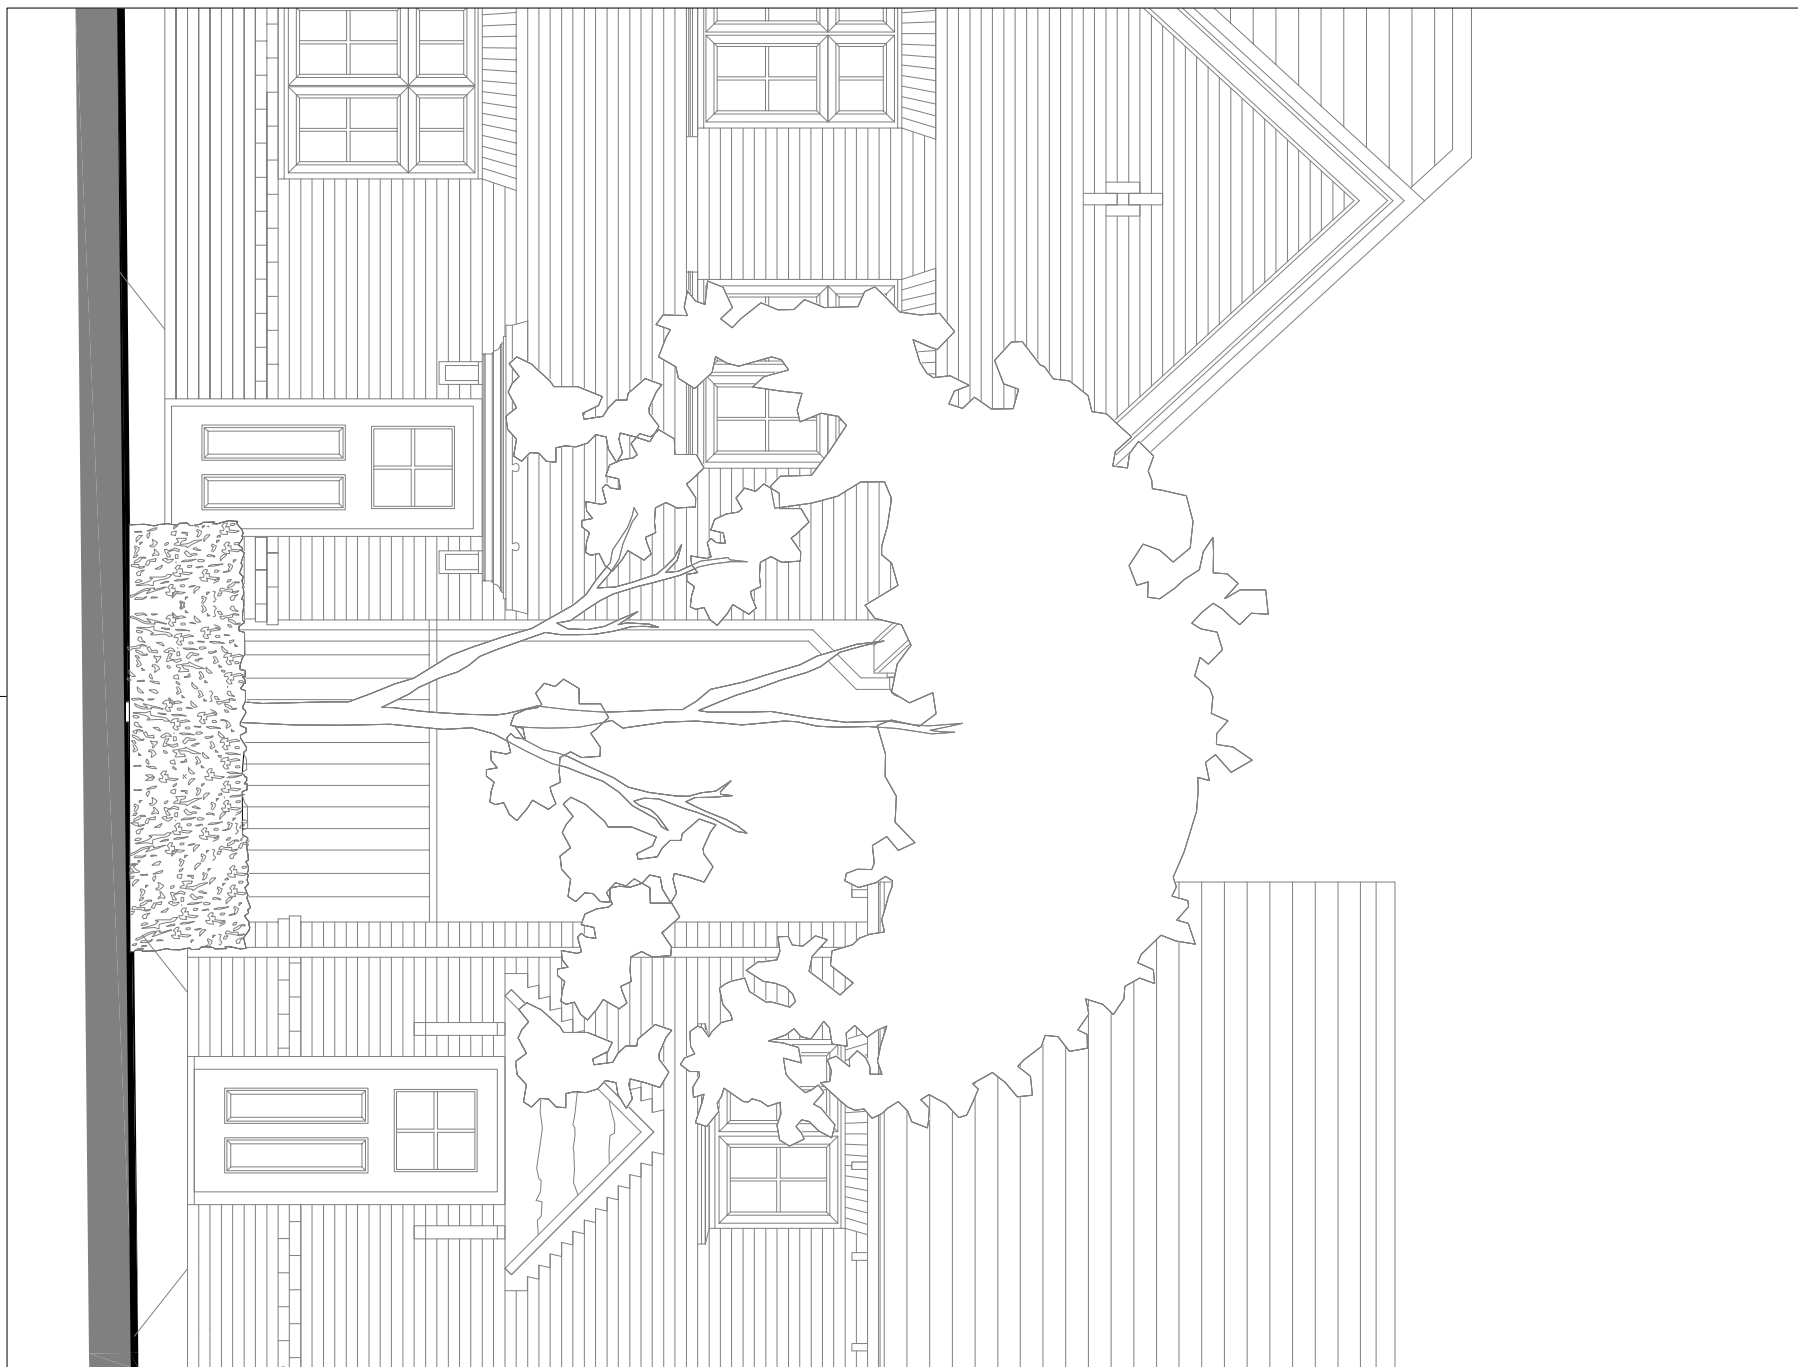

scale 1:50




scale 1:50

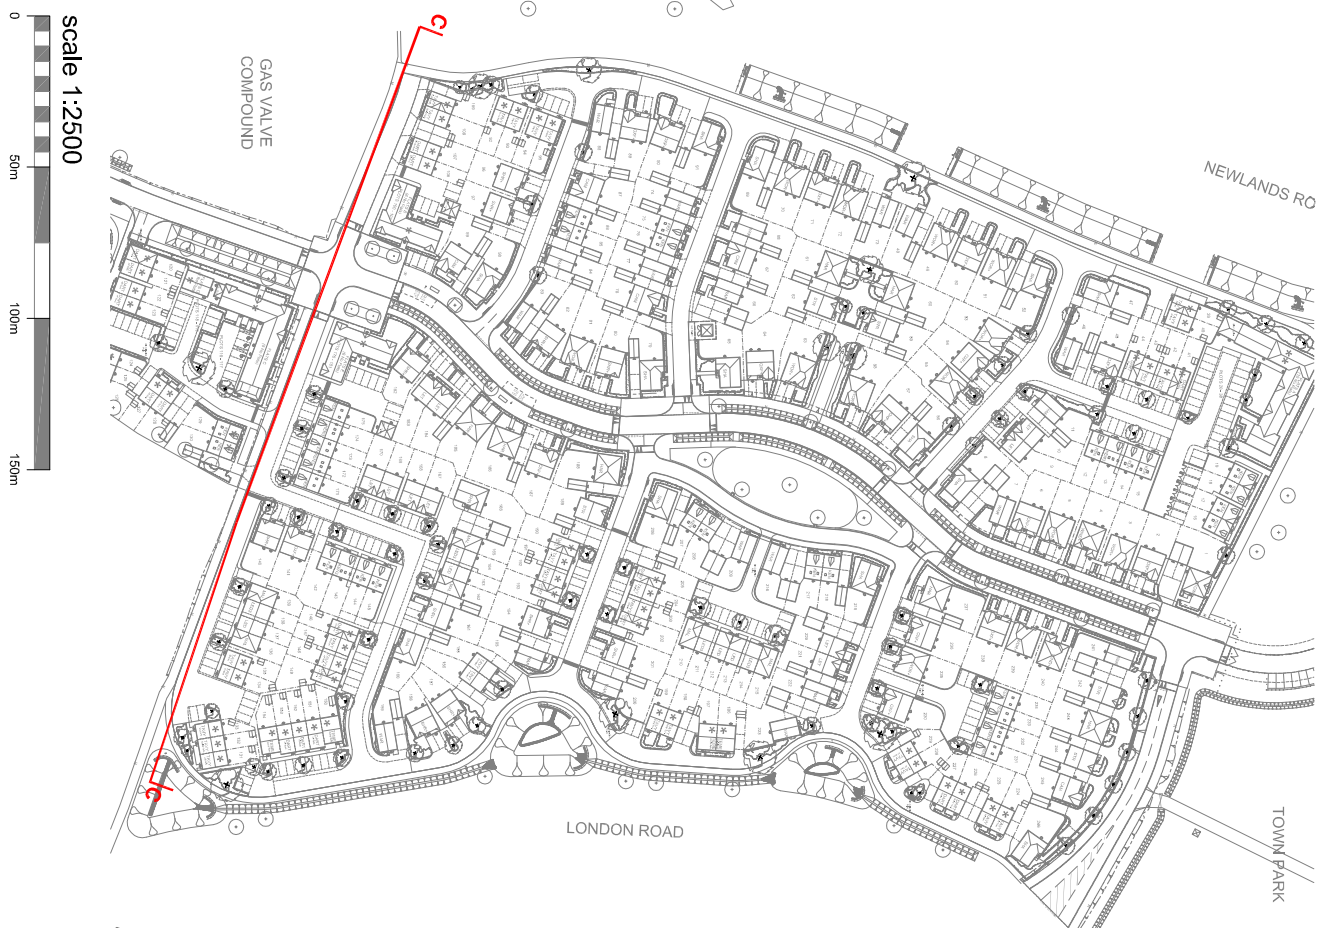

Location Plan

scale 1:2500

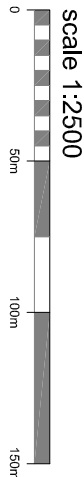

PLANNING



ARCHITECTS URBAN DESIGNERS SUSTAINABILITY CONSULTANTS
Building 302, The Grange, Boreway Road, Wickham, Hampshire, SO3 0AE
Tel: 01703 35735 Fax: 01703 35735 Web: www.tetlowking.co.uk

PROJECT

Berewood, Phase 2

Waterlooville

For: Redrow Homes (Southern)

DRAWING

Street Scenes
Sheet 3 of 3

SCALE	DATE	AUTHOR	CHKD
As shown @ A1	Jan 2014	AS	

DRAWING NO.	REV
REDR130524	SE03