
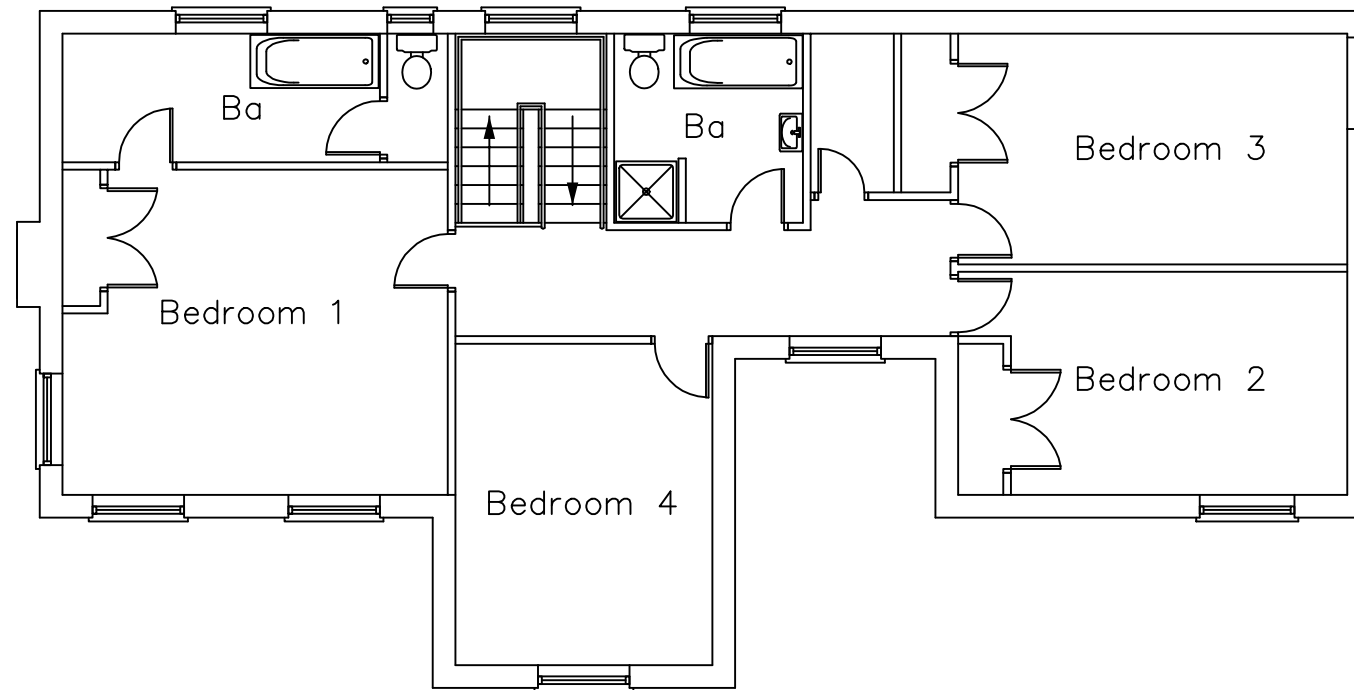


FIRST FLOOR

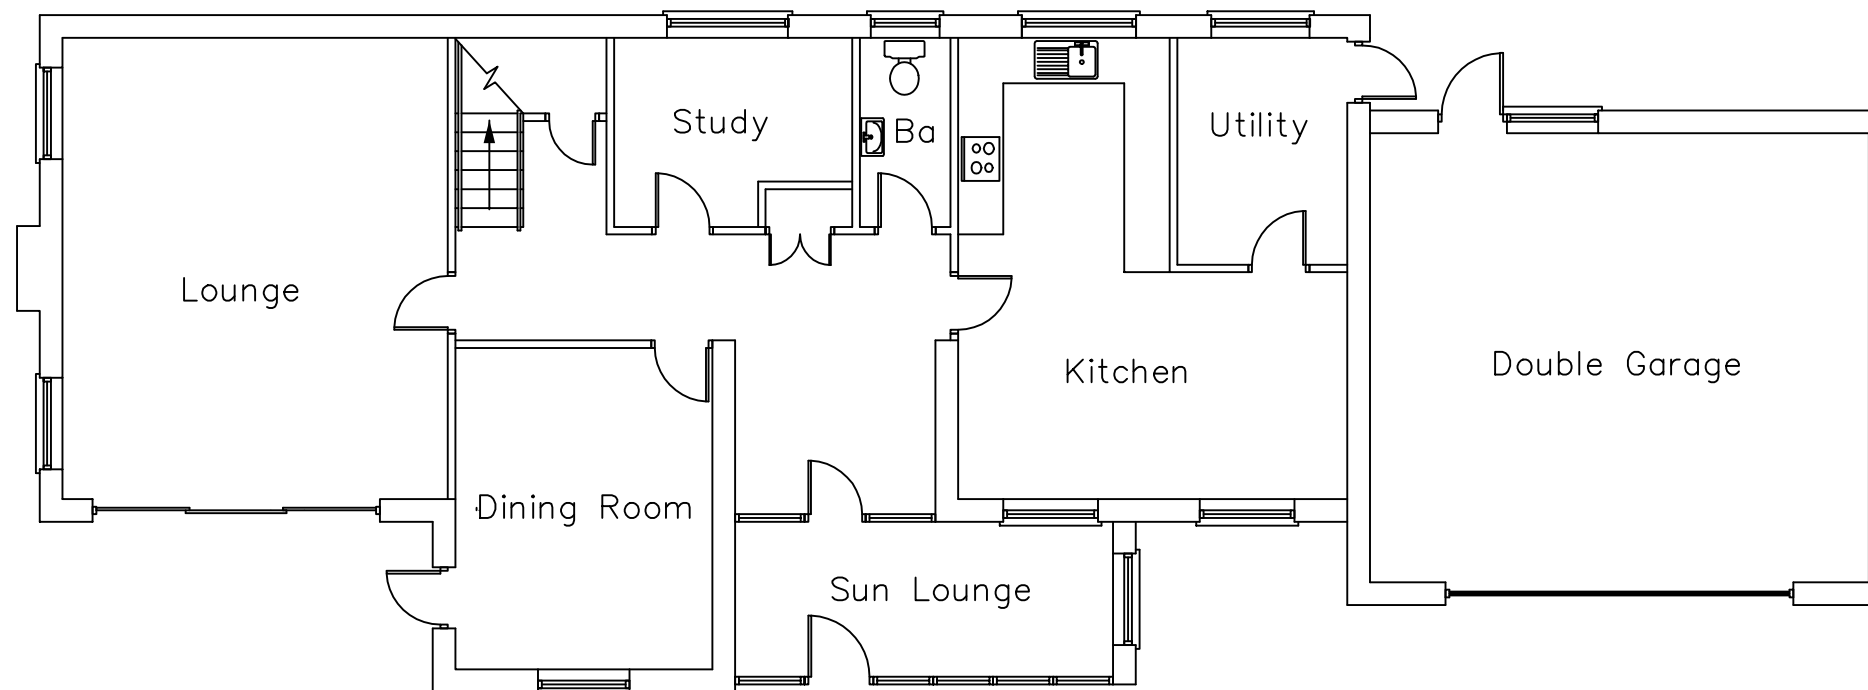

GROUND FLOOR

The Brents,
Hayling Island,
PO11 0RT

SURVEY PLANS

Martin Critchley
Chartered Architect
7 North Street
Havant, Hampshire, PO9 1PW
023 92 474 919
critchleyarchitect@hotmail.com

Scale A1 = 1:50, A3 = 1:100
Date 05/02/15
Drawn JSC

Revisions

A.
B.
C.

1506-101 0

metres

10

20

30


40



SOUTH



WEST

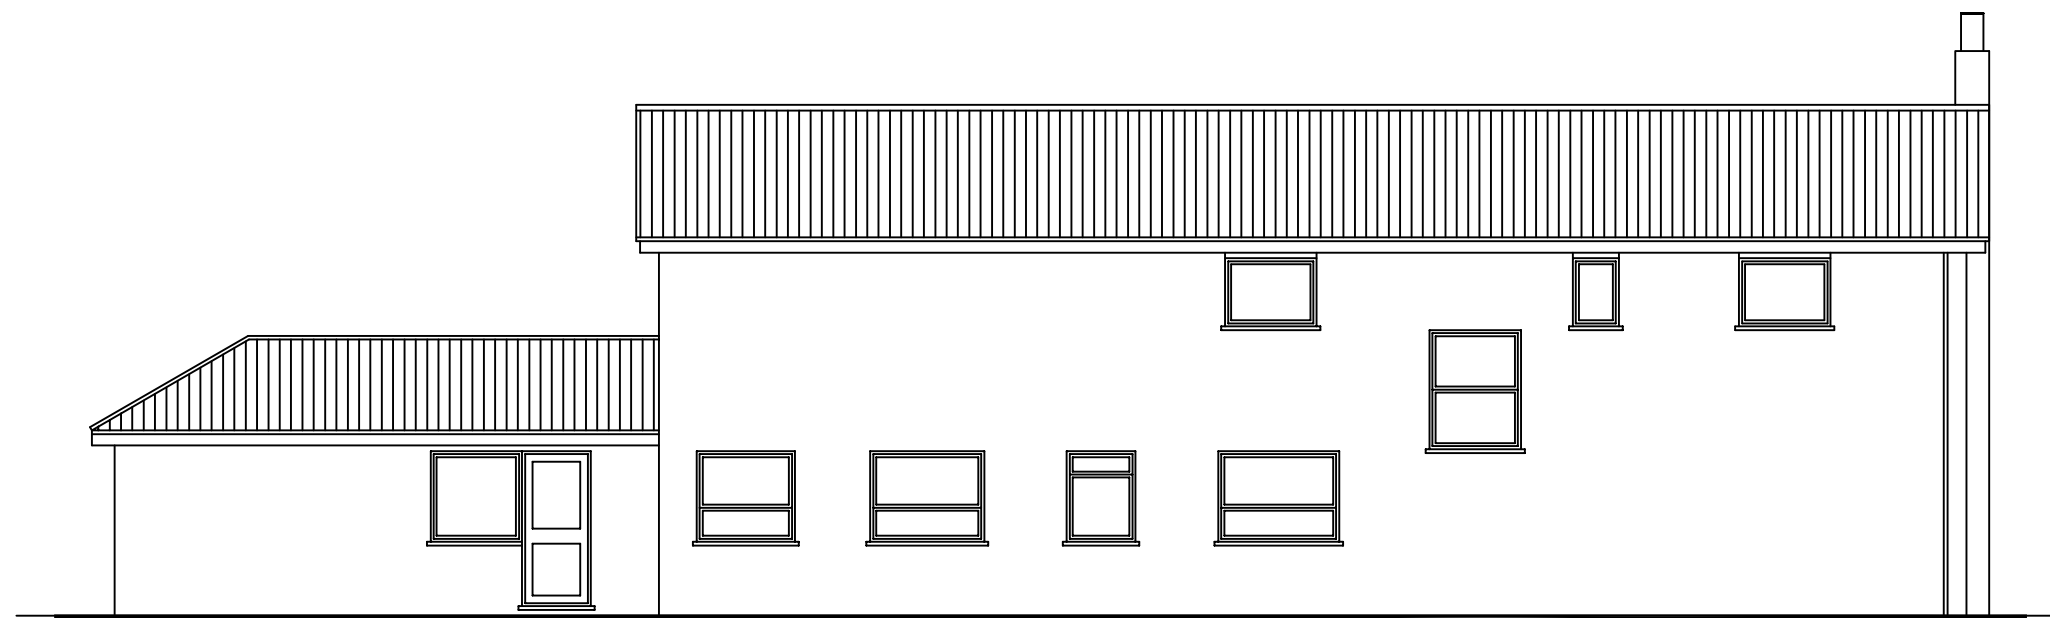

NORTH

The Brents
Hayling Island,
PO11 0RT

EXISTING ELEVATIONS

Martin Critchley
Chartered Architect
7 North Street
Havant, Hampshire, PO9 1PW
023 92 474 919
critchleyarchitect@hotmail.com

Scale A1 = 1:50, A3 = 1:100
Date 05/02/15
Drawn JSC

Revisions

A.
B.
C.

1506-401⁰

metres

10


20

30


40



SOUTH

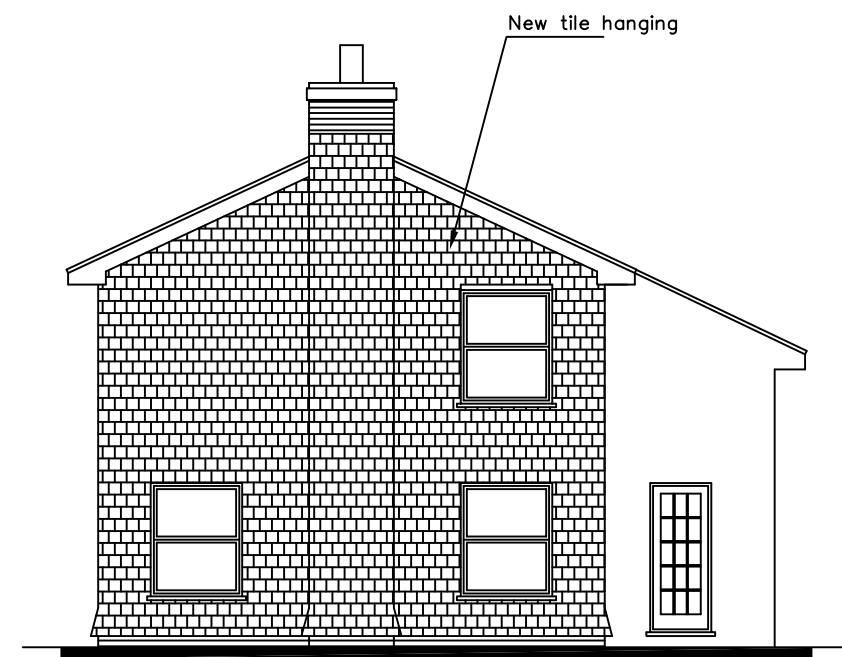

WEST

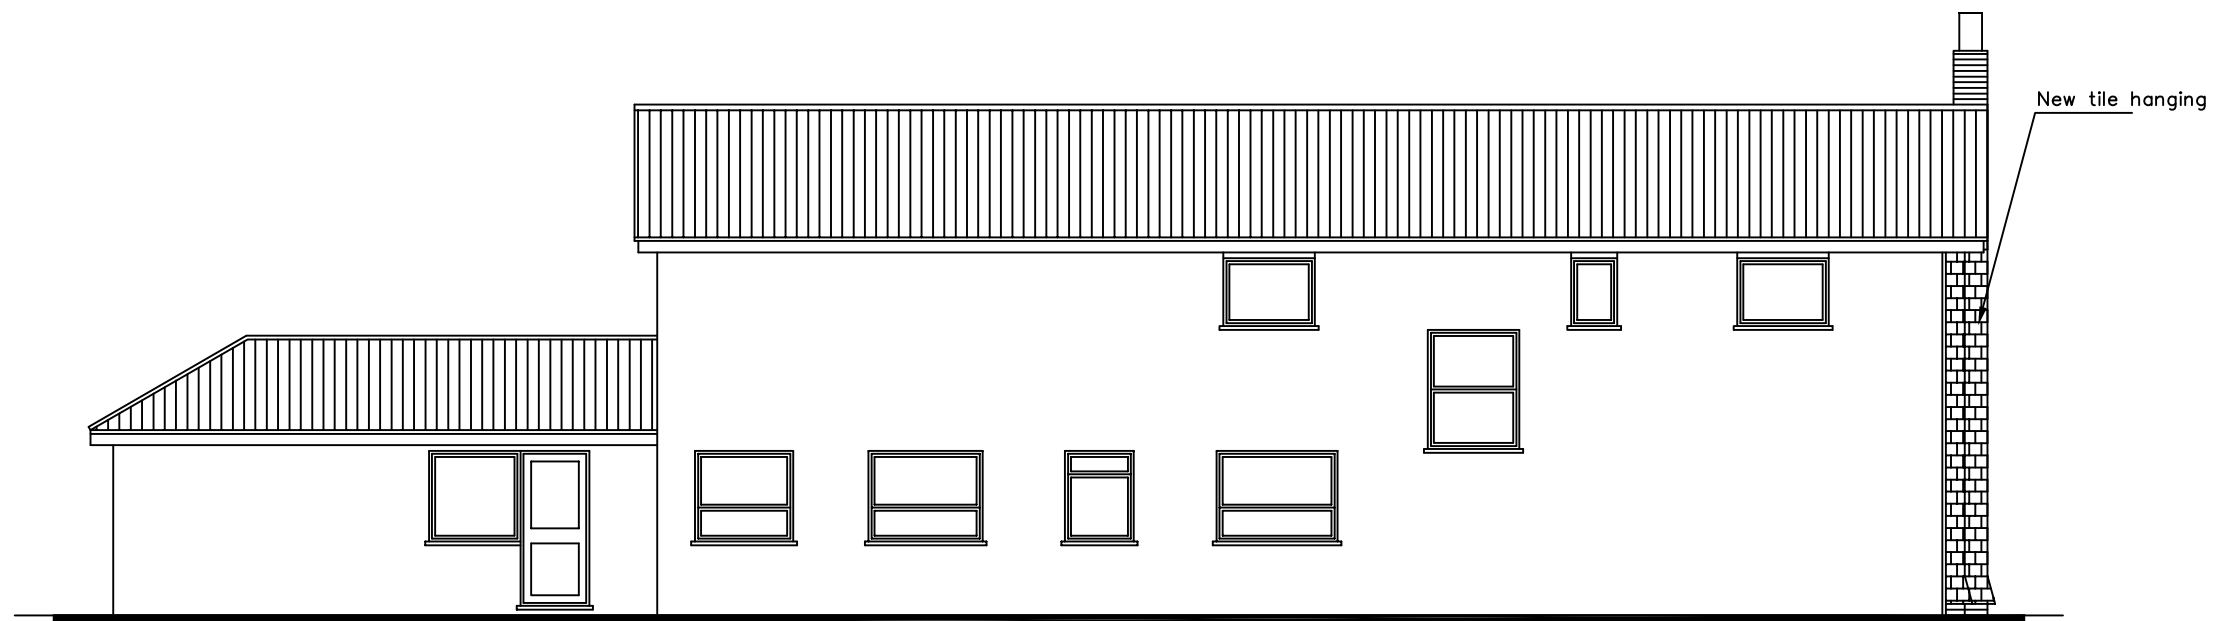

NORTH

The Brents
Hayling Island,
PO11 0RT

PROPOSED ELEVATIONS

Martin Critchley
Chartered Architect
7 North Street
Havant, Hampshire, PO9 1PW
023 92 474 919
critchleyarchitect@hotmail.com

Scale A1 = 1:50, A3 = 1:100
Date 06/02/15
Drawn JSC

Revisions

A.
B.
C.

1506-402⁰

metres

10

20

30

40